

This plat is approved for Recording pursuant to Section 2-7 of the Franklin Co. Subdivision Regulations.

12-16-91 *Richard M. Reid*
Deputy Subdivision Administrator

y
Beth J.
led to be
ented for
office in
day of
at
m.
eds


Deputy

S. # L-3326, certify that this survey is of
h as the recombination of existing parcels, a
, or other exception to the definition of

Henry P. Fitts
Henry P. Fitts, R.L.S.

IBOL LEGEND

- Existing Iron Pipe
- New Iron Pipe
- Conc. Monument
- Ex. Railroad Spike
- New Iron Spindle
- Power Pole
- Electric Lines
- Right of Way
- Center Line
- Property Line

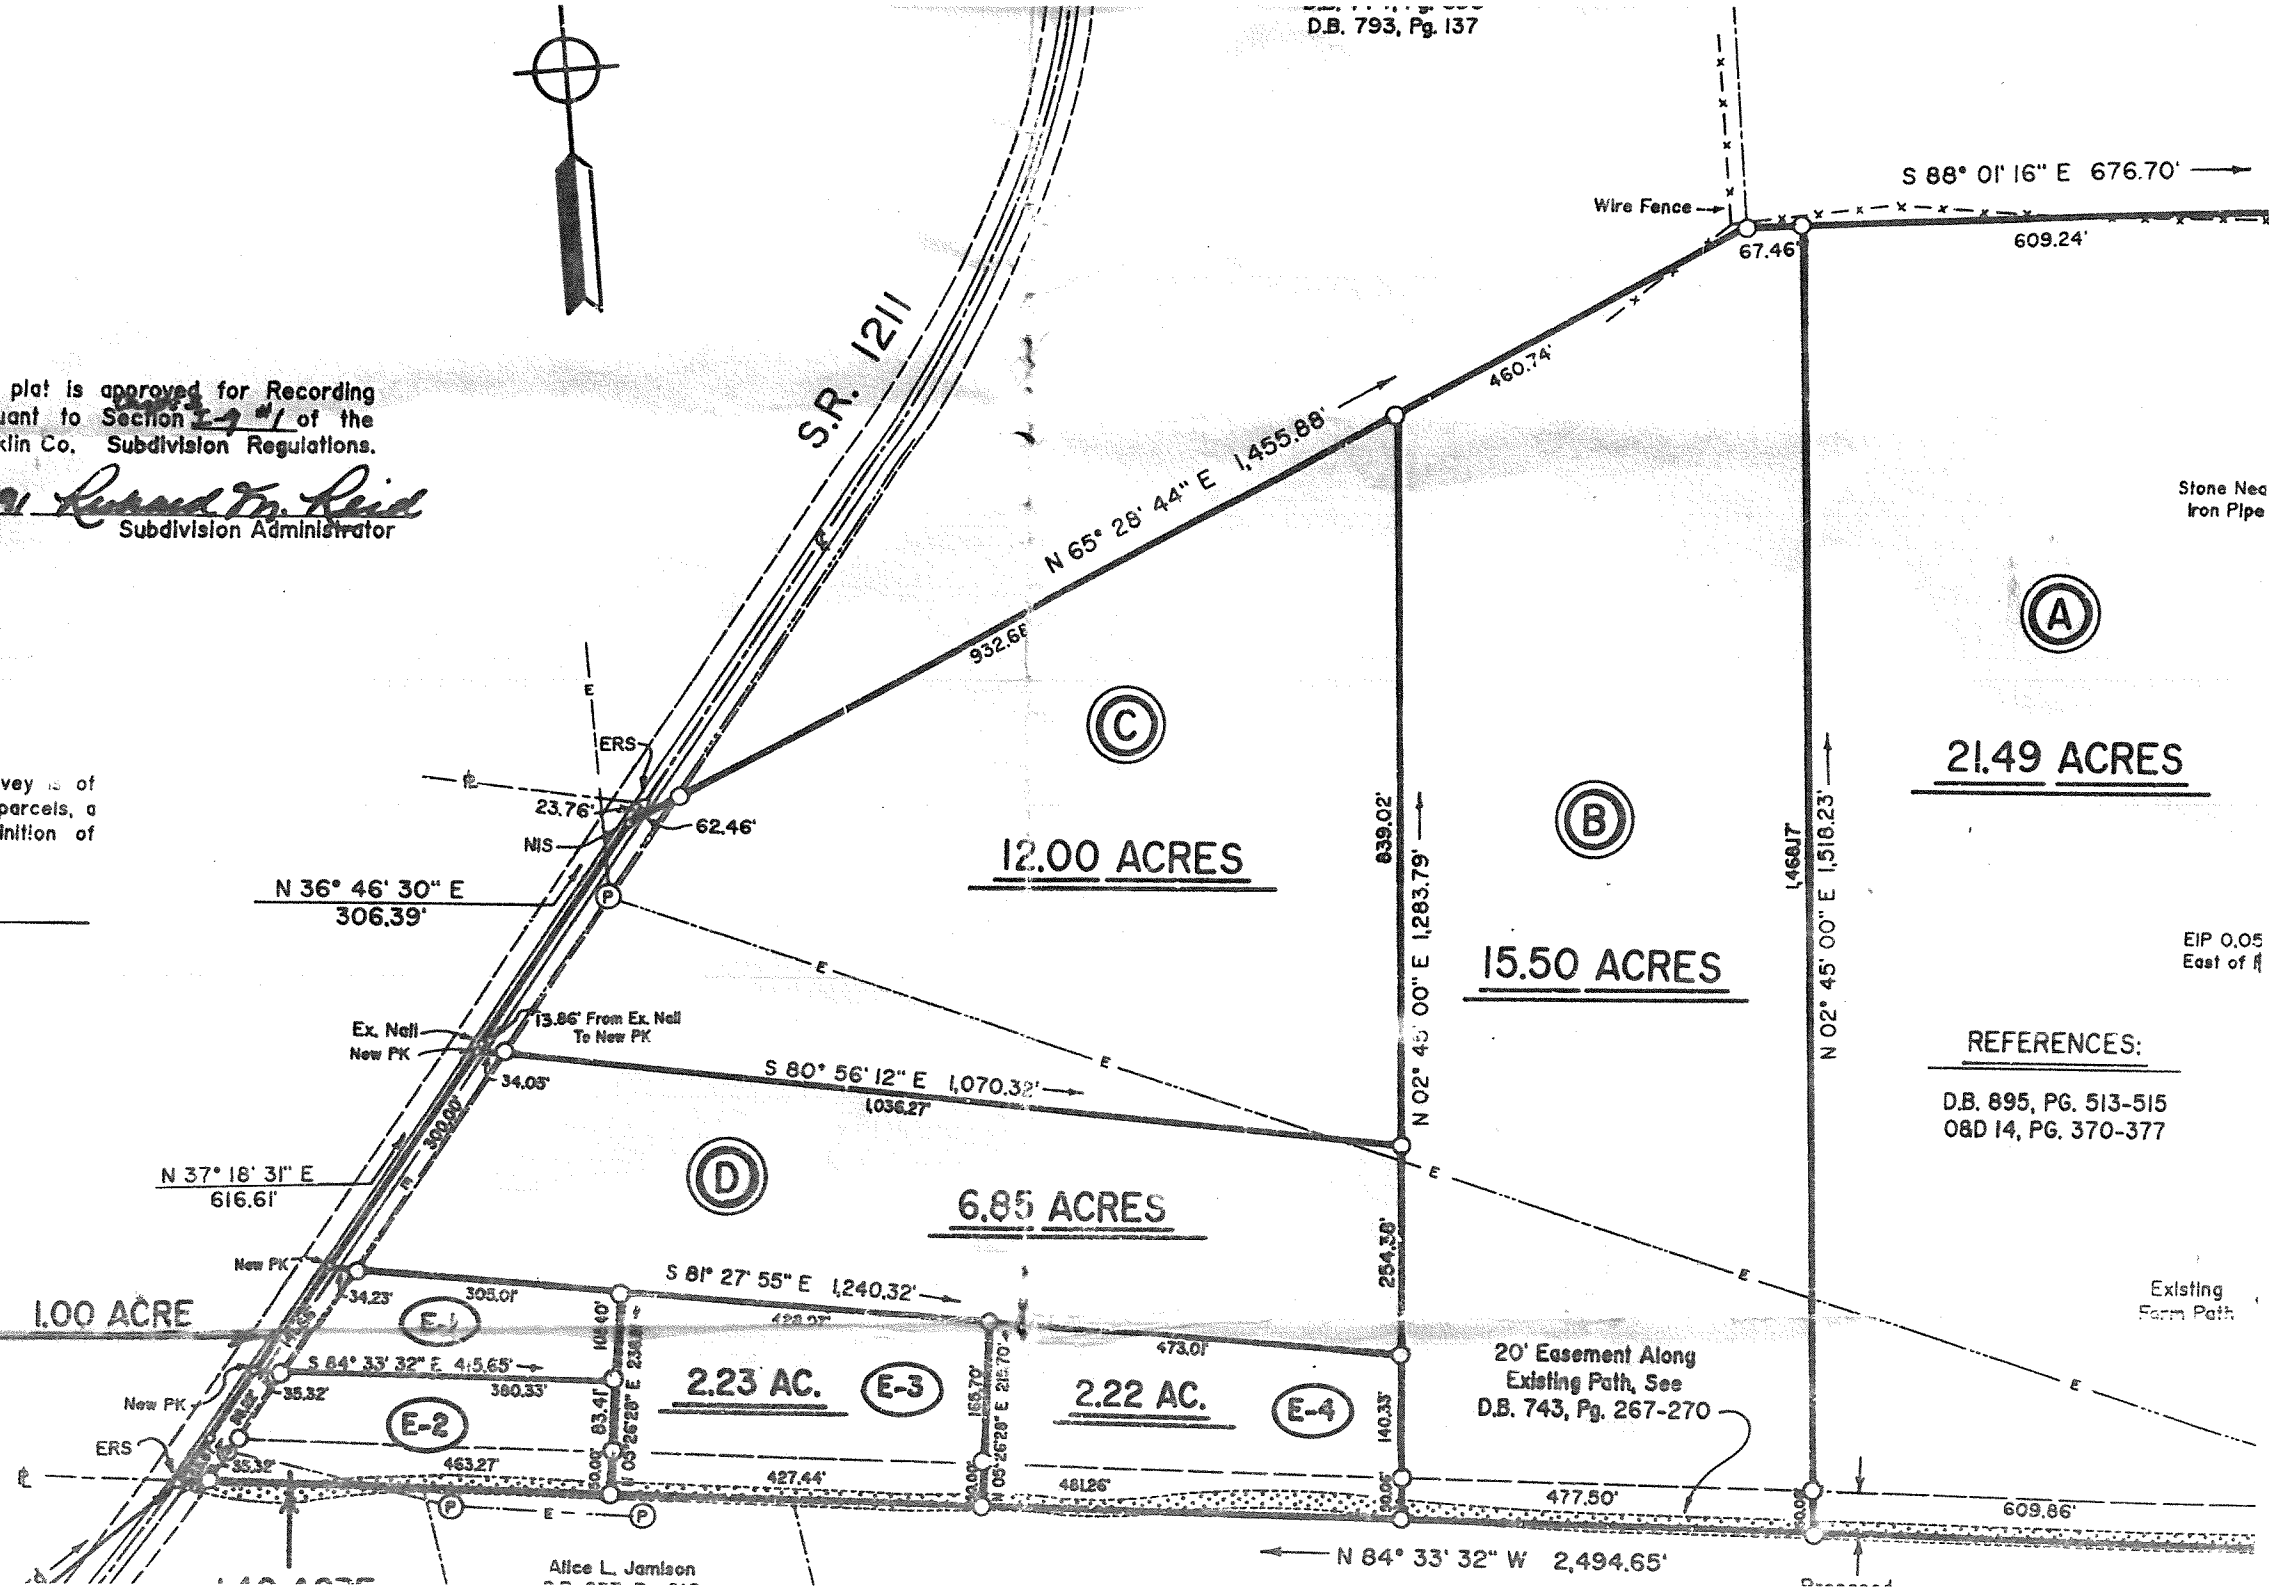

21.49 ACRES

12.00 ACRES

15.50 ACRES


6.85 ACRES

1.00 ACRE

2.23 AC.

2.22 AC.

REFERENCES:
D.B. 895, PG. 513-515
O&D 14, PG. 370-377

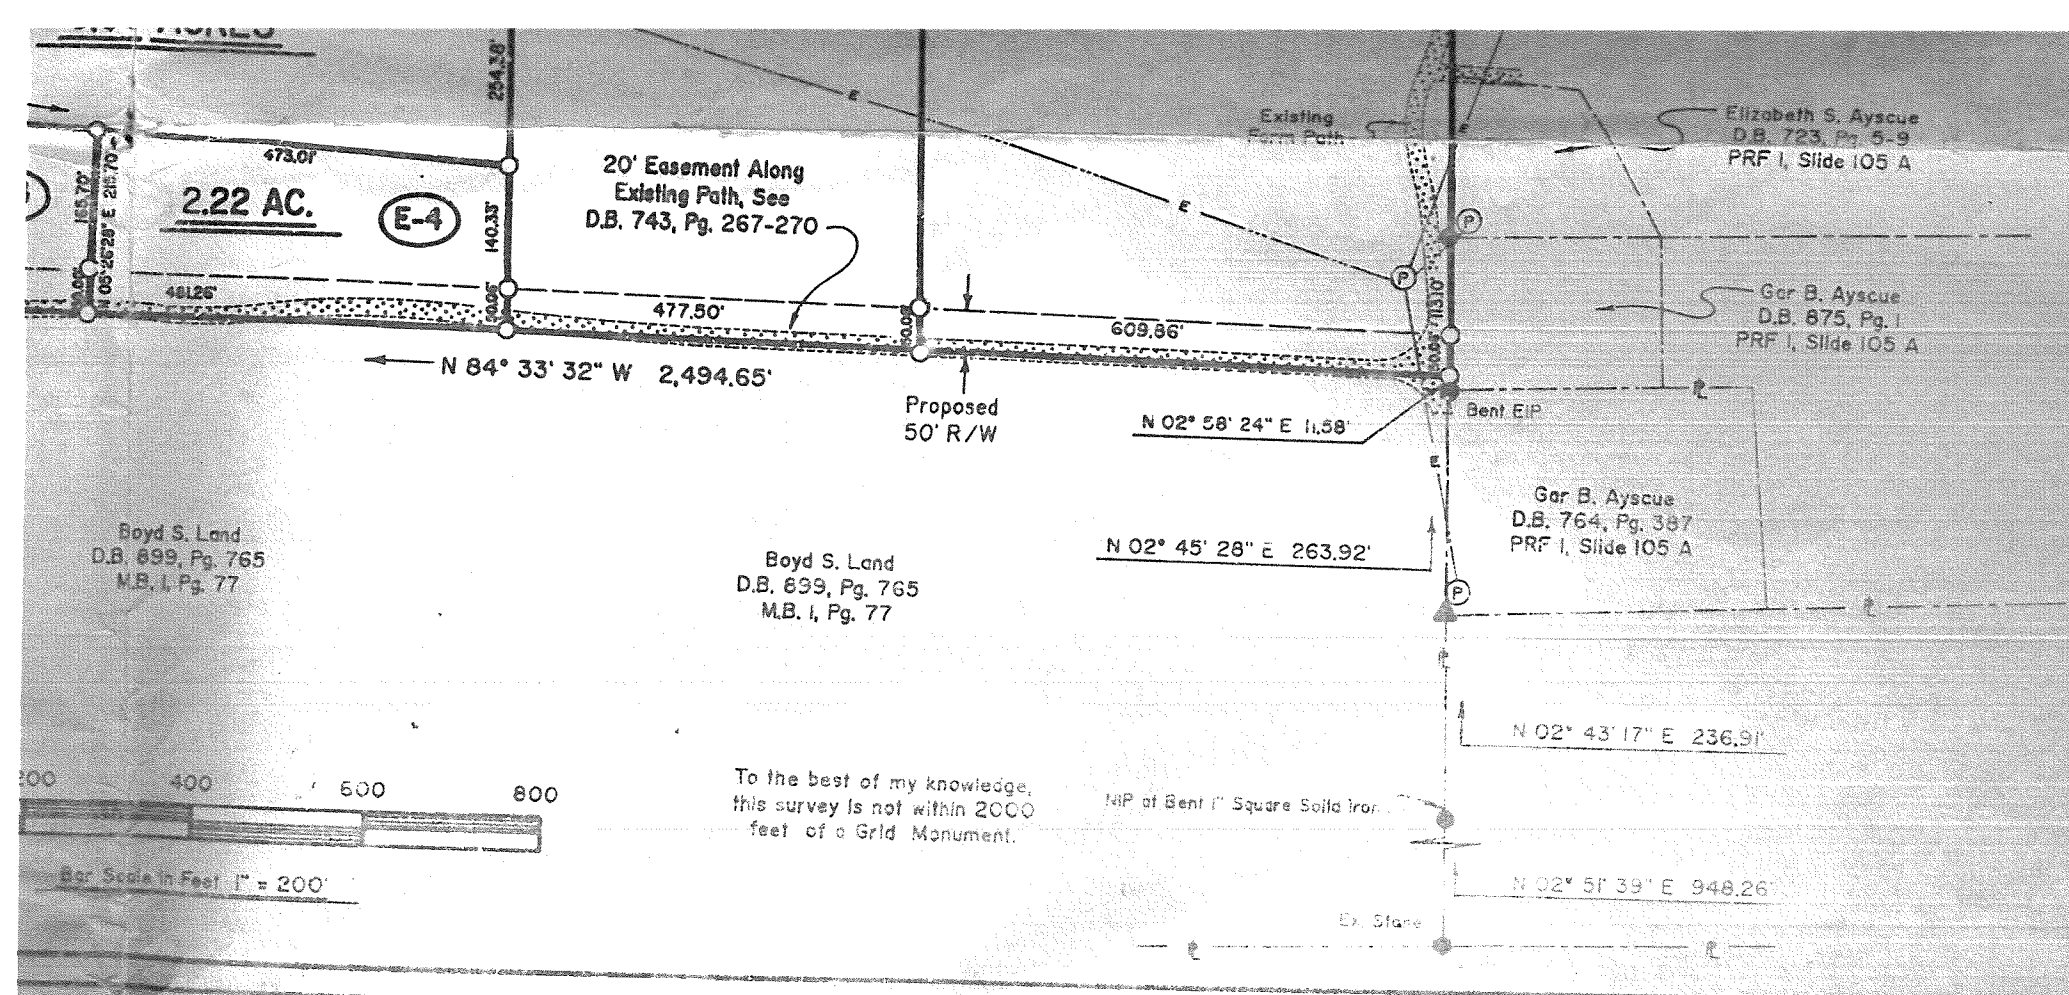

PIEDMONT SURVEYS, INC.

Charles M. Davis, Jr. & Henry P. F.H.3
Registered Land Surveyors

105 CHURCH STREET P.O. BOX 552
CONOVER, NC 27134 (919) 496-3797

SURVEY FOR

IRA HOLDEN ESTATE

FRANKLINTON TOWNSHIP
FRANKLIN COUNTY NORTH CAROLINA

SCALE 1" = 200' DECEMBER 12, 1991