
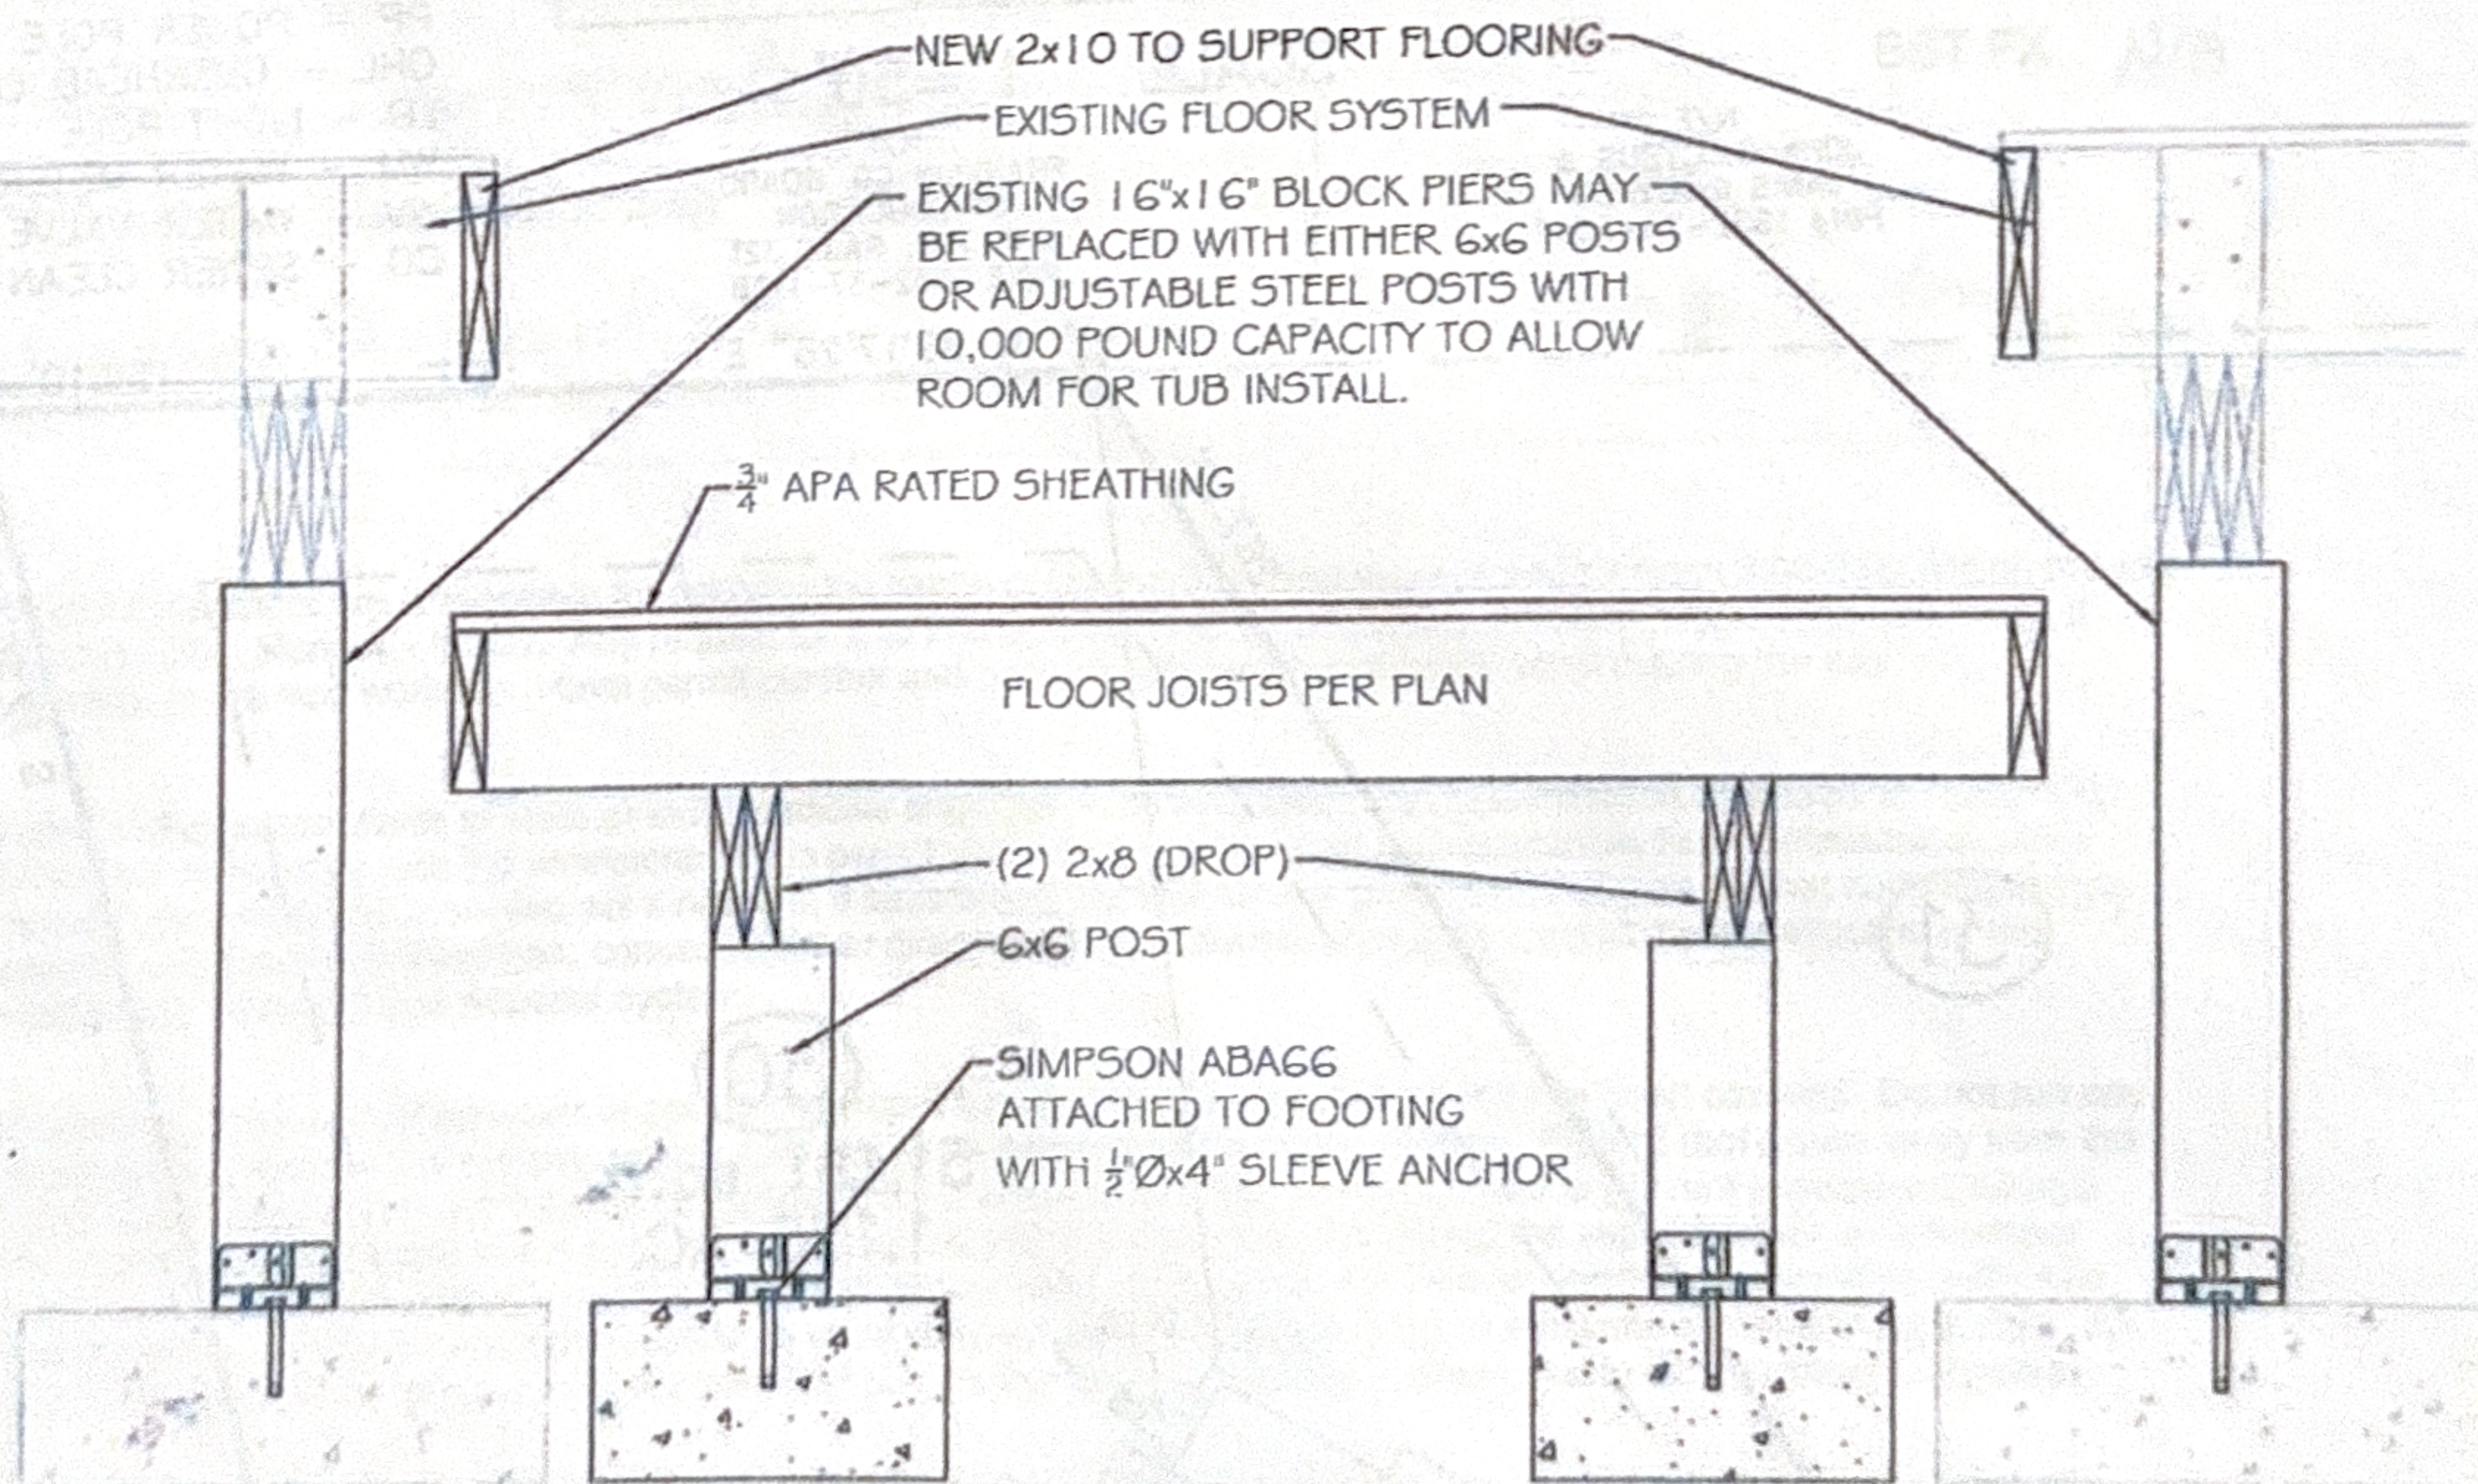


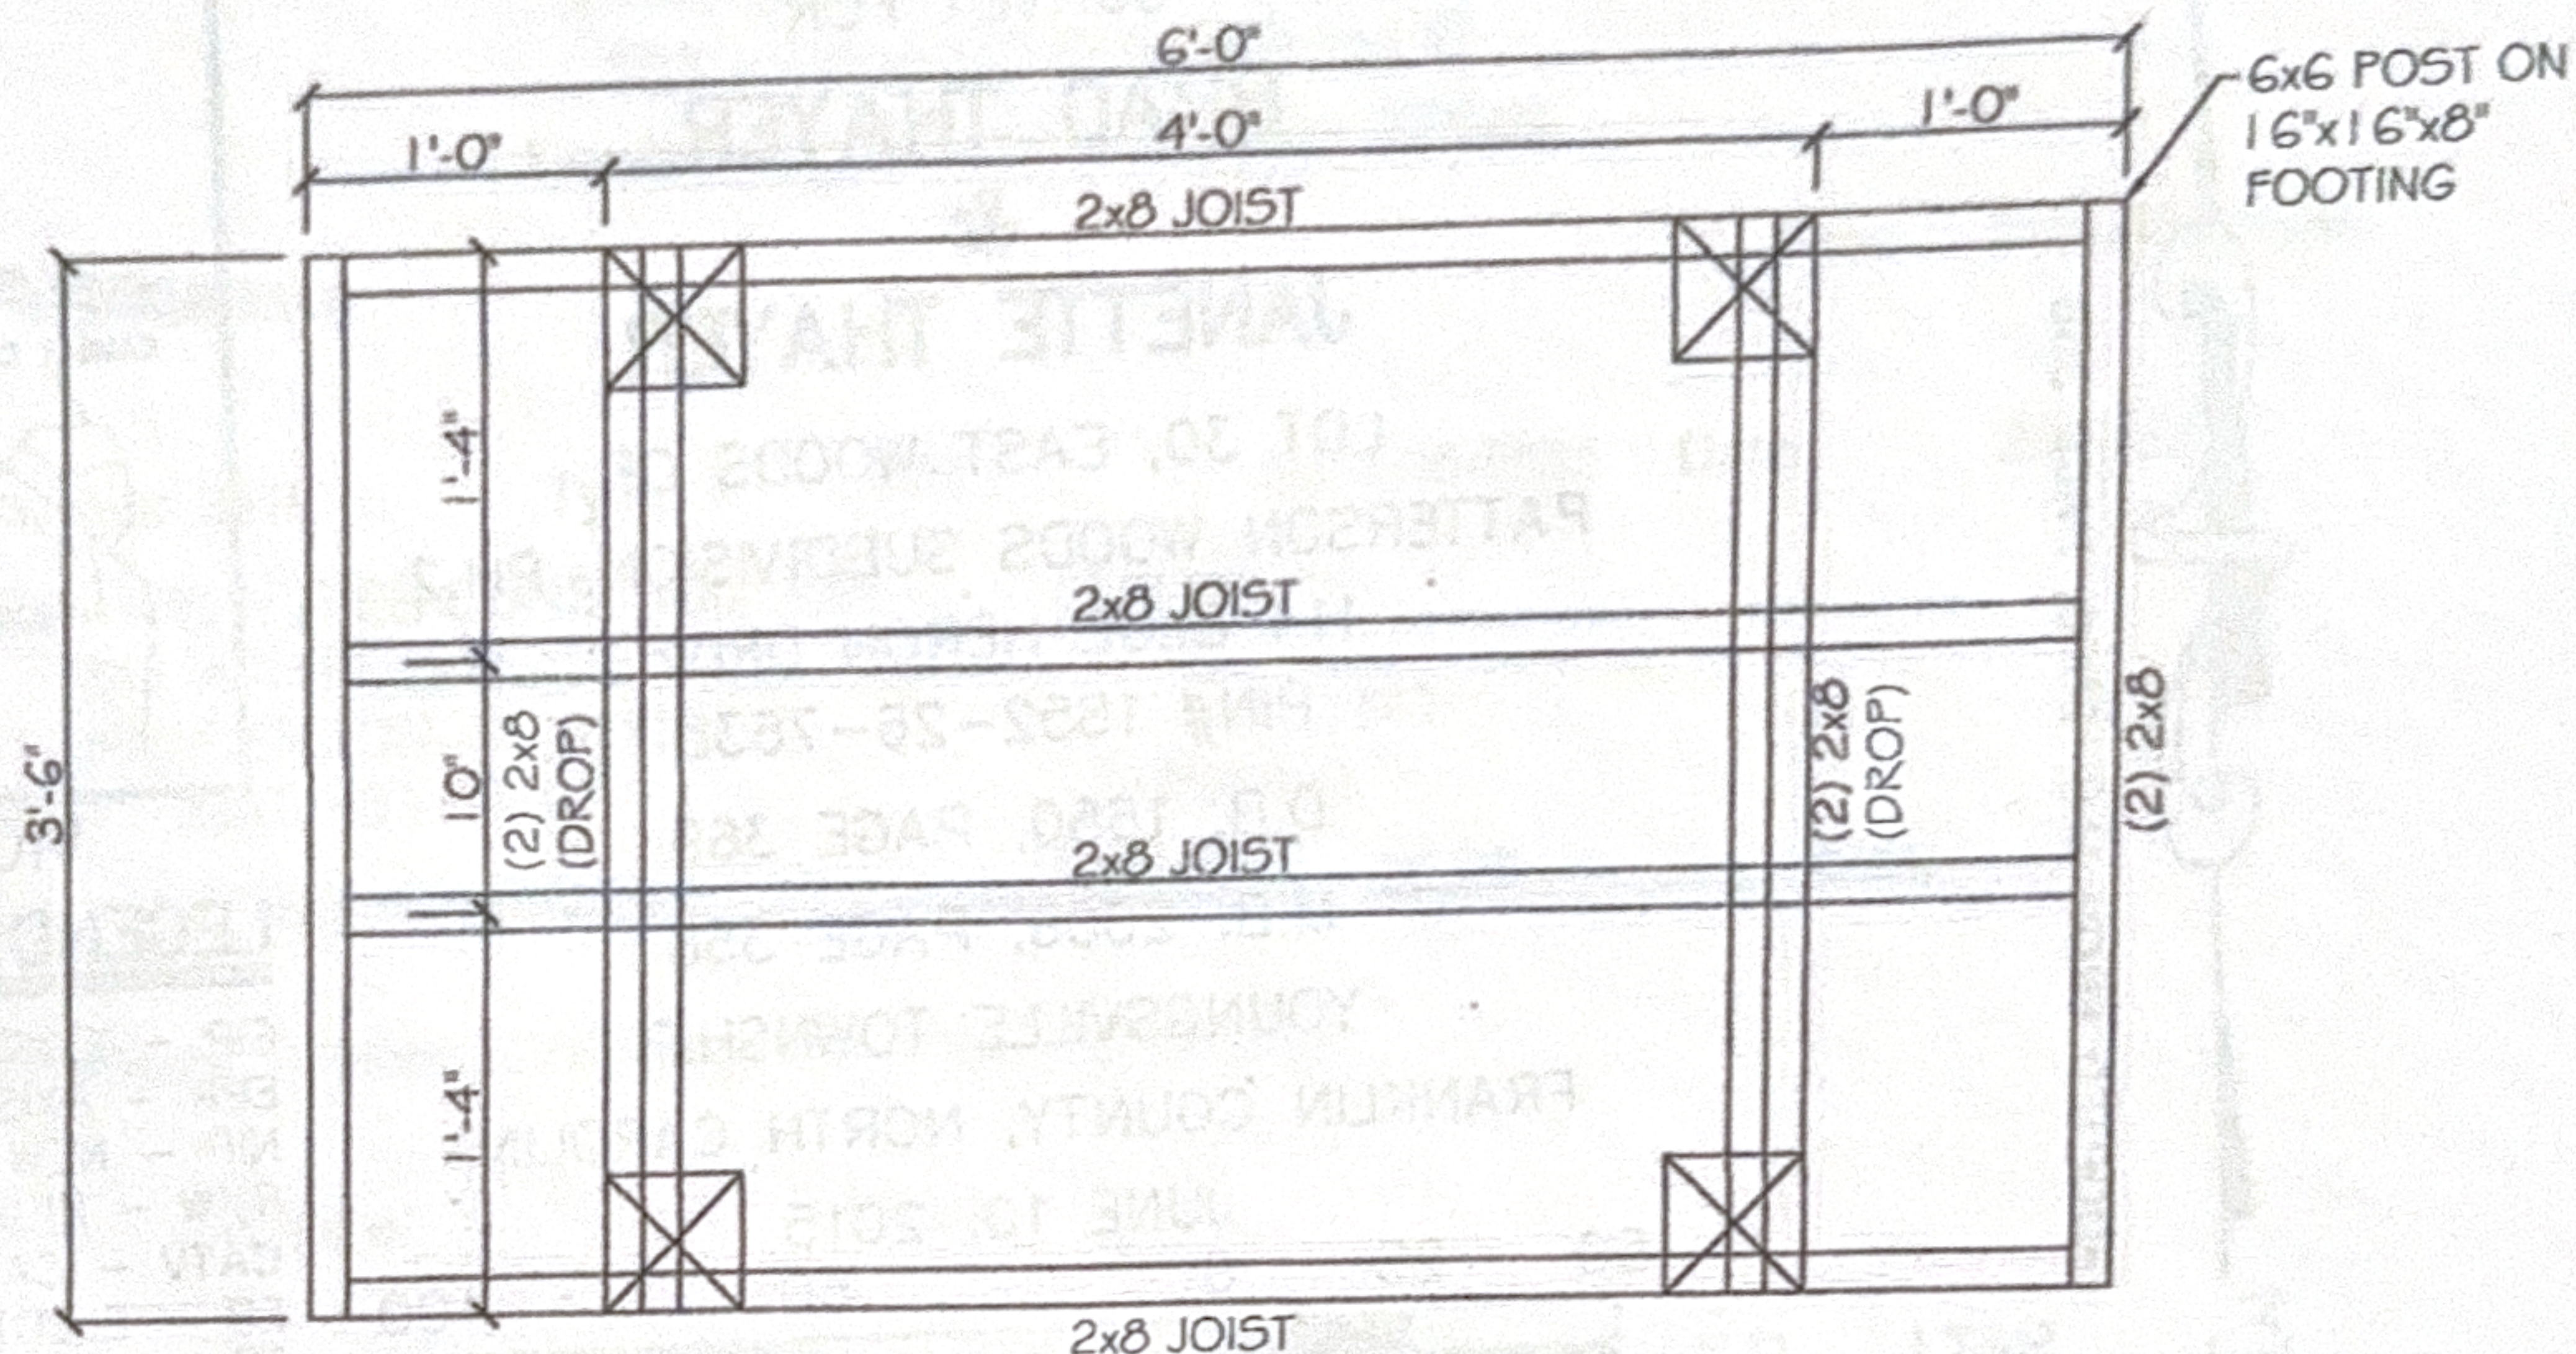

SHEET SK1

HARRIS
STRUCTURAL DESIGN, PA

3206 Heritage Trade Dr. Ste. 116
Wake Forest, NC 27587
EMAIL: thomas-hsd@nc.rr.com

PH: (919) 556-6032
FAX: (919) 556-6032
CELL: (919) 946-0798

Corp. License Number C-2550

HOT TUB SUPPORT
Thayer Renovation
114 Blue Heron Dr.
Youngsville, NC

