

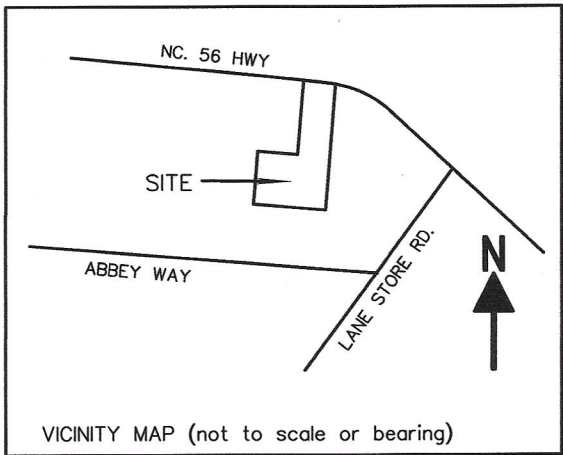


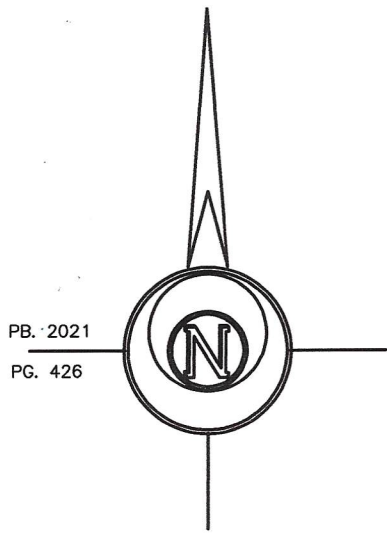


I, William Gregory Autry, certify that this plat was drawn under my supervision From an actual survey made under my supervision (Deed/Plat recorded in Book 2021, Page 426) and is in every respect correct to the best of my knowledge and belief; that the lines not surveyed are indicated as drawn from information found in References as listed; that the ratio precision as calculated by coordinate method is 1: 16,000+
 Witness my original signature, registration number and seal this 11 day of MAY, A.D., 2023

William Gregory Autry
 William Gregory Autry, P.L.S. # 4267
 To the best of my knowledge and interpretation (by scaling 2018 FEMA maps) this property is not located in a 100 year flood hazard area.

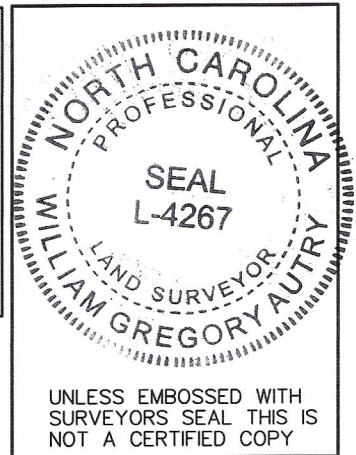

THIS DOCUMENT ORIGINALLY ISSUED AND SEALED BY WILLIAM GREGORY AUTRY, P.L.S. L-4267, ON 05-11-2023. THIS MEDIUM SHALL NOT BE CONSIDERED A CERTIFIED DOCUMENT

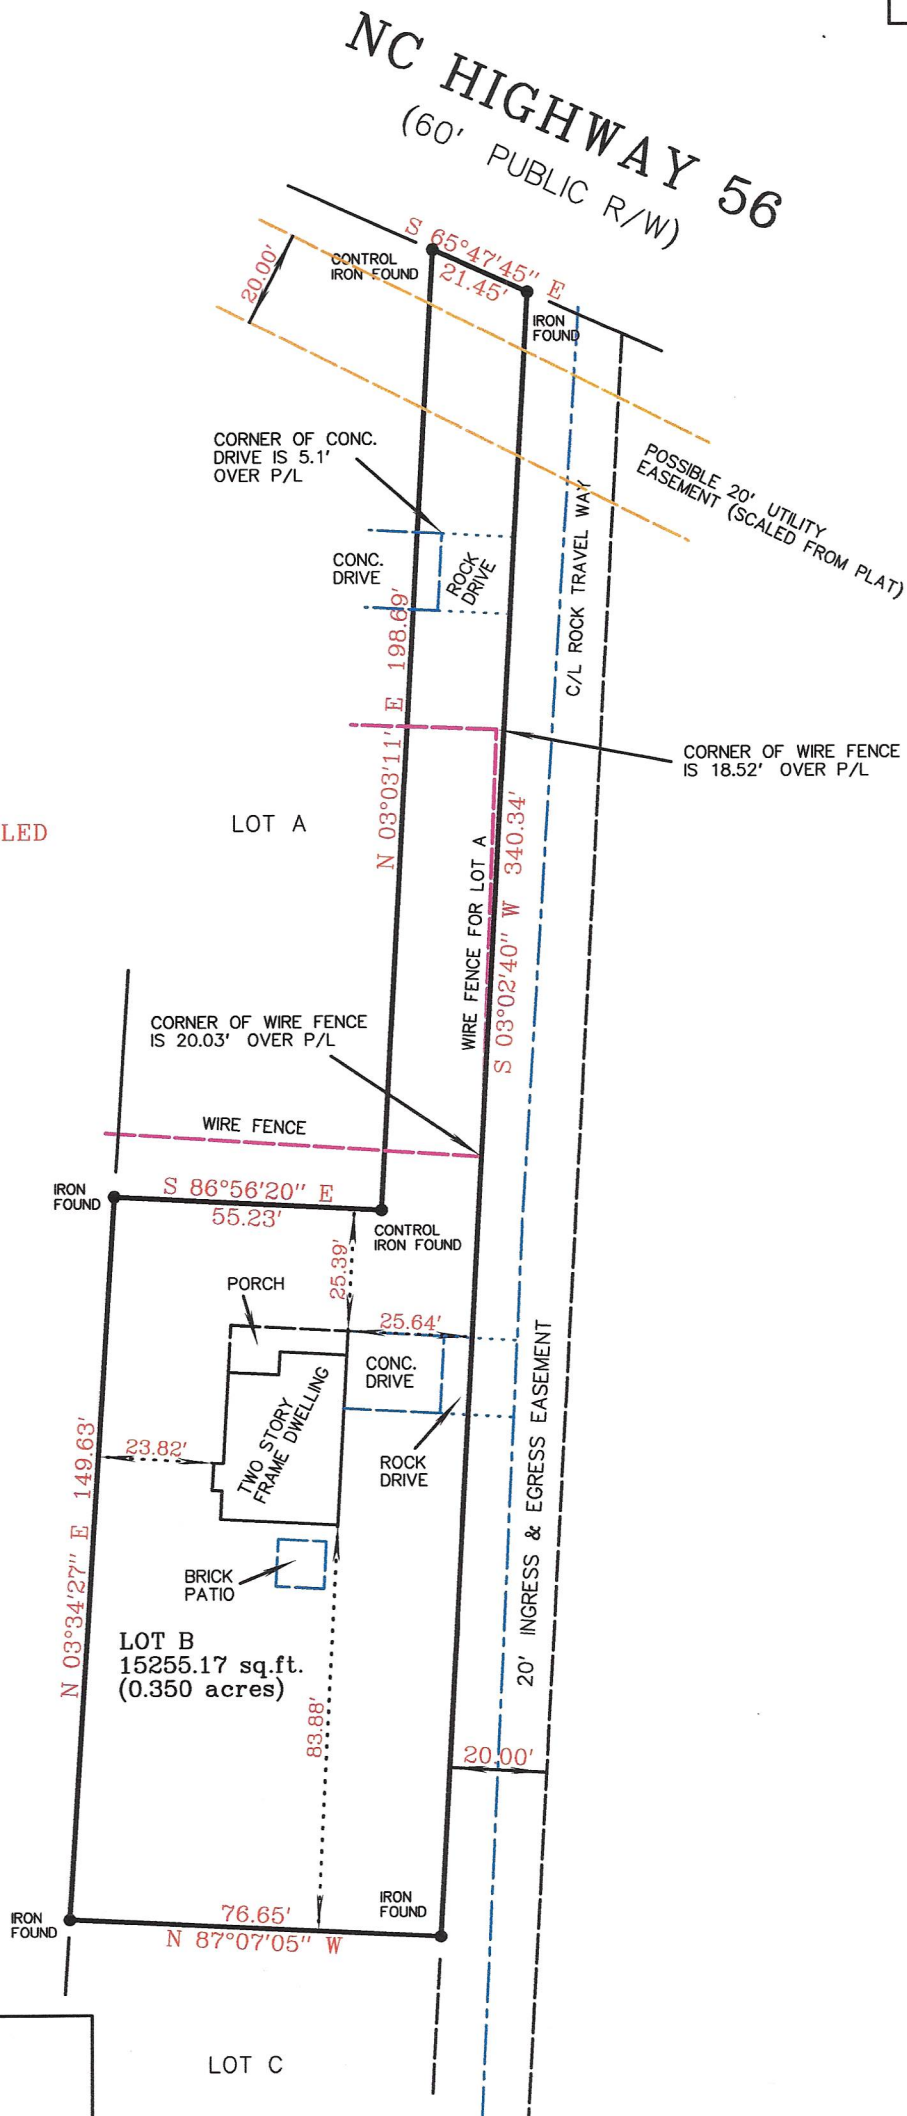

*NOTE: UNDERGROUND UTILITIES ALONG EAST SIDE P/L

W. G. AUTRY LAND SURVEYOR
 1708 SIX GABLES ROAD
 DURHAM NC. 27712 PHONE/FAX: (919) 477-1423

Lot B Block
 Plat Title JOAN ROMANO & RACHEL ROMANO
 Pb. / Db. 2021 Pg. 426

- Iron found ● Iron set ○ Mon. □ Math Point + Nail x
- No true lines cut. Property lines traversed.
- This is a class A survey. (No useable horz. Control found within 2,000
- This survey is a representation of conditions existing at this time and is not for recording purposes.
- Location of utilities, if shown, are based on visible evidence or information provided to the surveyor. Location of utilities may vary from shown locations. Additional utilities may exist. Local utility companies should be consulted for information affecting this property.
- This survey was done without benefit of a title search which could disclose zoning, restrictive covenants, easements, building setbacks, or other information which could affect this property.
- No subsurface or environmental considerations affecting this property have been investigated by surveyor.
- This survey is not valid for subsequent owners or transactions.
- © copyright by William Gregory Autry Land Surveyor. Reproductions or alterations of any part of this document, without written consent of the surveyor, are prohibited.

CLIENT or OWNER :

PATRICK MEYER
 &
BROOKE MEYER

Property Address: 5192 NC. 56 HIGHWAY
 City or Township: FRANKLINTON County: FRANKLIN State: NC

Scale: 1 = 40'
 0' 40' 80' 120'

Date: MAY 11, 2023

Ordered by: TONI FLACK (CENTURY 21) Job # 051123