CURVE TABLE						
CURVE	RADIUS	LENGTH	TANGENT	CHORD	CHORD DIRECTION	DELTA
C19	470 00	180 81	91 53	179 69	N74°42'45"W	22°02'28"
C20	470 00	172.75	87.36	171.78	N53°09'45"W	21°03'33"
C21	580 00	169.14	85 17	168.54	S50°59'13"E	16°42'30"
C22	580 00	124.77	62 63	124 53	S65°30'15"E	12°19'33"
C23	580 00	244.49	124 09	242.69	S83°44'36"E	24°09'09"
C24	580 00	49 72	24 88	49.71	N81°43'28"E	4°54'43"
C25	520 00	275 41	141 02	272 20	S85°33'30"E	30°20'46"
C26	520 00	251.87	128.46	249 42	S56°30'33"E	27°45'09"
C27	530 00	102.15	51 24	102.00	N48°09'16"W	11°02'36"
C28	530 00	138 76	69 78	138.37	N61°10'36"W	15°00'04"
C29	530 00	125.00	62.79	124.71	N75°26'02"W	13°30'47"

LINE TABLE		
LINE	LENGTH	BEARING
L7	29 86	S78°17'16"E
L8	39 46	S74°04'58"E
L9	25.21	S36°35'41"E
L10	33 40	S52°27'37"E

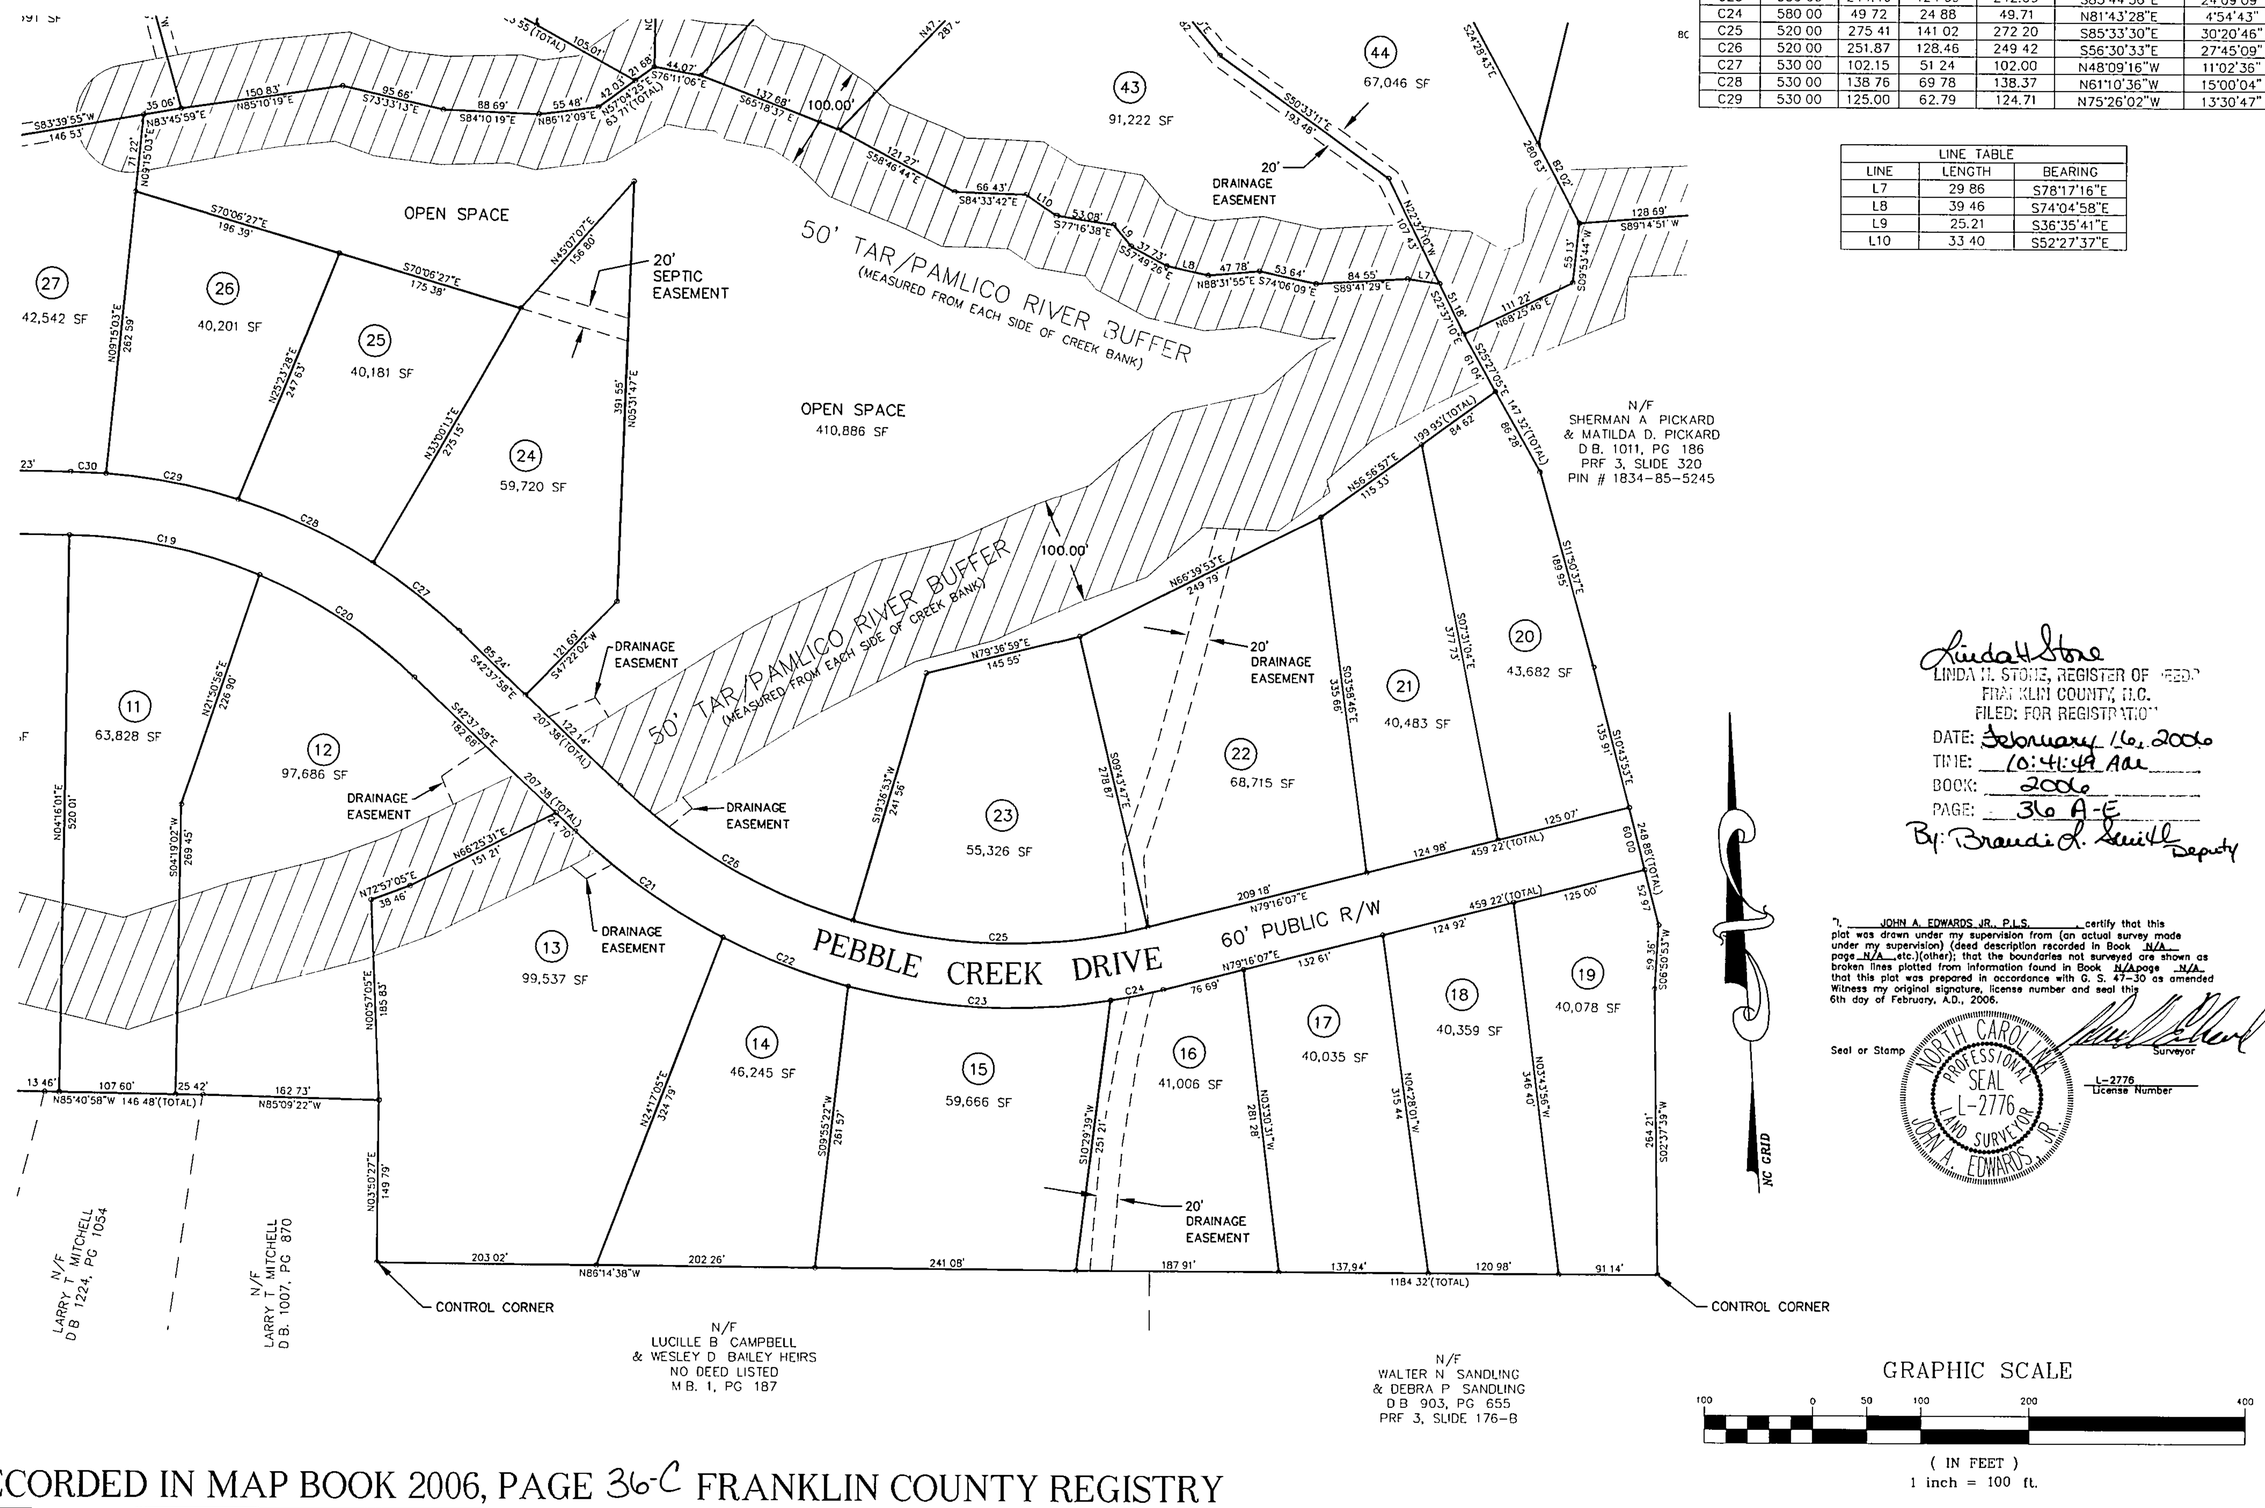

Linda H. Stone
LINDA H. STONE, REGISTER OF DEEDS
FRANKLIN COUNTY, N.C.
FILED: FOR REGISTRATION
DATE: February 16, 2006
TIME: 10:41:49 AM
BOOK: 2006
PAGE: 36 A-E
By: Brandi R. Smith Deputy

I, JOHN A. EDWARDS JR., P.L.S., certify that this plat was drawn under my supervision from (an actual survey made under my supervision) (deed description recorded in Book N/A page N/A etc.)(other); that the boundaries not surveyed are shown as broken lines plotted from information found in Book N/A page N/A that this plat was prepared in accordance with G. S. 47-30 as amended Witness my original signature, license number and seal this 6th day of February, A.D., 2006.

Seal or Stamp — NORTH CAROLINA PROFESSIONAL SEAL L-2776 LAND SURVEYOR JOHN A. EDWARDS, JR.

Surveyor

L-2776
License Number

GRAPHIC SCALE

100 0 50 100 200 400

(IN FEET)
1 inch = 100 ft.

RECORDED IN MAP BOOK 2006, PAGE 36-C FRANKLIN COUNTY REGISTRY

DATE	REVISION	BY

JOHN A. EDWARDS & COMPANY
Consulting Engineers
333 Wade Ave, Raleigh, NC 27605
Phone (919) 828-4428
FAX (919) 828-4711
E-mail info@jaeco.com

SCALE: 1" = 100'	DATE: 2/6/06
FLD. BK. & PAGE	DRAWN BY: JRC
FILE NO:	CHECKED BY: JAE, JR.

STONERIDGE SUBDIVISION

YOUNGSVILLE TOWNSHIP FRANKLIN COUNTY NORTH CAROLINA

FINAL PLAT

SHEET 3 OF 5

Book 2006 Page 36-C 2-16-06