


PRELIMINARY PLOT PLAN FOR
WHITE WATER HOMES

LOT 1, BUD WALL
329 BUD WALL ROAD
REF: P.B. 2024, PG. 178
YOUNGSVILLE TOWNSHIP
FRANKLIN COUNTY, NORTH CAROLINA

AUGUST 1, 2024
REVISED NOVEMBER 21, 2024
ZONED R-30




SCALE 1"=60'

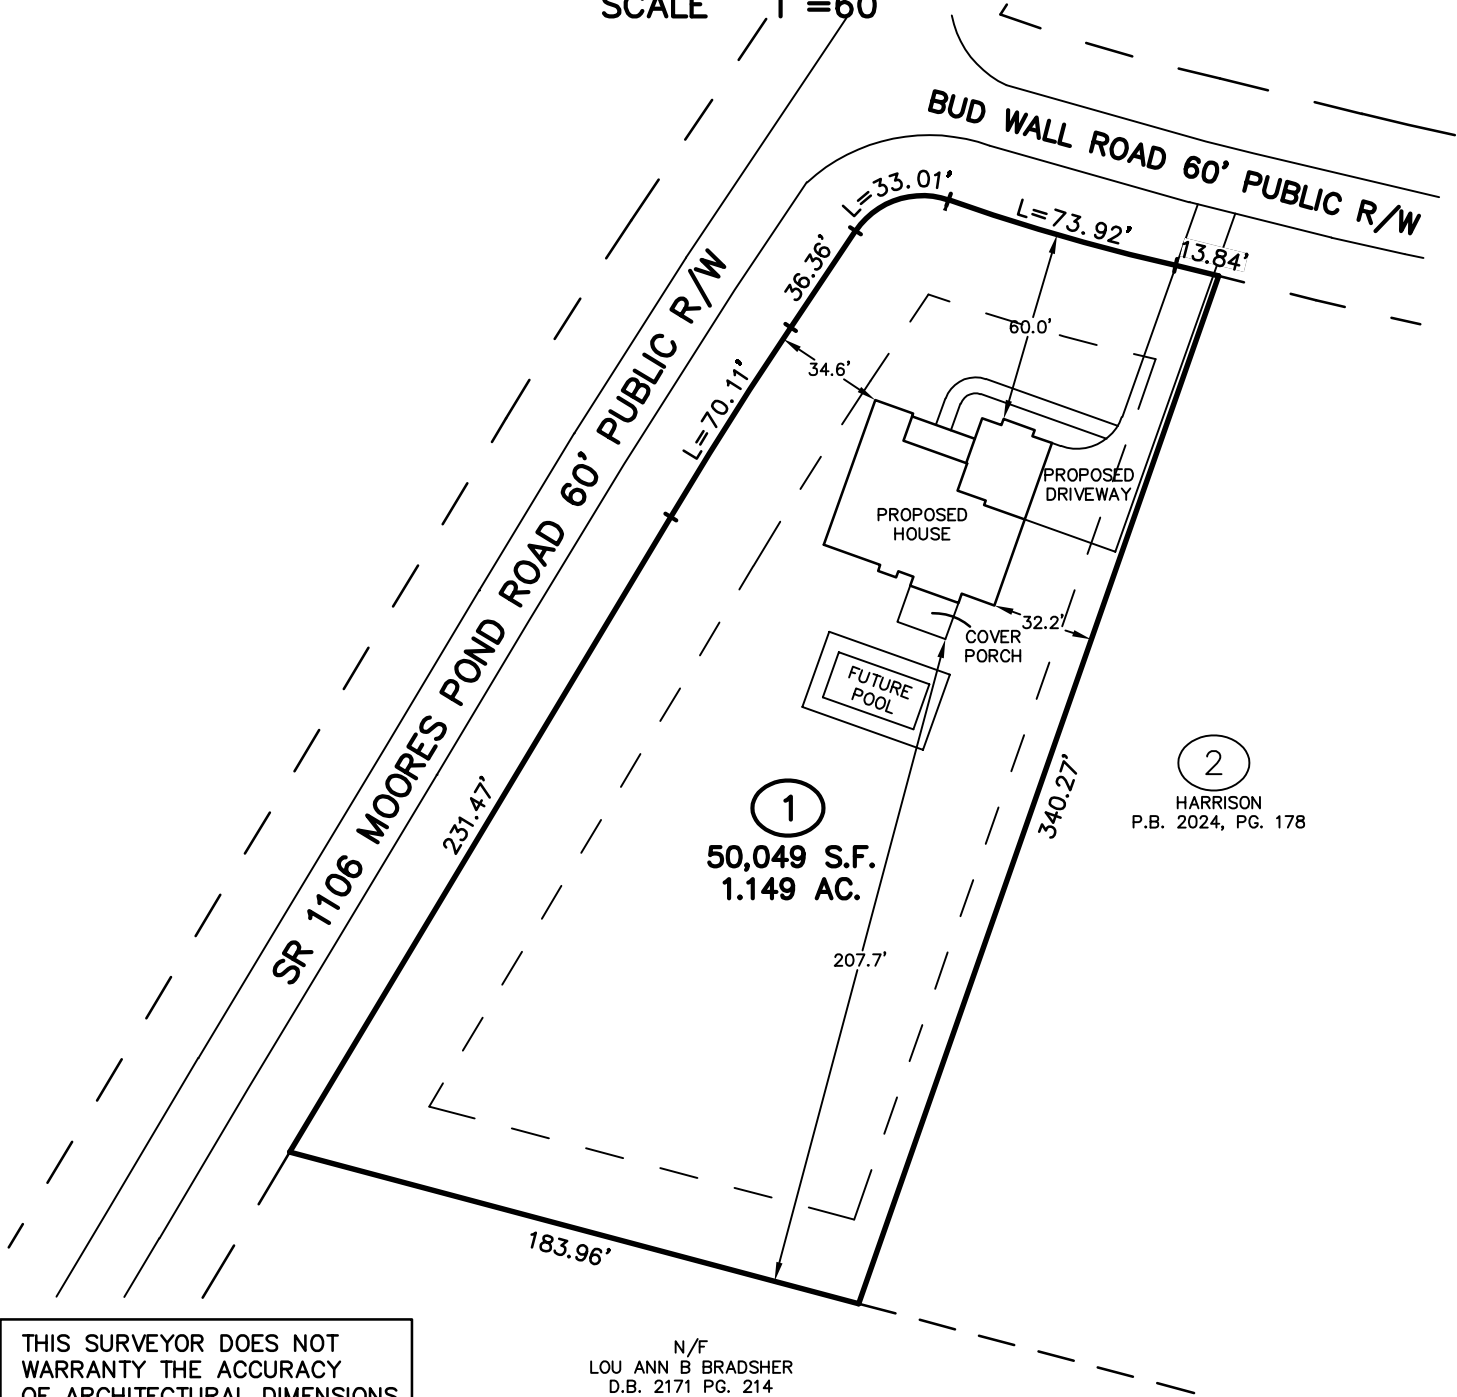

THIS SURVEYOR DOES NOT
WARRANTY THE ACCURACY
OF ARCHITECTURAL DIMENSIONS.
THEY ARE TO BE VERIFIED BY
THE CONTRACTOR.

N/F
LOU ANN B BRADSHAW
D.B. 2171 PG. 214
PIN 1871-21-0993

2
HARRISON
P.B. 2024, PG. 178

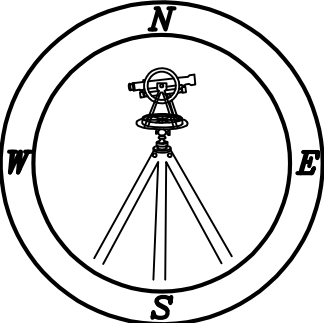

CMP

Professional Land Surveyors
C-1525
333 S. White Street
Post Office Box 1253
Wake Forest, N.C. 27588
(919)556-3148

NOTES:
-THIS PLAN DOES NOT REFLECT AN
ACTUAL SURVEY. IT IS A PRELIMINARY
PLAN AND SHOULD BE USED FOR ITS
INTENDED PURPOSE ONLY.
-NOT FOR RECORDATION, CONVEYANCES,
OR SALES.