


STATE OF NORTH CAROLINA, GRANVILLE COUNTY.

The foregoing certificate of Linda W. Wilson, a Notary Public of Granville County, N. C. is certified to be correct. This instrument was presented for registration this day and hour and duly recorded in the office of the Register of Deeds of Granville County, N. C., in Book 11, Page 20. This 8th day of December, 1987, at 4:45 o'clock P. M.

John F. Edmundson
D.B. 227-401

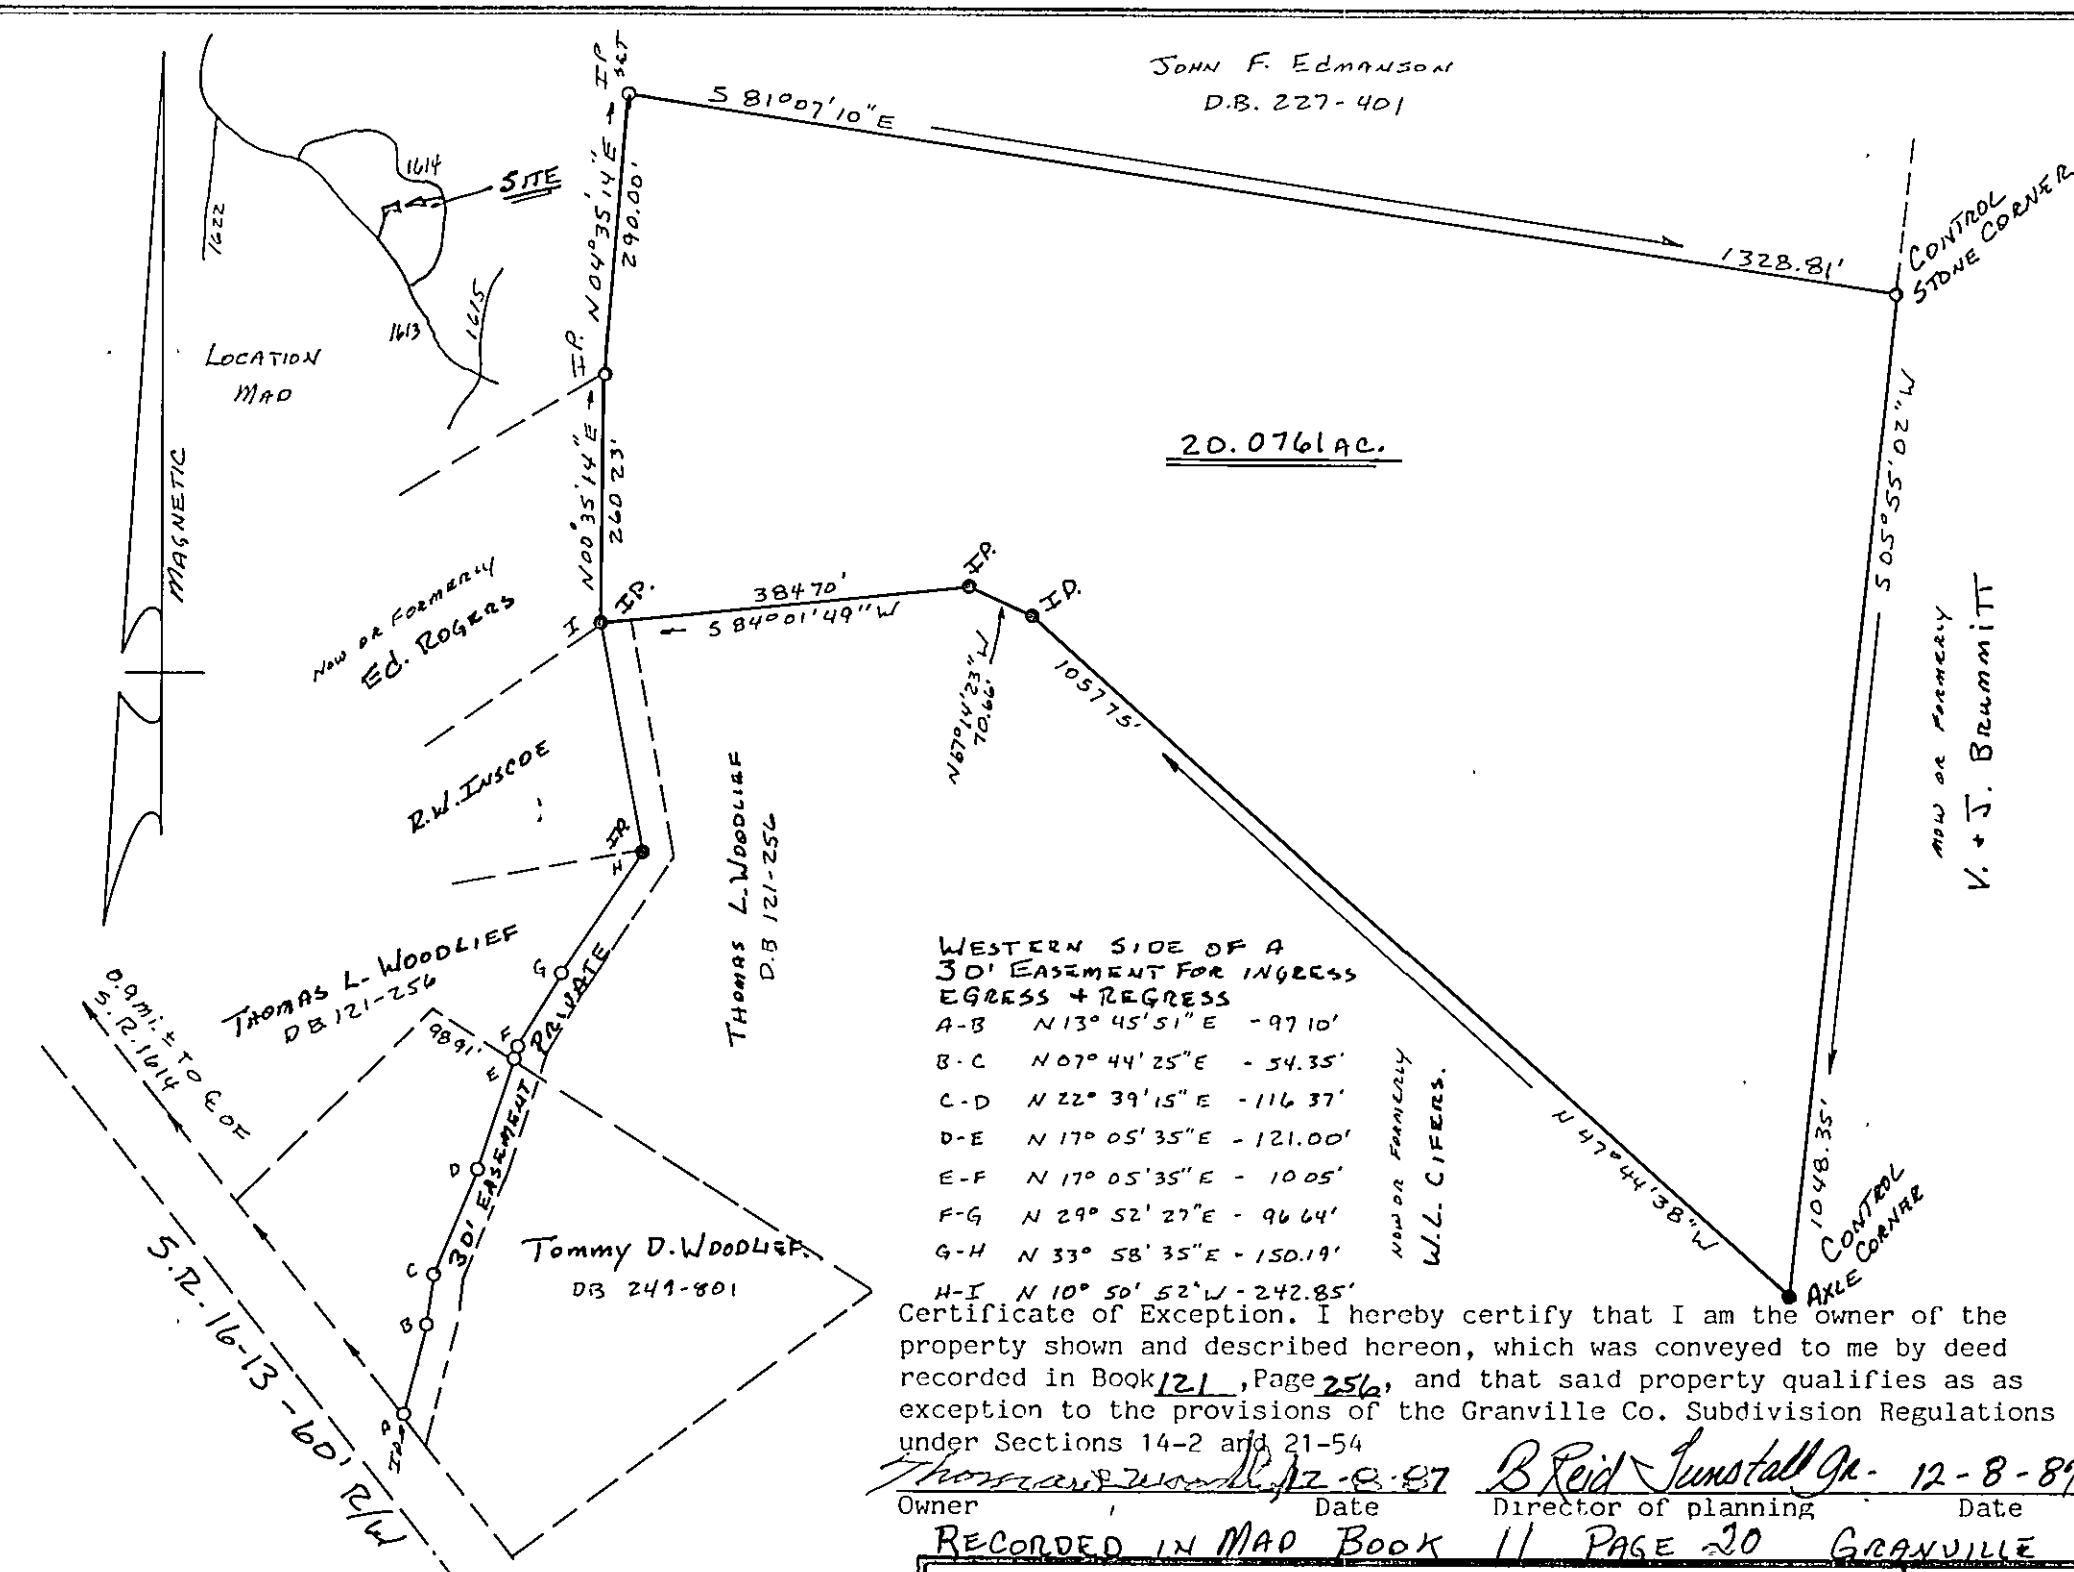

WESTERN SIDE OF A
30' EASEMENT FOR INGRESS
EGRESS + REGRESS
A-B N 13° 45' 51" E - 97.10'
B-C N 07° 44' 25" E - 54.35'
C-D N 22° 39' 15" E - 116.37'
D-E N 17° 05' 35" E - 121.00'
E-F N 17° 05' 35" E - 10.05'
F-G N 29° 52' 27" E - 96.64'
G-H N 33° 58' 35" E - 150.19'
H-I N 10° 50' 52" W - 242.85'

Certificate of Exception. I hereby certify that I am the owner of the property shown and described hereon, which was conveyed to me by deed recorded in Book 121, Page 256, and that said property qualifies as an exception to the provisions of the Granville Co. Subdivision Regulations under Sections 14-2 and 21-54.

Owner: Thomas L. Woodlief Date: 12-8-87
Director of planning: B Reid Date: 12-8-87

RECORDED IN MAP BOOK 11 PAGE 20 GRANVILLE CO. REGISTRY

SURVEY FOR:

LINWOOD ALLEN COLE
FISHING CREEK TWP
GRANVILLE CO., N.C.

Scale: 1" = 200' Date: 11-13-87 File No.: 087-162

I, James R. Wilson, do hereby certify that this property IS NOT located in a special flood hazard area as determined by the Department of Housing and Urban Development.

Date: 11-13-87 James R. Wilson
Land Surveyor L-2452

I, James R. Wilson, certify that this plat was drawn under my supervision from an actual survey made under my supervision; that the error of closure as calculated by latitudes and departures is 1:10,000 +; that the boundaries not surveyed are shown as broken lines plotted from information found in Book 11, Page 20; that this plat was prepared in accordance with G.S. 47-30 as amended. Witness my original signature, registration number and seal this 13th day of Nov., A.D. 19 87.



James R. Wilson
Registered Land Surveyor
L-2452

Registration Number
North Carolina, Granville County.

I, Linda W. Wilson, a Notary Public of the County and State aforesaid, certify that James R. Wilson, a registered land surveyor, personally appeared before me this day and acknowledged the execution of the foregoing instrument. Witness my hand and official stamp or seal, this 13th day of Nov., 19 87.

Linda W. Wilson
Notary Public
6-7-88

My commission expires

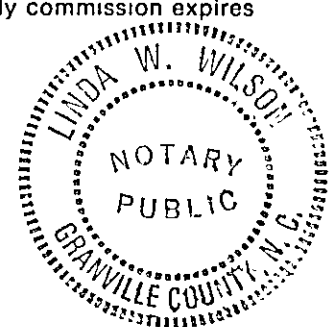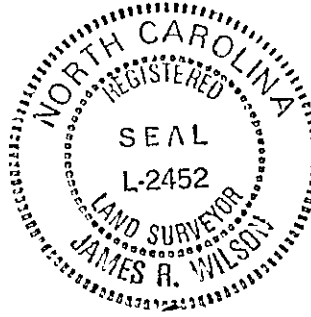

James R. Wilson
Registered Land Surveyor
Main Street o Creedmoor, N.C.
919-528-3184

