


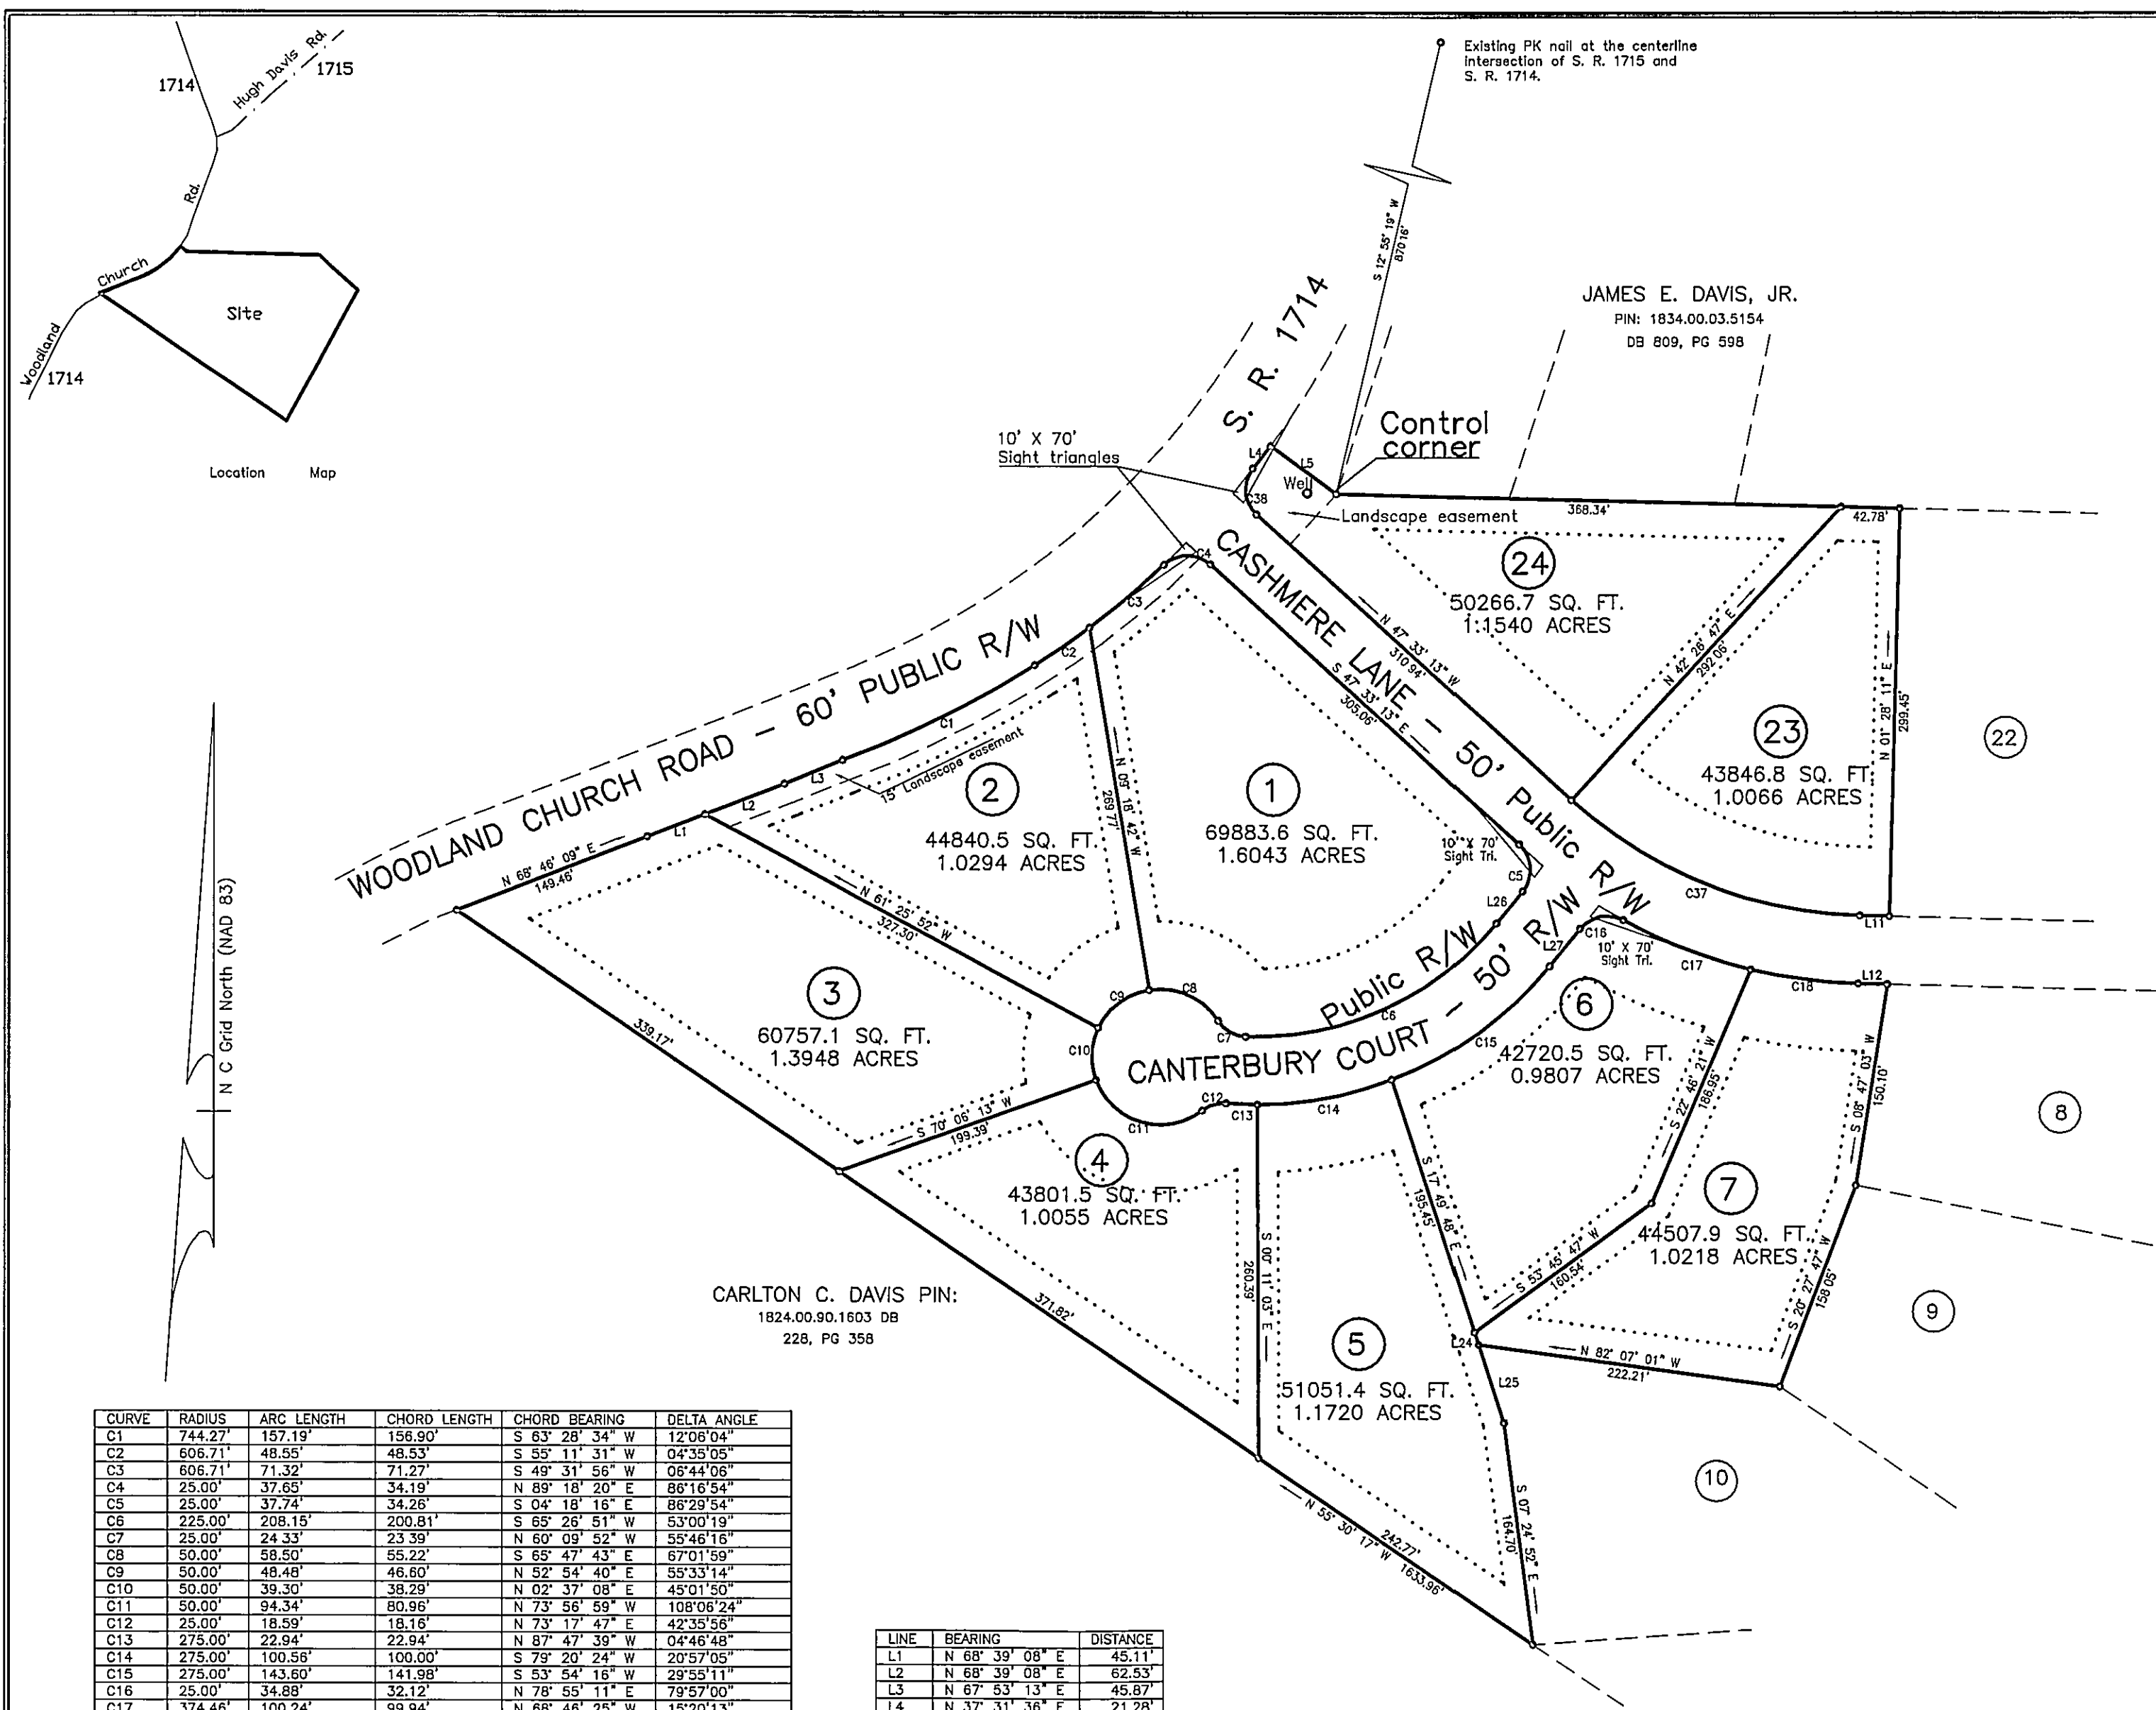

CERTIFICATE OF OWNERSHIP AND DEDICATION
 I (We) hereby certify that I am (we are) the owner(s) of the property shown and described hereon which was conveyed to me (us) by deed recorded in the Granville County Register of Deeds Office in Book _____ Page _____ and that I (we) hereby adopt this plan of subdivision with my (our) free consent, establish the minimum building lines, and dedicate all alleys, walks, easements, parks, roads, streets and open spaces to public or private use as noted. Further, I (we) hereby certify that the land as shown hereon is within the subdivision jurisdiction of Granville County, North Carolina.

Owner: James E. Davis, Jr. Date: 10/05/05

CERTIFICATE OF APPROVAL FOR RECORDING
 I hereby certify that the subdivision as depicted hereon has been granted final approval pursuant to the Granville County Subdivision Regulation.

Granville County Land Development Administrator: Bruce W. Bahr, Deputy Date: 10-14-05

I (We) hereby certify that a guarantee of completion of the required improvements for this subdivision has been submitted and approved by the Granville County Board of Commissioners pursuant to Section 21.130 of the Granville County Land Development Ordinance.

Date: 10-14-2005 County Manager: James R. Wilson
 Granville County
 North Carolina

I, James R. Wilson, Professional Land Surveyor, do hereby certify that this plan is of a survey that creates a subdivision of land within the area of a county of municipality that has an ordinance that regulates parcels of land.

James R. Wilson, P.L.S. No. L-2452 Date: 9.6.05

- Notes:
- 1 - Minimum building setbacks are: Front = 50 Feet
 Side = 15 Feet
 Rear = 25 Feet
 Corner Lot Side = 25 Feet
 - 2 - Zoning for this tract and joining properties is R-25.
 - 3 - The remaining acreage is 31.27 Ac.
 - 4 - 20' drainage easement centered on all interior property lines.
 - 5 - Granville County tax parcel number is 182400914632.

DEPARTMENT OF TRANSPORTATION, DIVISION OF HIGHWAYS
 PROPOSED SUBDIVISION ROAD - DESIGN STANDARDS CERTIFICATION
 - Approved -

District Engineer: D. B. Wilson Date: 10/5/05


North Carolina
Granville County

I, LELIE H. SMITH, Review Officer of the County aforesaid, certify that the plat to which this certification is affixed meets all statutory requirements for recording.

Review Officer: Leleie H. Smith Date: 10-14-05

I, James R. Wilson, certify that this plat was drawn under my supervision from an actual survey made under my supervision; that the error of closure as calculated by latitudes and departures is 1/10,000; that the boundaries not surveyed are shown as broken lines plotted from information found in Book _____ Page _____; that this plat was prepared in accordance with G.S. 47-30 as amended. Witness my original signature, registration number and seal this 6th day of SEPT. A.D., 2005.

Professional Land Surveyor: James R. Wilson
 L-2452
 Registration Number

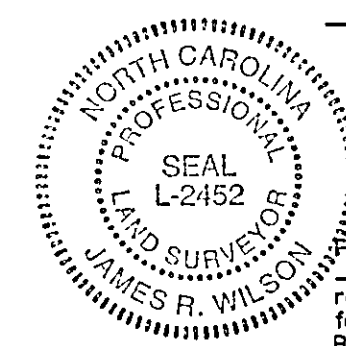

Presented for registration this 14th day of October, 2005 at 0:00 clock A.M. and registered in the office of Register of Deeds for Granville County, North Carolina. Book number 32 Page number 126.


Register of Deeds: Kathleen Owens
 by: Kathleen Owens, Asst.

CURVE	RADIUS	ARC LENGTH	CHORD LENGTH	CHORD BEARING	DELTA ANGLE
C1	744.27'	157.19'	156.90'	S 63° 28' 34" W	12° 06' 04"
C2	606.71'	48.55'	48.53'	S 55° 11' 31" W	04° 35' 05"
C3	606.71'	71.32'	71.27'	S 49° 31' 56" W	06° 44' 06"
C4	25.00'	37.65'	34.19'	N 89° 18' 20" E	86° 16' 54"
C5	25.00'	37.74'	34.26'	S 04° 18' 16" E	86° 29' 54"
C6	223.00'	208.15'	200.81'	S 65° 26' 51" W	53° 00' 19"
C7	25.00'	24.33'	23.39'	N 60° 09' 52" W	55° 46' 16"
C8	50.00'	58.50'	55.22'	S 65° 47' 43" E	67° 01' 59"
C9	50.00'	48.48'	46.60'	N 52° 54' 40" E	55° 33' 14"
C10	50.00'	39.30'	38.29'	N 02° 37' 08" E	45° 01' 50"
C11	50.00'	94.34'	80.96'	N 73° 56' 59" W	108° 06' 24"
C12	25.00'	18.59'	18.16'	N 73° 17' 47" E	42° 35' 56"
C13	275.00'	22.94'	22.94'	N 87° 47' 39" W	04° 46' 48"
C14	275.00'	100.56'	100.00'	S 79° 20' 24" W	20° 57' 05"
C15	275.00'	143.60'	141.98'	S 53° 54' 16" W	29° 55' 11"
C16	25.00'	34.88'	32.12'	N 78° 55' 11" E	79° 57' 00"
C17	374.46'	100.24'	99.94'	N 68° 46' 25" W	15° 20' 13"
C18	374.46'	79.02'	78.87'	N 82° 29' 15" W	12° 05' 27"
C19	389.00'	45.56'	45.54'	S 85° 10' 38" E	06° 42' 40"
C20	25.00'	42.71'	37.71'	S 32° 52' 27" E	97° 53' 43"
C21	205.00'	87.36'	86.70'	S 28° 16' 58" W	24° 25' 03"
C22	25.00'	21.03'	20.41'	S 64° 35' 09" W	48° 11' 23"
C23	50.00'	46.97'	45.26'	N 61° 46' 07" E	53° 49' 27"
C24	50.00'	46.04'	44.43'	N 08° 28' 45" E	52° 45' 18"
C25	50.00'	55.17'	52.42'	N 49° 30' 35" W	63° 13' 21"
C26	50.00'	44.63'	43.16'	S 73° 18' 31" W	51° 08' 26"
C27	50.00'	48.38'	46.51'	S 20° 01' 11" W	55° 26' 13"
C28	25.00'	21.03'	20.41'	N 16° 23' 46" E	48° 11' 23"
C29	255.00'	63.46'	63.29'	S 33° 21' 44" W	14° 15' 28"
C30	255.00'	45.22'	45.16'	S 21° 09' 12" W	10° 09' 35"
C31	25.00'	42.71'	37.71'	N 65° 01' 16" E	97° 53' 43"
C32	389.00'	124.17'	123.64'	S 56° 53' 13" E	18° 17' 18"
C33	176.66'	41.55'	41.45'	S 50° 26' 56" E	13° 28' 33"
C34	405.80'	100.25'	100.00'	S 59° 41' 42" E	14° 09' 18"
C35	415.35'	100.24'	100.00'	S 72° 46' 29" E	13° 49' 41"
C36	439.00'	70.63'	70.55'	S 83° 55' 26" E	09° 13' 05"
C37	324.46'	232.06'	227.15'	N 68° 02' 36" W	40° 58' 46"
C38	25.00'	37.51'	34.09'	N 04° 34' 09" W	85° 58' 07"

LINE	BEARING	DISTANCE
L1	N 68° 39' 08" E	45.11'
L2	N 68° 39' 08" E	62.53'
L3	N 67° 53' 13" E	45.87'
L4	N 37° 31' 36" E	21.28'
L5	S 53° 21' 42" E	59.94'
L6	S 50° 44' 03" W	36.35'
L7	S 17° 52' 18" W	155.05'
L8	S 34° 02' 17" W	142.07'
L9	S 14° 08' 25" W	45.77'
L10	N 88° 31' 58" W	49.42'
L11	N 88° 31' 58" W	21.53'
L12	S 88° 31' 58" E	21.30'
L13	S 17° 01' 43" W	55.27'
L14	S 40° 37' 50" W	85.10'
L15	S 28° 09' 45" W	40.04'
L16	S 21° 09' 16" W	66.45'
L17	S 55° 57' 04" W	181.05'
L18	S 23° 15' 01" W	78.57'
L19	S 16° 04' 05" W	89.72'
L20	S 24° 23' 47" W	157.44'
L21	N 40° 29' 28" E	46.85'
L22	N 40° 29' 28" E	60.35'
L23	S 16° 04' 25" W	7.35'
L24	S 17° 49' 48" E	10.00'
L25	S 17° 49' 48" E	60.37'
L26	S 38° 56' 41" W	30.44'
L25	N 38° 56' 41" E	35.47'

LEGEND

ecm Existing concrete monument
 elp Existing iron pin
 ipk Existing PK nail
 epk Existing PK nail
 pks PK nail set

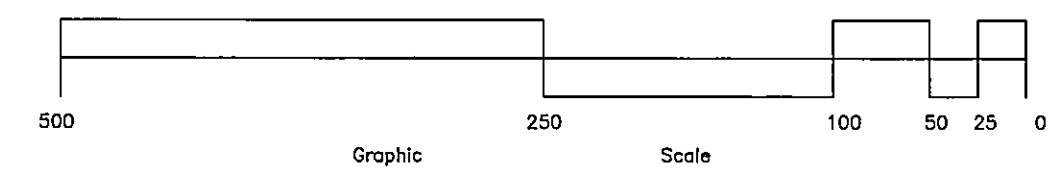


Recorded in Map Book 32, Page 126, Granville Co. Registry.

Survey For: Final Plat for:
Merriweather Phase 1
 Sheet 1 Of 2
 Brassfield Township
 Granville County, North Carolina


Scale: 1" = 100' Date: 09 - 06 - 2005 File No.: 2005 - 045B

James R. Wilson
 Professional Land Surveyor
 Main Street - Creedmoor, N.C.
 919-528-3184

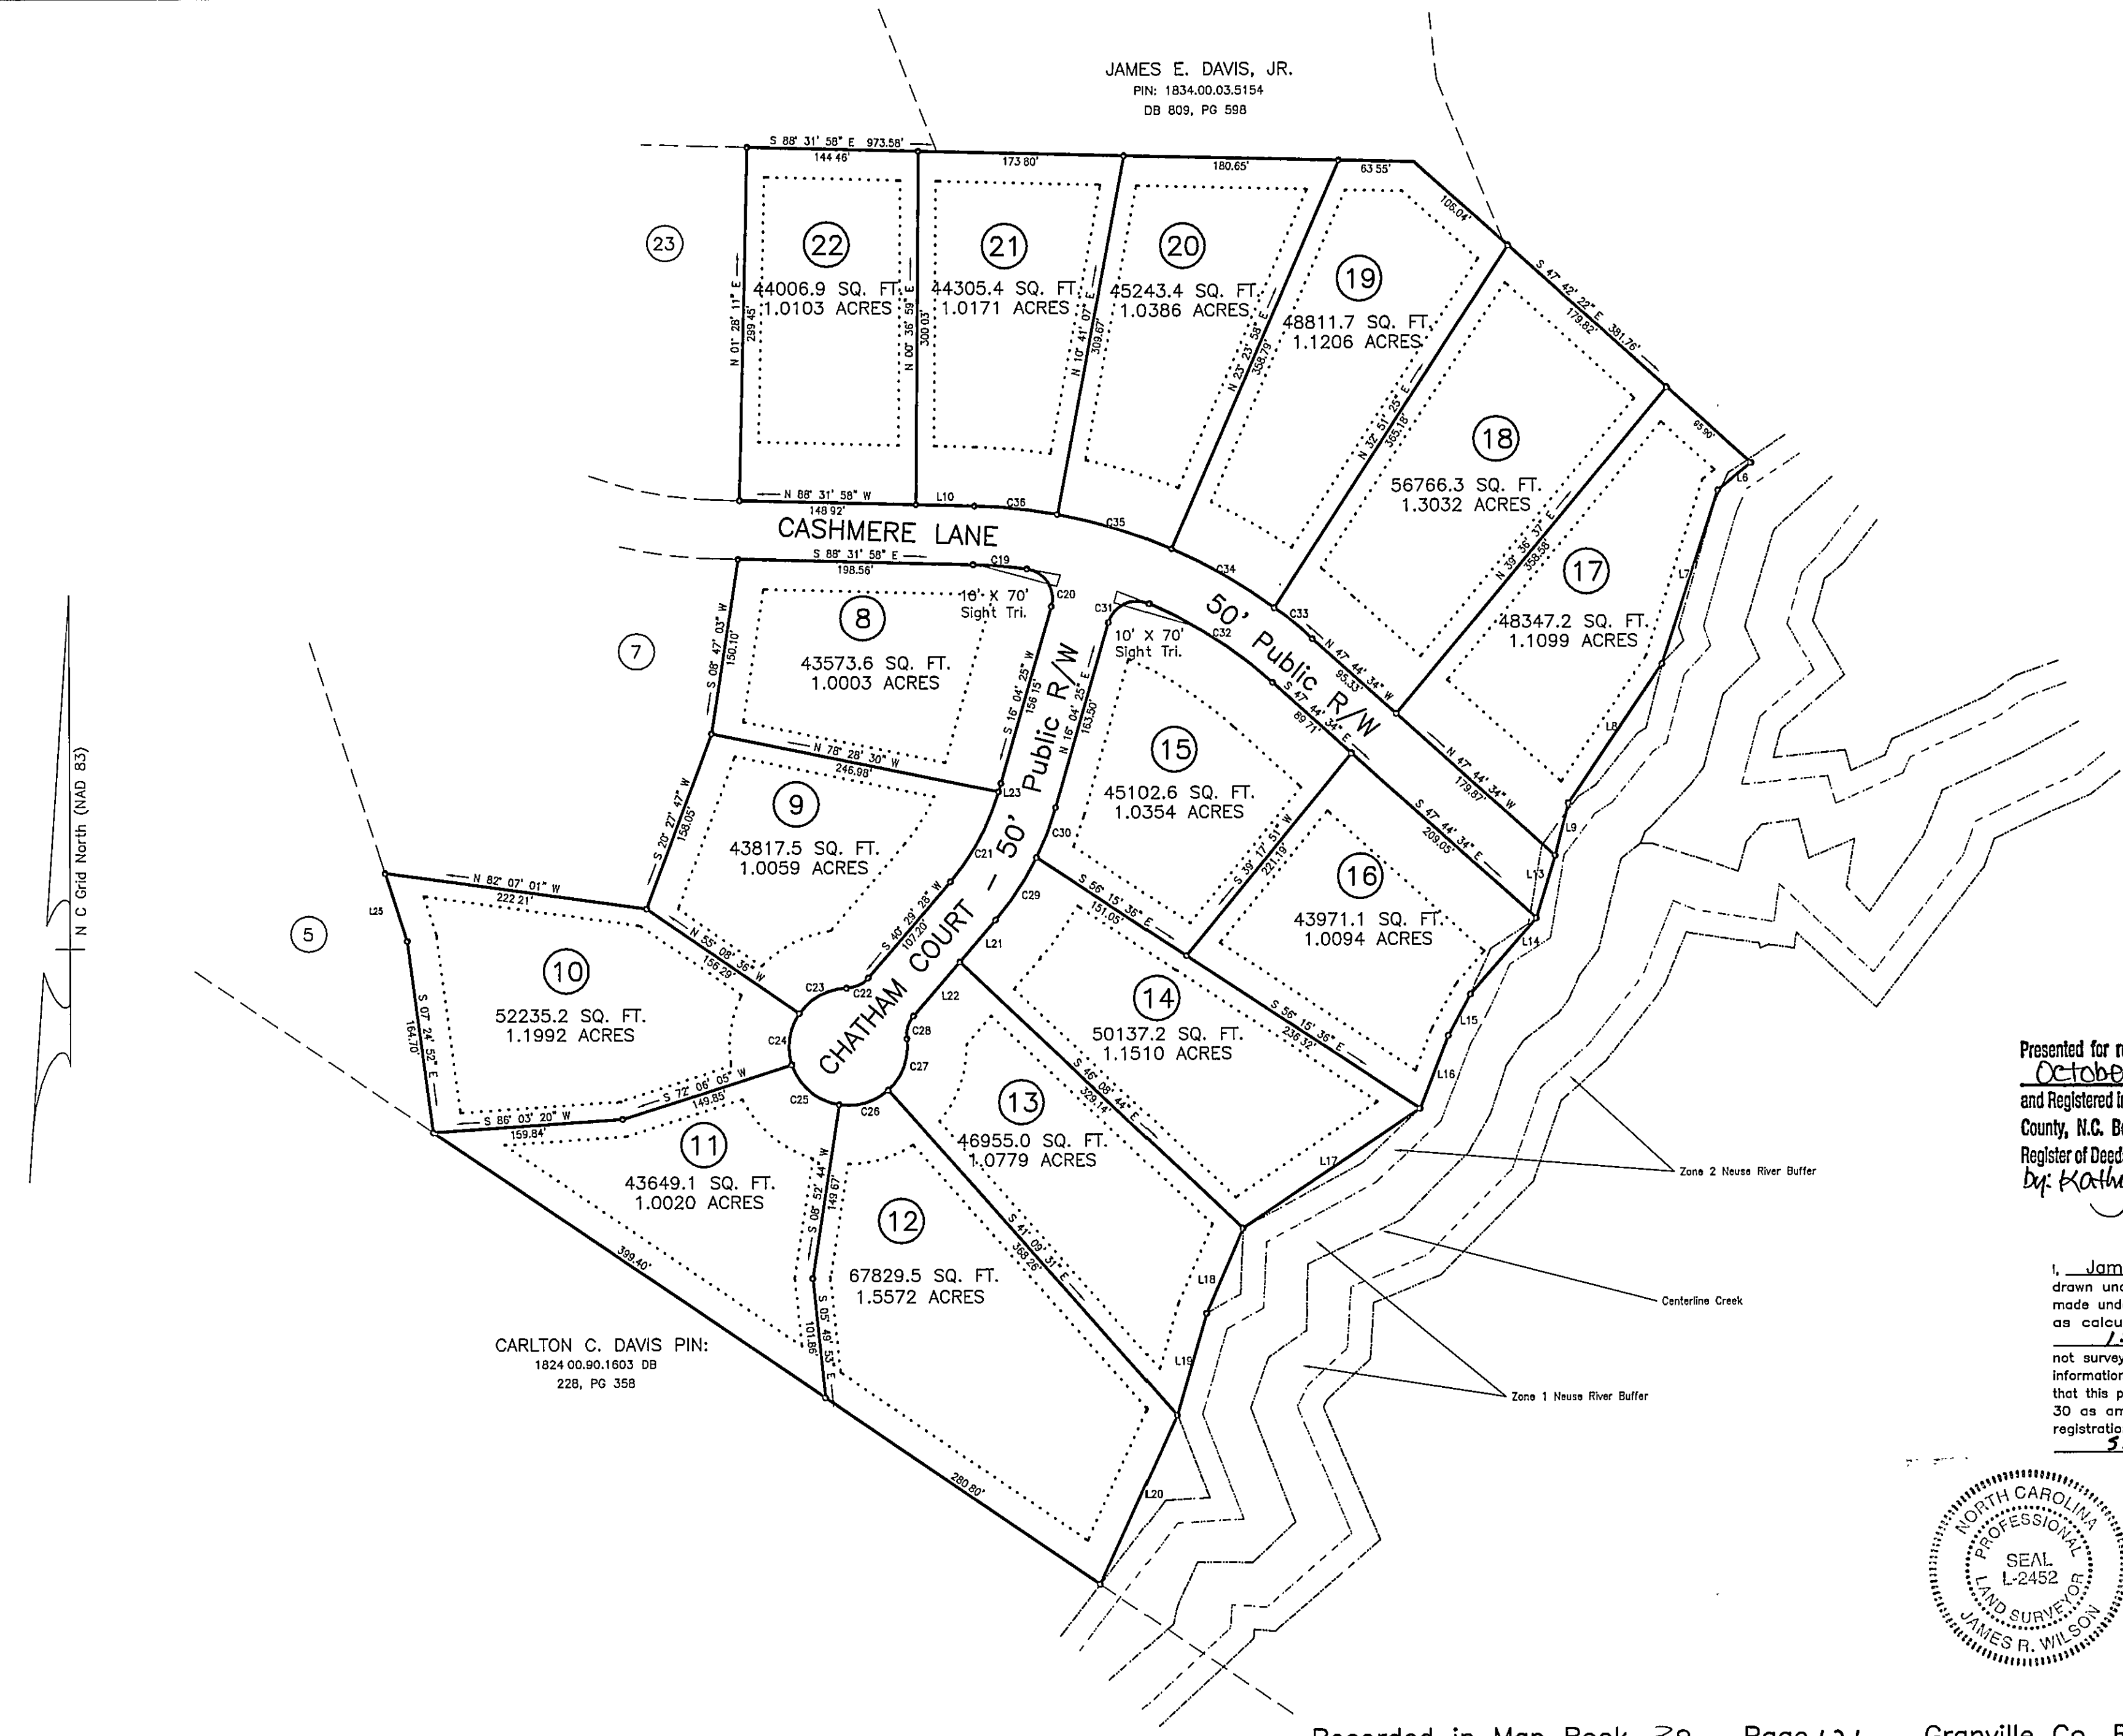

Presented for registration this 14th day of October 2005 at 10:03 O'clock A. M. and Registered in the office of Register of Deeds for Granville County, N.C. Book No. 32 Page No. 126 Register of Deeds Kathryn Cresswell by: Kathy M. O'Leary, Asst.


I, James R. Wilson, certify that this plat was drawn under my supervision from an actual survey made under my supervision; that the error of closure as calculated by latitudes and departures is 1:10,000; that the boundaries not surveyed are shown as broken lines plotted from information found in Book 32, Page 126; that this plat was prepared in accordance with G.S. 47-30 as amended. Witness my original signature, registration number and seal this 14th day of Sept., A.D., 2005.

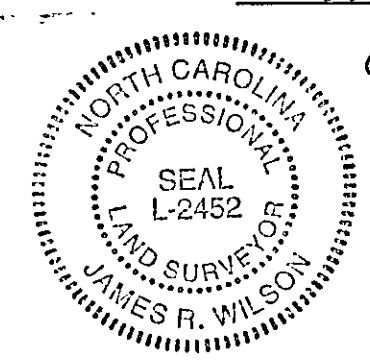

James R. Wilson
Professional Land Surveyor
L-2452
Registration Number

Recorded in Map Book 32 , Page 126 , Granville Co. Registry.

LEGEND
ecm Existing concrete monument
elp Existing iron pin
ips Iron pin set
epk Existing PK nail
pks PK nail set

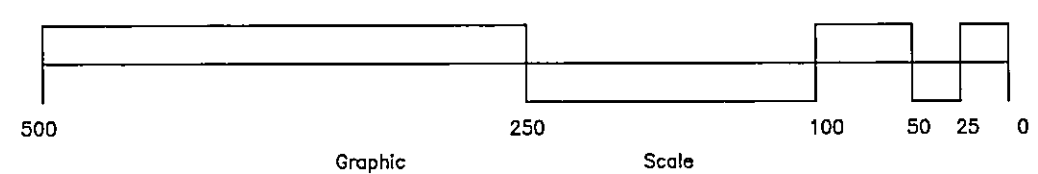

Survey For:

Merriwether Phase 1
Sheet 2 Of 2

Brassfield Township
Granville County, North Carolina

Scale: 1" = 100' Date: 09 - 06 - 2005 File No.: 2005 - 045B

James R. Wilson
Registered Land Surveyor
Main Street - Creedmoor, N.C.
919-528-3184