




STATE OF NORTH CAROLINA, VANCE COUNTY
 The foregoing certificate of J. H. Mangum, Notary Public of Vance County, N.C., is certified to be correct. This instrument was presented for registration and recorded in the office of the Register of Deeds on August 12, 1983, at 4:55 o'clock P.M.
 SARAH H. HALE, REGISTER OF DEEDS
 By: *C. L. Mangum*
 Assistant Register of Deeds

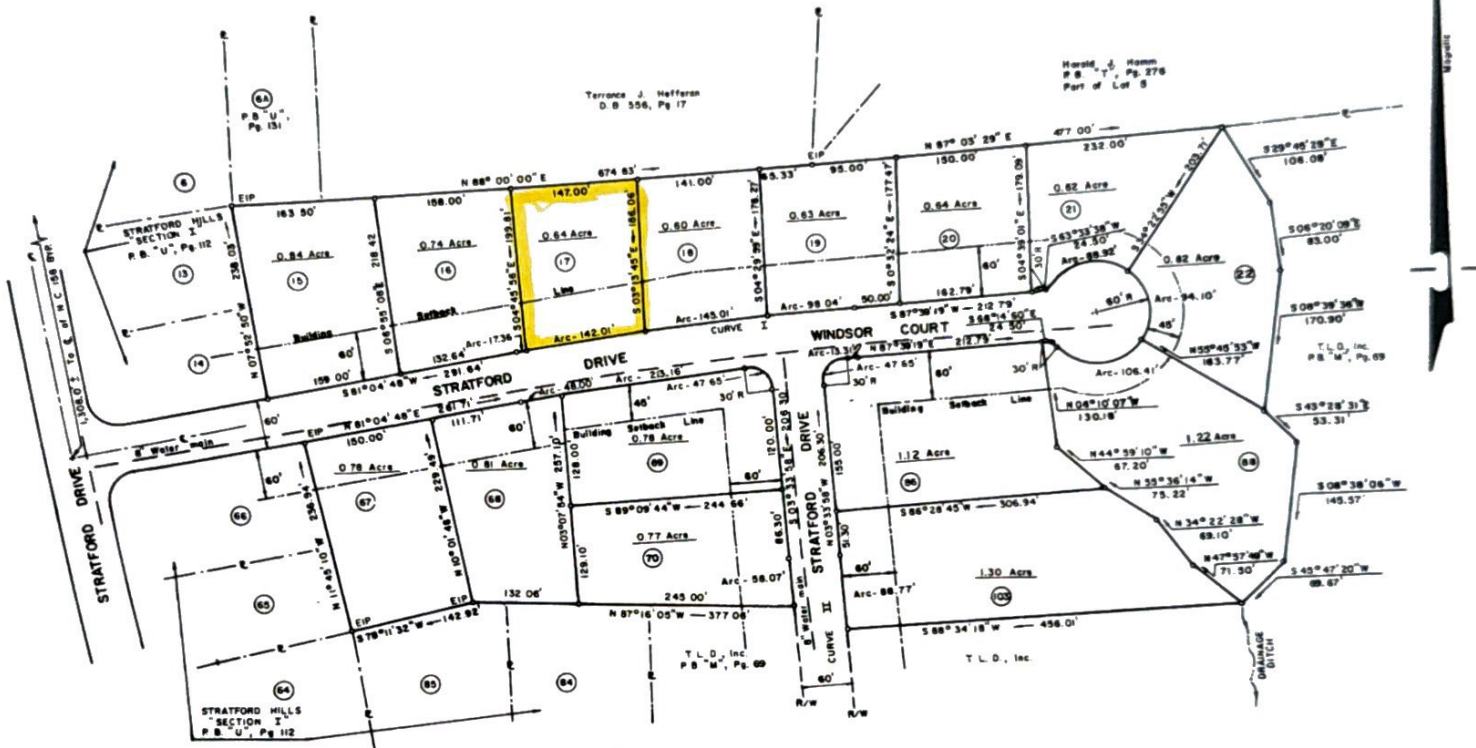

Reference:
 Thomas L. Daniel
 D.B. 457, Pg. 619
 D.B. 556, Pg. 27
 P.B. 'M', Pg. 69

LEGEND
 — Property Line
 — Center Line
 — Right of way
 — 8" Water main
 — Building Setback Line

NOTE: New iron pipe on all corners unless otherwise noted.

DEPARTMENT OF TRANSPORTATION
 DIVISION OF HIGHWAYS
 PROPOSED SUBDIVISION ROAD
 CONSTRUCTION STANDARDS CERTIFICATION
 APPROVED: *S. R. Ross*
 DISTRICT ENGINEER
 DATE: *Aug. 12, 1983*

CENTER LINE CURVE DATA					
CURVE	RADIUS	DELTA	TANGENT	ARC	CHORD
I	3468.63'	6° 35' 26"	199.71'	398.98'	N 84° 22' 08" E 398.76'
II	946.25'	24° 45'	207.61'	408.75'	S 08° 46' 32" W 405.58'

THIS MAP IS SUBJECT TO ALL EASEMENTS, AGREEMENTS AND RIGHTS OF WAY OF RECORD PRIOR TO THE DATE OF THIS PLAT.



I, *C. L. Mangum*, certify that under my direction and supervision this map was drawn from an actual field survey, that the error of closure of the survey as calculated by latitudes and departures is: *1.00* feet that this map was prepared in accordance with G.S. 47-30 as amended. Witness my hand and seal this *12* day of *August*, 1983.
 R.L.S. *L. 2664 C. Mangum Bobbitt*
 NORTH CAROLINA, *Vance* COUNTY
 I, *J. H. Mangum*, a Notary Public for said county and state do hereby certify that *C. L. Mangum* personally appeared before me this day and witness my hand and official seal this *12* day of *August*, 1983.
 My commission expires *12-2-84* *J. H. Mangum*
 NOTARY PUBLIC

CAWTHORNE AND BOBBITT
 REGISTERED LAND SURVEYORS, P.A.
 HENDERSON, NORTH CAROLINA
 SURVEY FOR
 T. L. D., INC.
 "STRATFORD HILLS"
 SECTION II — DABNEY TOWNSHIP
 VANCE COUNTY, NORTH CAROLINA
 SCALE 1" = 100' JULY 27, 1983

091-83-174A