


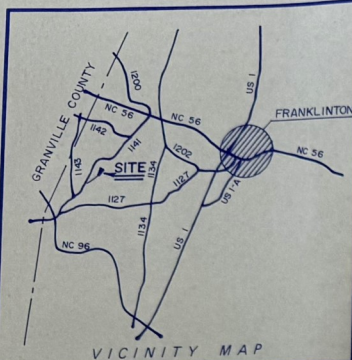

- LEGEND**
- Lines Surveyed
  - - - Lines Not Surveyed
  - EIP - Existing Iron Pipe
  - ECM - Existing Concrete Monument
  - NIP - New Iron Pipe
  - PKN - P K Nail
  - DMD - Double Meridian Distance
  - R/W - Right of Way
  - DB - Deed Book
  - CM - Concrete Monument
  - ELS - Existing Lighthouse Stake

NORTH CAROLINA  
FRANKLIN COUNTY

I, **JAMES O. MURPHY**, certify that this plat was drawn under my supervision from an actual survey made under my supervision and that the boundaries shown are correctly indicated as drawn from information found in the books of the county clerk of Franklin County, North Carolina, and that the ratio of precision as calculated is 1/10,000. This plat was prepared in accordance with G.S. 47-30 as amended. Witness my original signature, registration number and seal this 3 day of JULY, A.D. 1996.

Seal or Stamp



NORTH CAROLINA  
FRANKLIN COUNTY

I, a Notary Public of the County and State aforesaid, certify that **JAMES O. MURPHY**, a registered land surveyor, personally appeared before me this day and acknowledged the execution of the foregoing instrument. Witness my hand and official stamp or seal, this 3 day of JULY, 1996.

Seal - Stamp

Notary Public


My Commission expires 10 - 30 - 00.

NORTH CAROLINA  
FRANKLIN COUNTY

The foregoing certificate of \_\_\_\_\_ Notary Public, is certified to be correct. This instrument was presented for registration and recorded in Plat Book \_\_\_\_\_ page \_\_\_\_\_ This \_\_\_\_\_ day of \_\_\_\_\_, 19\_\_\_\_ at \_\_\_\_\_ M.

By \_\_\_\_\_  
Register of Deeds Assistant Reg. of Deeds

Recorded in Book of Maps \_\_\_\_\_ Vol. \_\_\_\_\_ Pg. \_\_\_\_\_

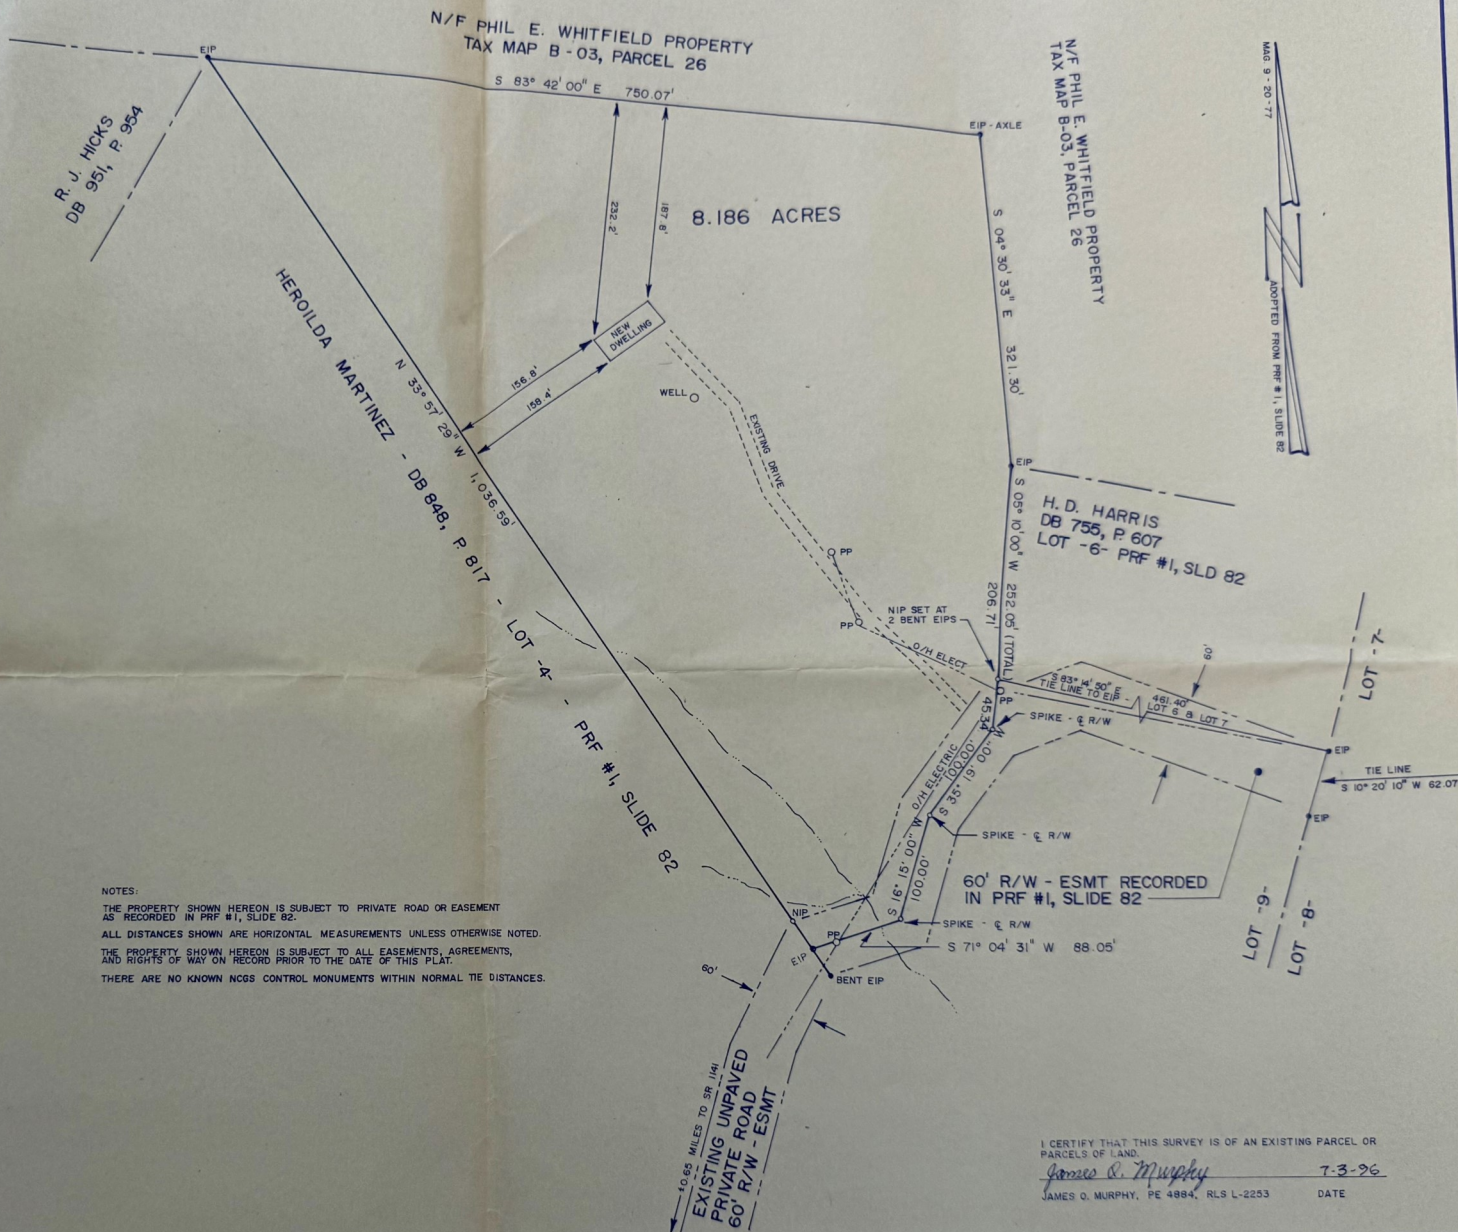

**NOTES:**

THE PROPERTY SHOWN HEREON IS SUBJECT TO PRIVATE ROAD OR EASEMENT AS RECORDED IN PRF #1, SLIDE 82.  
ALL DISTANCES SHOWN ARE HORIZONTAL MEASUREMENTS UNLESS OTHERWISE NOTED.  
THE PROPERTY SHOWN HEREON IS SUBJECT TO ALL EASEMENTS, AGREEMENTS, AND RIGHTS OF WAY ON RECORD PRIOR TO THE DATE OF THIS PLAT.  
THERE ARE NO KNOWN NCOS CONTROL MONUMENTS WITHIN NORMAL TIE DISTANCES.

| REVISIONS |  | PROPERTY OF                                     |  | 80' 40' 00' 80' 160' 240'                            |  |
|-----------|--|-------------------------------------------------|--|------------------------------------------------------|--|
|           |  | <b>JERRY L. EASLEY and wife SUSAN S. EASLEY</b> |  | SCALE IN FEET                                        |  |
|           |  | DB 846, P. 433 LOT -5- PRF #1, SLIDE 82         |  | SURVEYED BY: JAMES O. MURPHY, PE 4884, RLS L-2253    |  |
|           |  | TOWNSHIP: FRANKLINTON COUNTY: FRANKLIN          |  | DATE: 6-29-96 SURVEYED BY: JOM FIELD BOOK #46, P. 27 |  |
|           |  | STATE: NORTH CAROLINA                           |  | SCALE: 1" = 80' DRAWN BY: CTM DRAWING NO.            |  |
|           |  | ZONE: TAX MAP: B-03 PARCEL: 49                  |  | CHECKED & CLOSURE BY: JOM 96-47                      |  |