


MATCHLINE SEE PAGE 1 OF 2

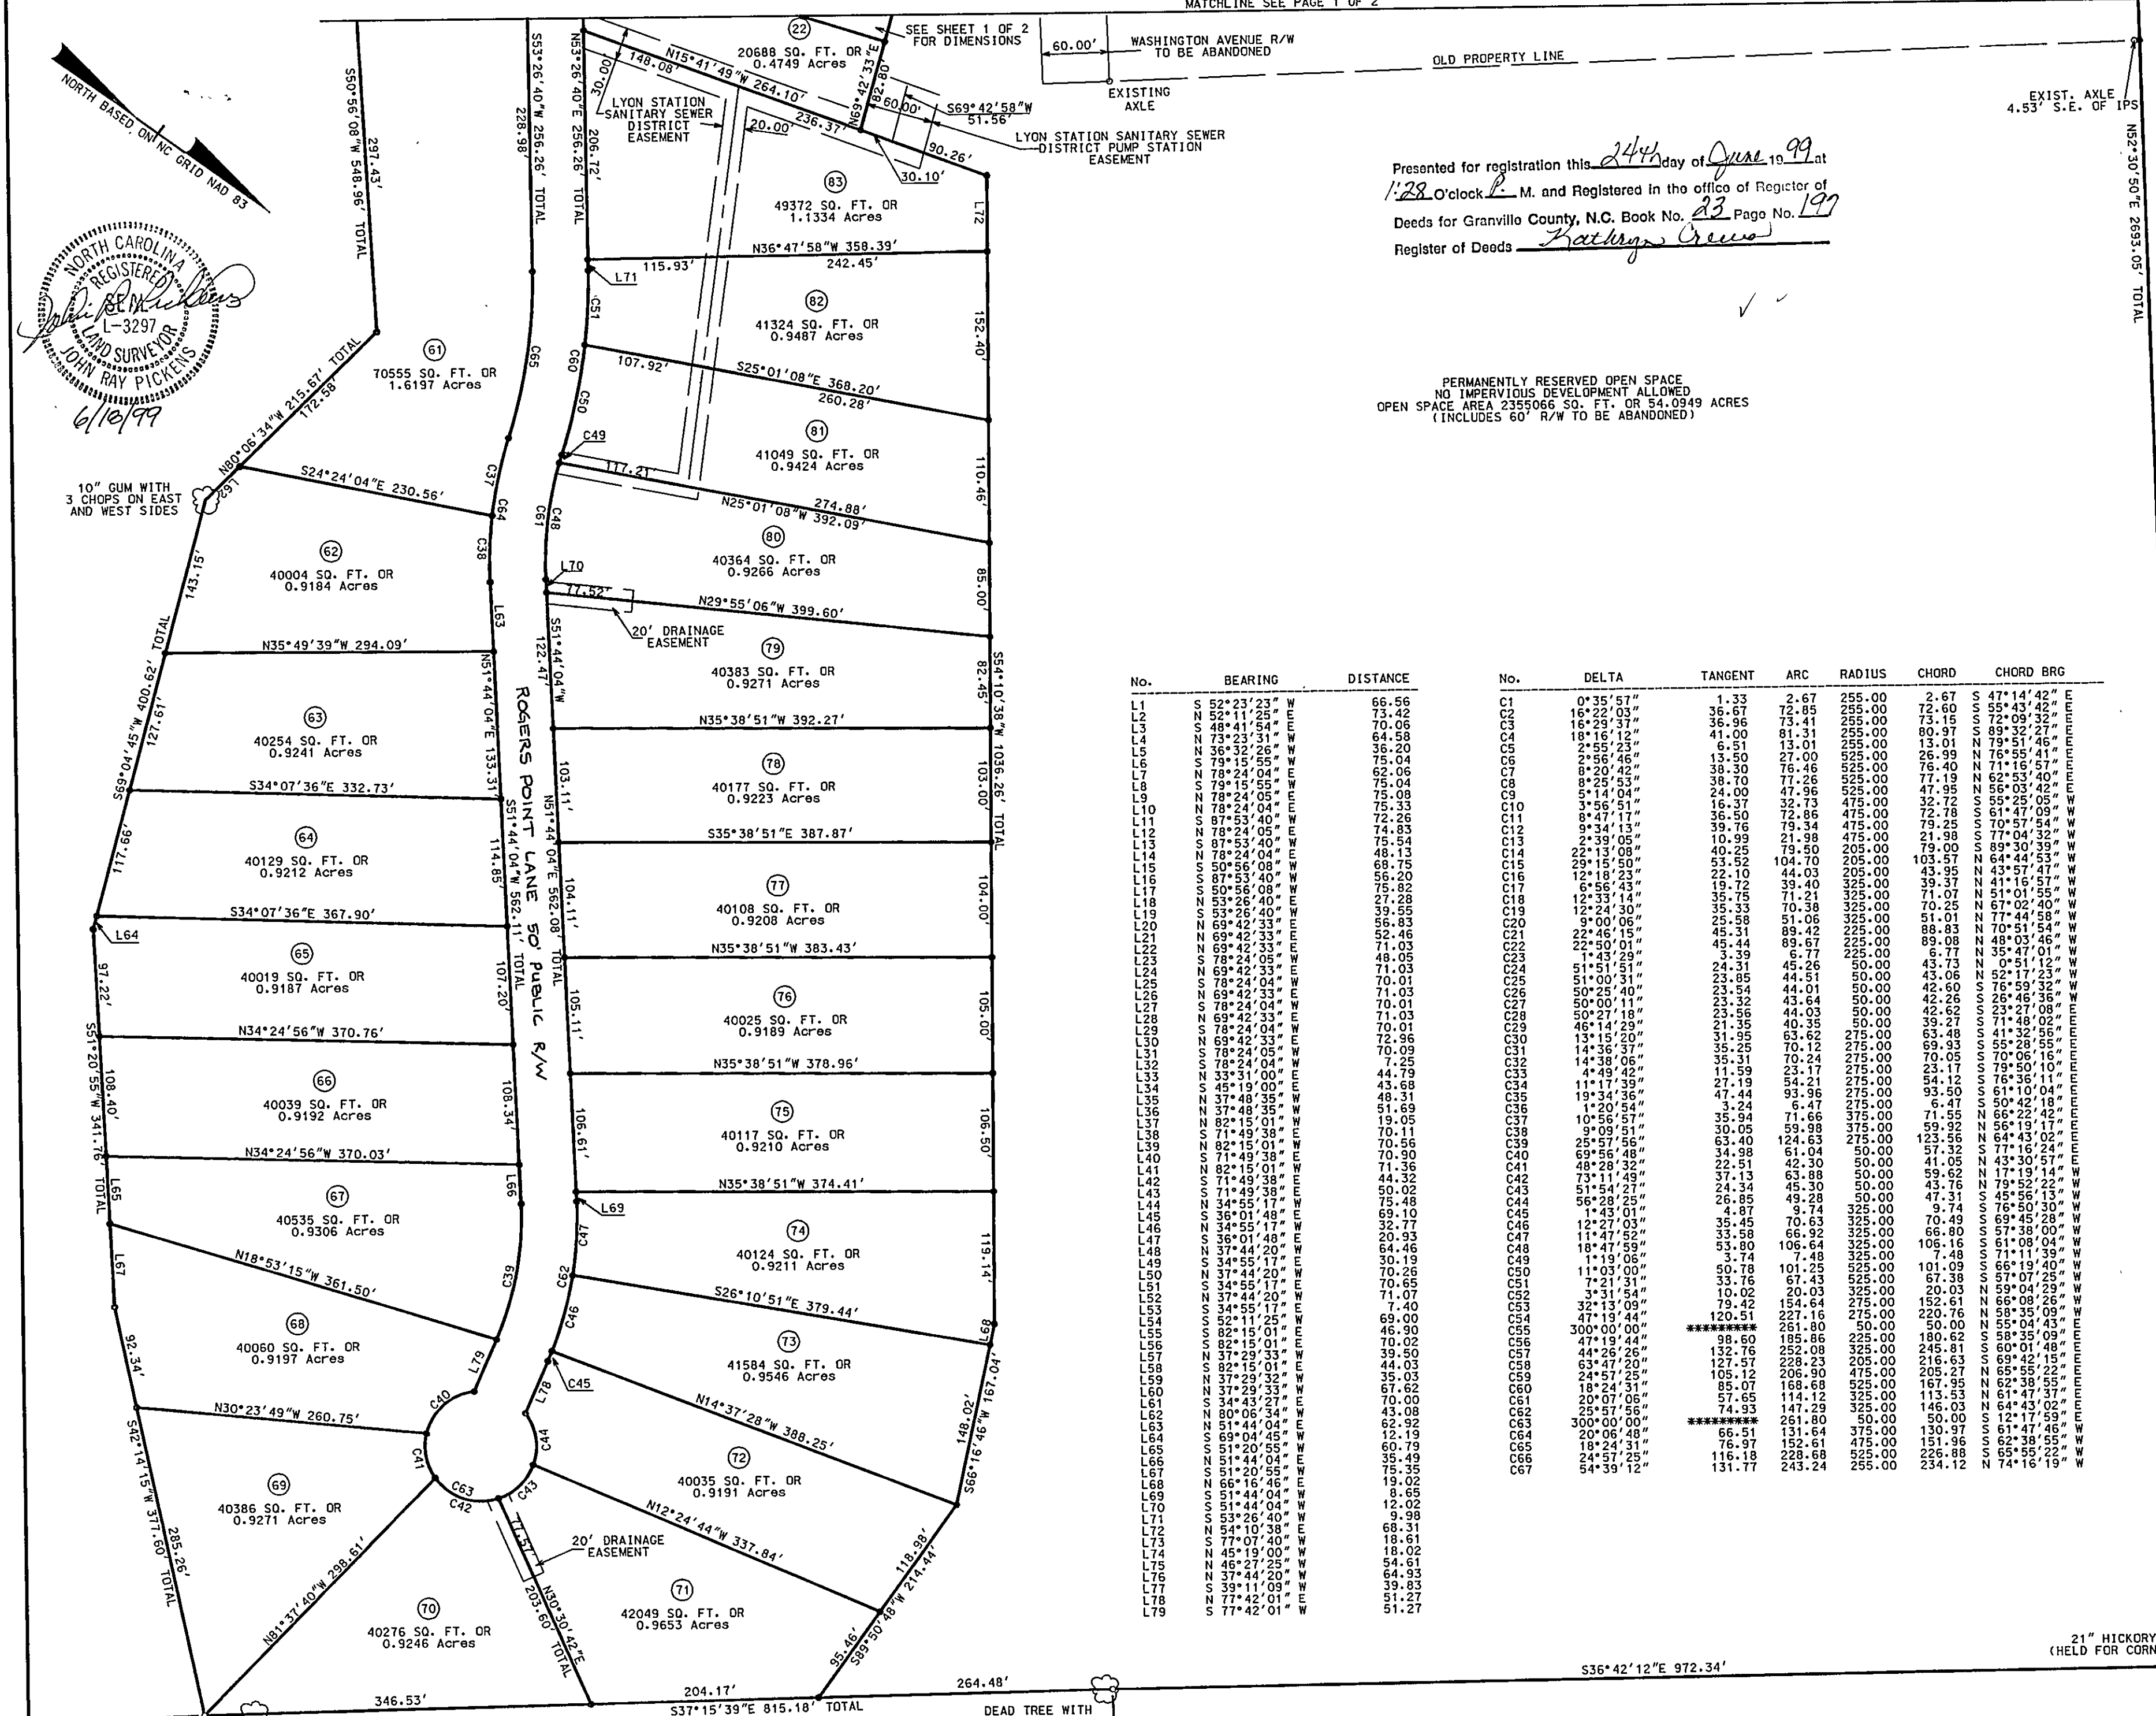

Presented for registration this 24th day of June 1999 at
1:28 o'clock P. M. and Registered in the office of Register of
Deeds for Granville County, N.C. Book No. 23 Page No. 197

PERMANENTLY RESERVED OPEN SPACE
OPEN SPACE AREA 2355066 SQ. FT. OR 54.0949 ACRES
(INCLUDES 60' R/W TO BE ABANDONED)

No.	BEARING	DISTANCE

No.	DELTA	TANGENT	ARC	RADIUS	CHORD	CHORD BRG

N/F
PINERY REALTY, INC.
D.B. 197, PAGE 429

GREENHORNE & O'MARA, INC.
3203 WOMAN'S CLUB DRIVE, SUITE 112
RALEIGH, NC 27612
(919) 851-1919

A SURVEY FOR
JOHN B. BRADY & DUDLEY B. WILLIAMS, JR.
DBA ROGERS POINTE DEVELOPMENT
ROGERS POINTE SUBDIVISION
PHASES 1B AND 2
SUBDIVISION PLAT
DUTCHVILLE TOWNSHIP, GRANVILLE COUNTY, NORTH CAROLINA

5221
JOB No. SCALE
RTF
DRAWN
CHECKED SHEET
12-7-98
DATE 5221-A-2.2
FILE No.



A circular seal for a North Carolina Registered Land Surveyor. The outer ring contains the text "NORTH CAROLINA" at the top and "REGISTERED LAND SURVEYOR" at the bottom. In the center, the name "JOHN RAY PICKENS" is written in a bold, serif font. Above the name is the license number "L-3297". The seal is signed with a cursive signature across the middle. At the bottom, the date "6/10/99" is handwritten.

5221 JOB No.	1" = 100' SCALE
RTF DRAWN	1 OF 2
CHECKED	
12-7-98 DATE	5221-A-2.1 FILE No.