

PRELIMINARY PLOT PLAN FOR

STEVEN HAYES

LOT 104, SILVERLEAF SUBDIVISION, PH. 4

DOVEFIELD DRIVE

REF: P.B. 40 PAGE 15

BRASSFIELD TOWNSHIP



GRANVILLE COUNTY, NORTH CAROLINA

NOVEMBER 26, 2014

ZONED AR-40



SCALE 1"=60'

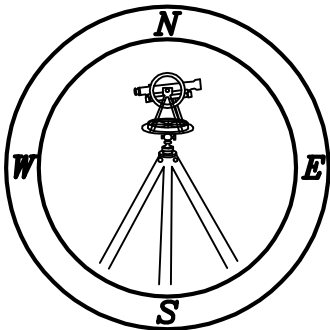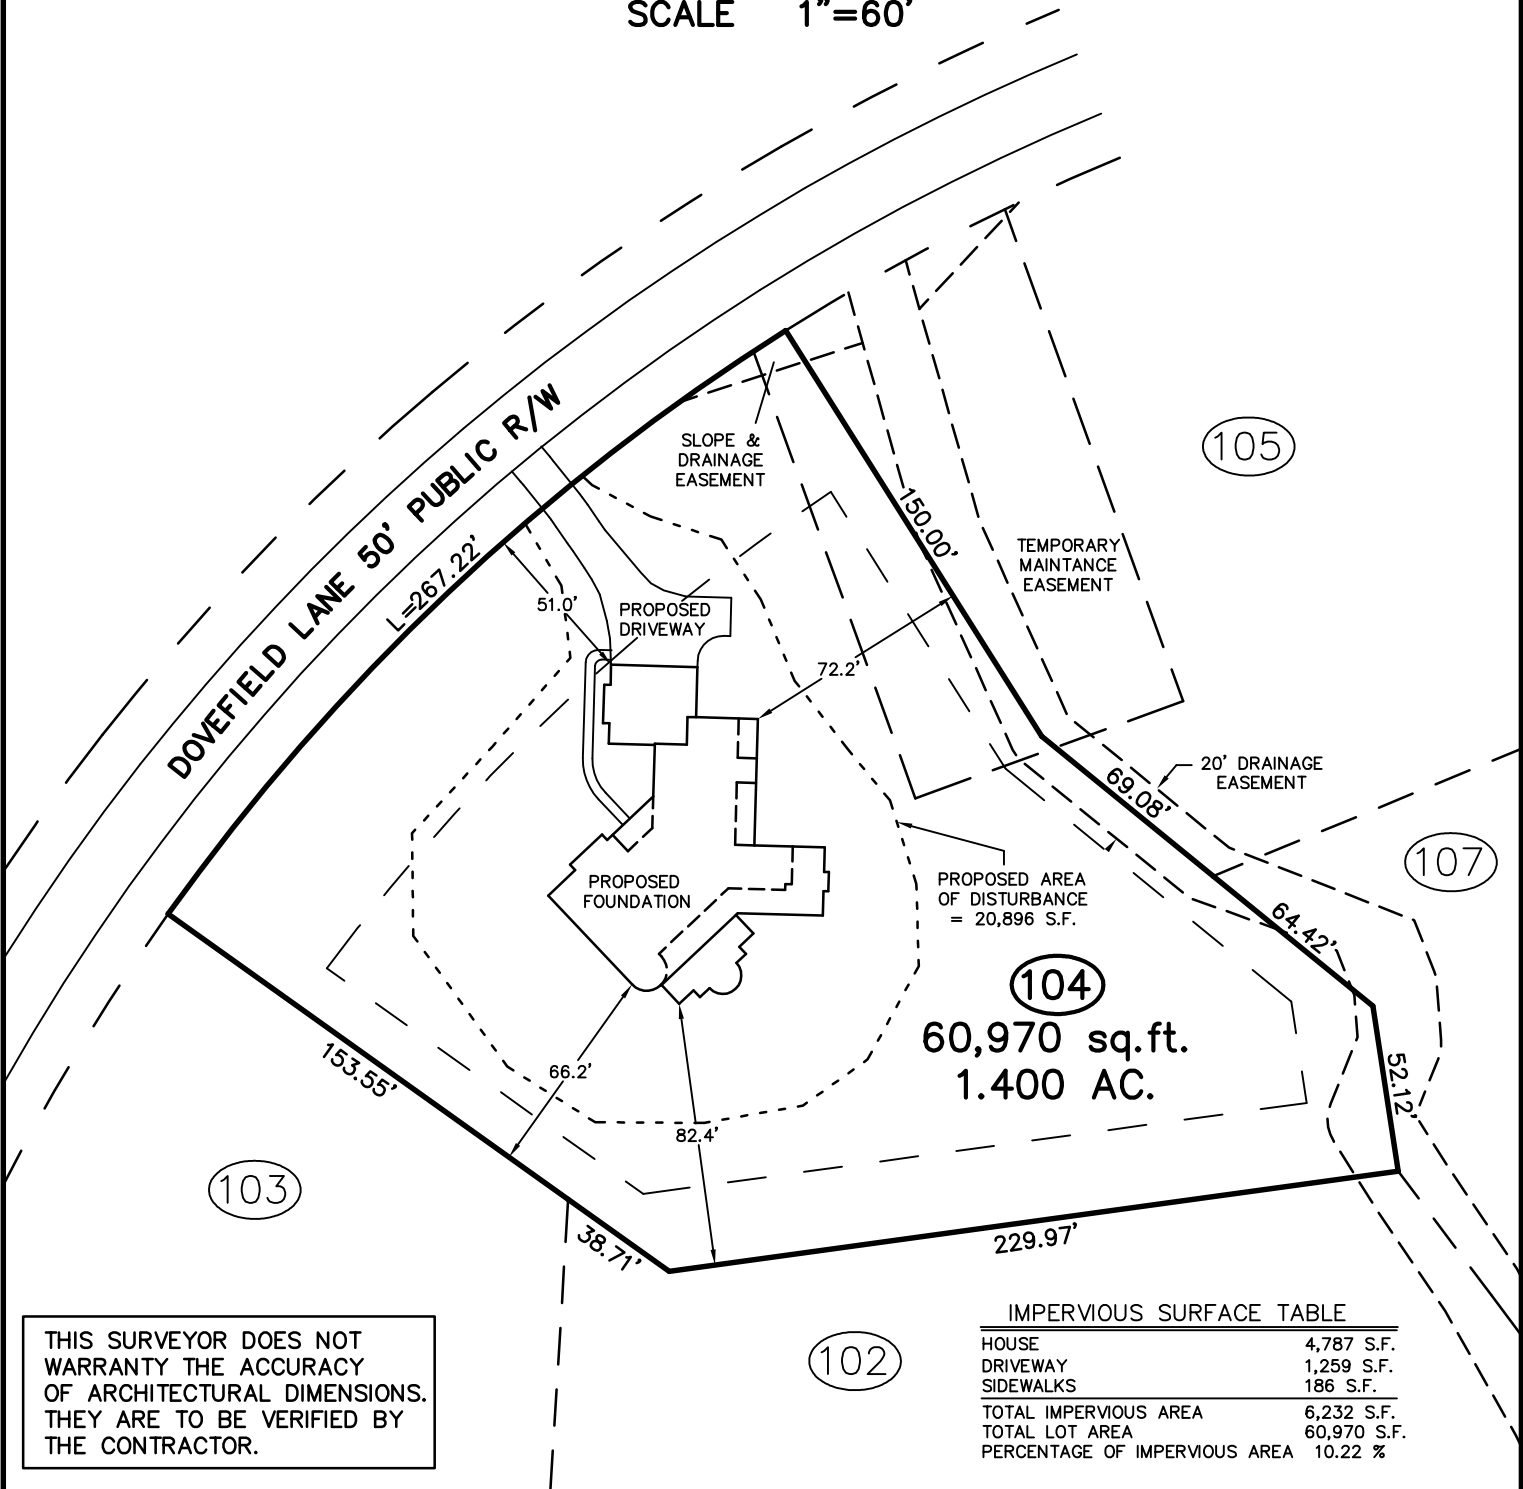

CAWTHORNE, MOSS
& PANCIERA, P.C.

Professional Land Surveyors
C-1525

333 S. White Street
Post Office Box 1253
Wake Forest, N.C. 27588
(919)556-3148

NOTES:
-THIS PLAN DOES NOT REFLECT AN ACTUAL SURVEY. IT IS A PRELIMINARY PLAN AND SHOULD BE USED FOR ITS INTENDED PURPOSE ONLY.
-NOT FOR RECORDATION, CONVEYANCES, OR SALES.