

GRANVILLE-VANCE DISTRICT HEALTH DEPARTMENT IMPROVEMENT AND OPERATION PERMIT


COUNTY:	TAX NO. 110246 2437	TYPE OF ESTABLISHMENTS		
Granville	SR. NO. 1162	RESIDENCE ☒ BUSINESS ☐ OTHER ☐	NUMBER OF BEDROOMS: 3	NUMBER OF OCCUPANTS:
OWNER: Mark Ellington		WATER SUPPLY	WELL ☐ PUBLIC ☐	OTHER:
APPLICANT'S ADDRESS: 5182 Old NC 75 Oxford NC 27565		TYPE OF WASTEWATER SYSTEM	INITIAL INSTALLATION ☒ Type #4	REPAIR ☐ Type
PROPERTY ADDRESS/LOCATION: Hattie Burnett, R1		DESIGN FLOW:	360 gal/day	
		LTAR:	3	
SUBDIVISION: Hattie Burnett Mark Ellington Farm		ABSORPTION AREA:	1200 sq. ft.	
LOT NUMBER: 1		TRENCH WIDTH:	3'	
REFERENCE SKETCH (SEE PLAT FOR DETAILS) See sketch on back. Dig trenches 18"-24" deep along contour. Stay at least 10' from house foundation. Stay 10' from property line. Do not dig any well, and show the easement. Do not install or call for system in rain. Install at least 3' deep using backfill.		TRENCH DEPTH:	18"-24"	
		TRENCH SPACING:	7' on center	
		TOTAL TRENCH LENGTH:	400 ft.	
		NUMBER OF TRENCHES:	3-4	
		GRAVEL DEPTH:	12"	
		TANK SIZE:	1000 gal.	
		PUMP TANK SIZE:	1000 gal.	
		DISTRIBUTION DEVICE:	pressure manifold	

IMPROVEMENT PERMIT

DATE: 1-2

FOR: Mark Ellington
N.E. Mount, R1

Permit #1943

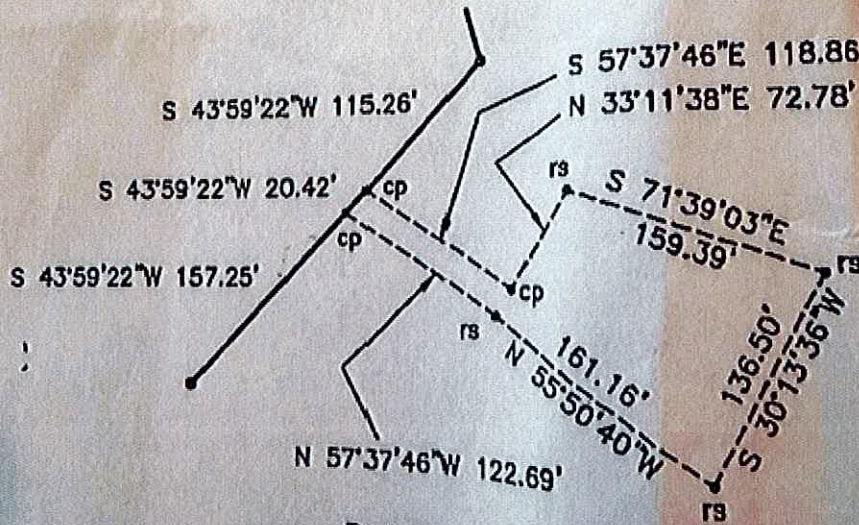

Detail A
Drainfield Easement for Lot 1