
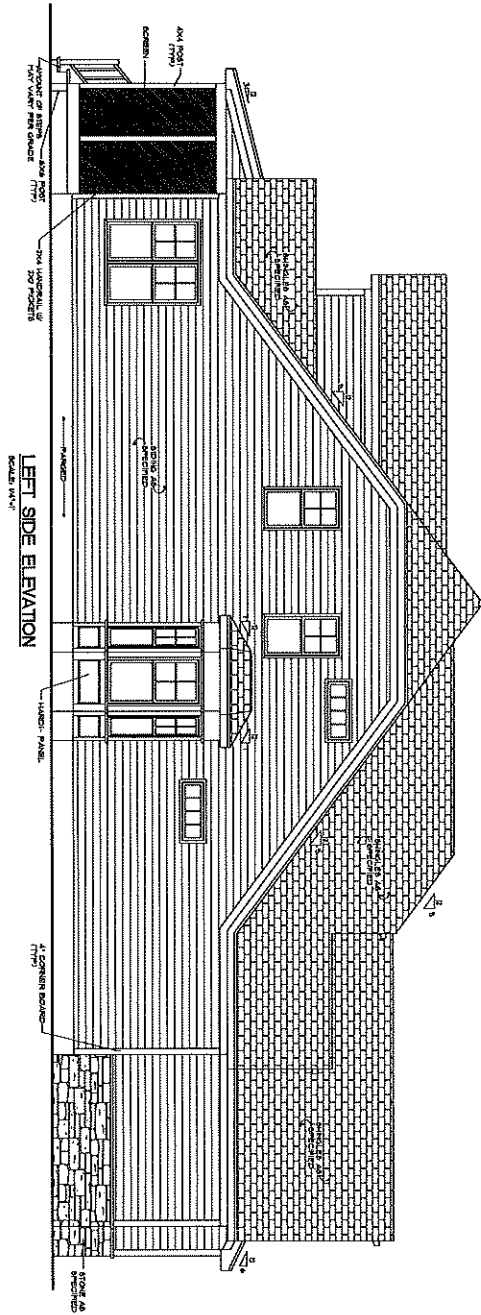


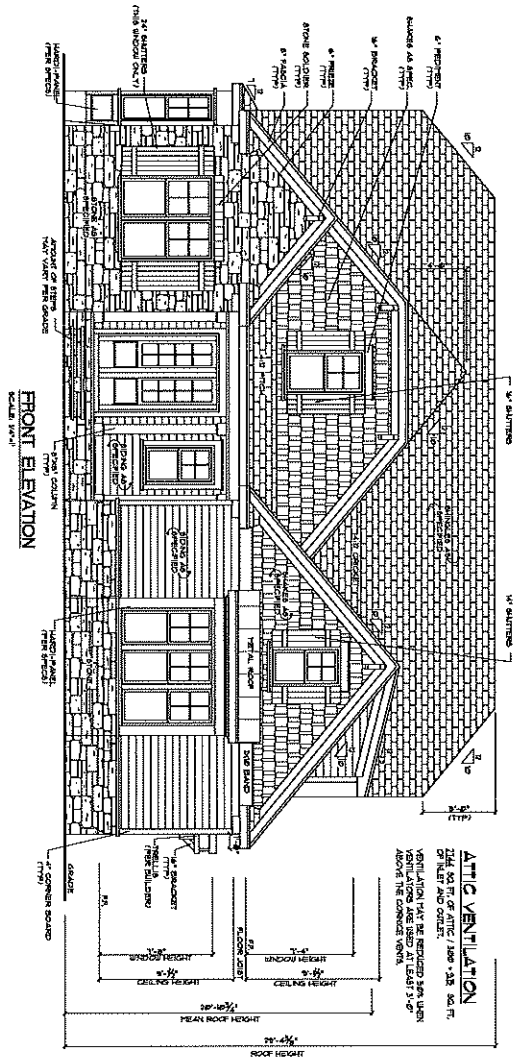



REFERENCES FOR CODE COMPLIANCE

40 WHEATFIELD Lane
 Louisville
 1-25-2738

CANTIERE HOMES LOT 181 THE PRESERVE AT SMITH CREEK



www.frazierhomedesign.com
FRAZIER HOME DESIGN, LLC.
 900 RIDGEFIELD DRIVE, SUITE 170
 RALEIGH, NC 27612
 OFFICE: (919)-424-7245

SHEET NO.
 A1
 ELEVATIONS
 DATE: 08/06/2018
 DRAWN BY: JJ
 REVISION DATE:

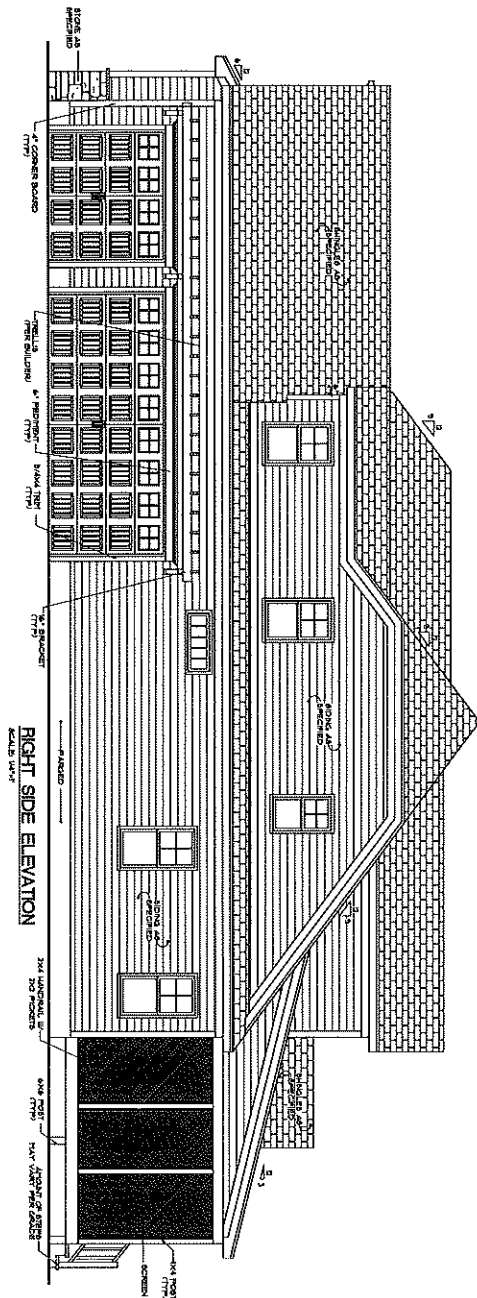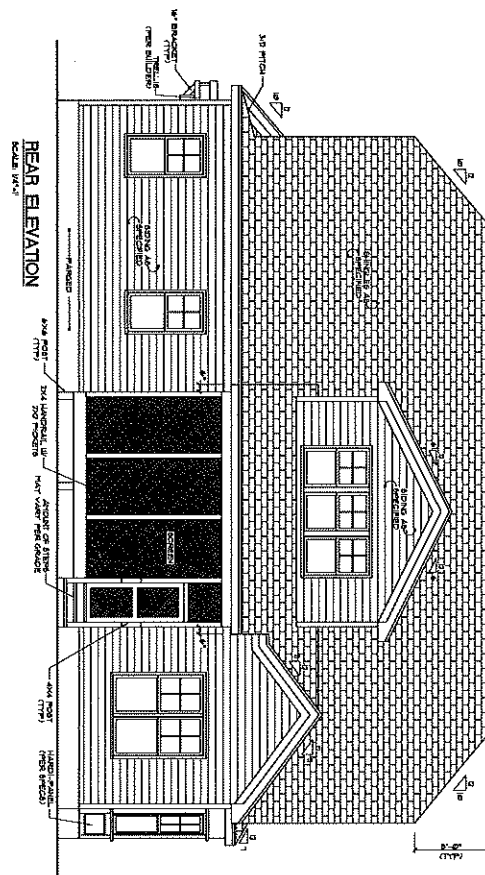

REVIEWED FOR CODE COMPLIANCE
FRANKLIN COUNTY NORTH CAROLINA
INTERPRETED AND REVIEWED BY: PEACOCK, JR.
DATE: 09/06/2025
DATE: 09/06/2025 TIME: 2:36:20 PM

Professional Engineer

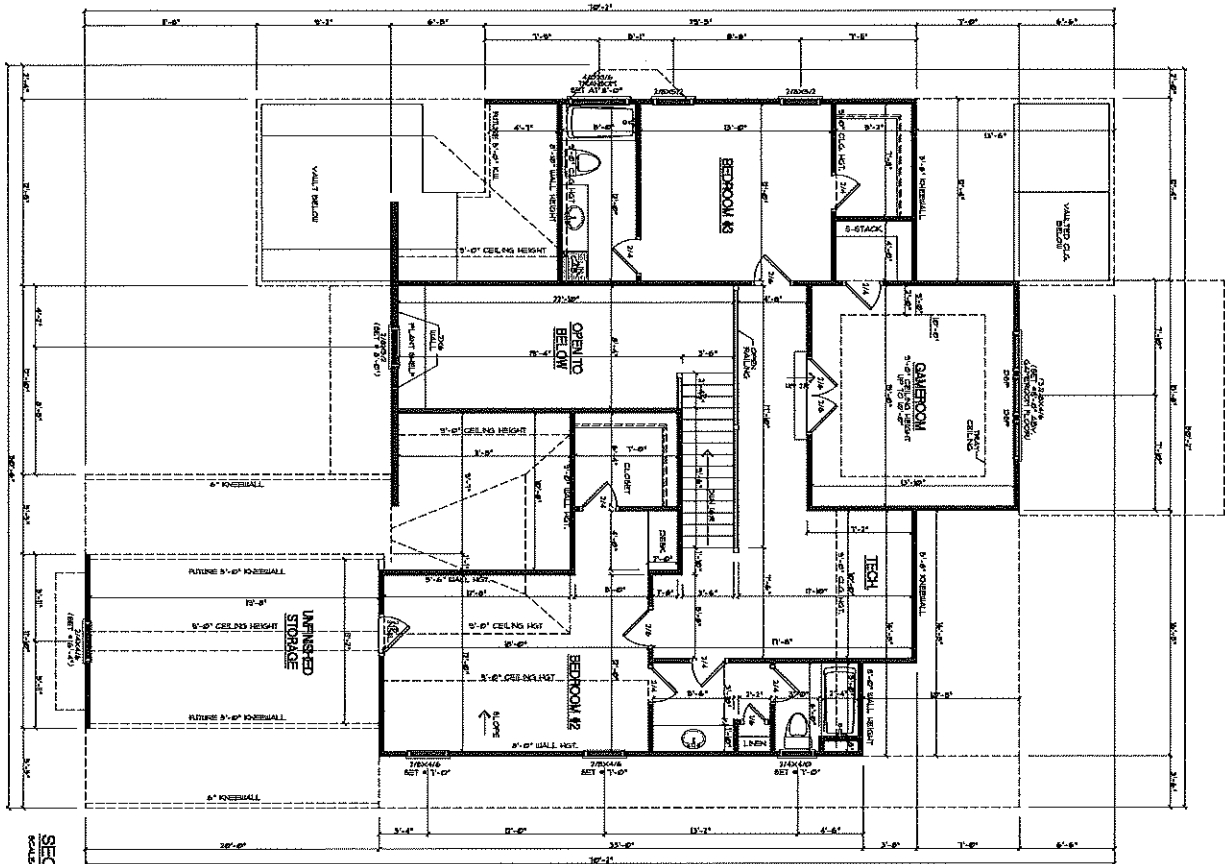

SECOND FLOOR
SCALE: 1/4" = 1'-0"

REVISIONS FOR CODE COMPLIANCE
FRAZIER HOME DESIGN, LLC
900 RIDGEFIELD DRIVE, SUITE 170
RALEIGH, NC 27612
OFFICE: (919) 424-7245
DATE: 08/09/2016
DRAWN BY: JJ
REVISION DATE: 08/09/2016
REVISION: 1

CANTIERE HOMES LOT 181 THE PRESERVE AT SMITH CREEK

 www.frazierhomedesign.com
FRAZIER HOME DESIGN, LLC.
900 RIDGEFIELD DRIVE, SUITE 170
RALEIGH, NC 27612
OFFICE: (919) 424-7245

SHEET NO. A4
SECOND FLOOR