b 8.80 net acres

28 x 68 Mobile

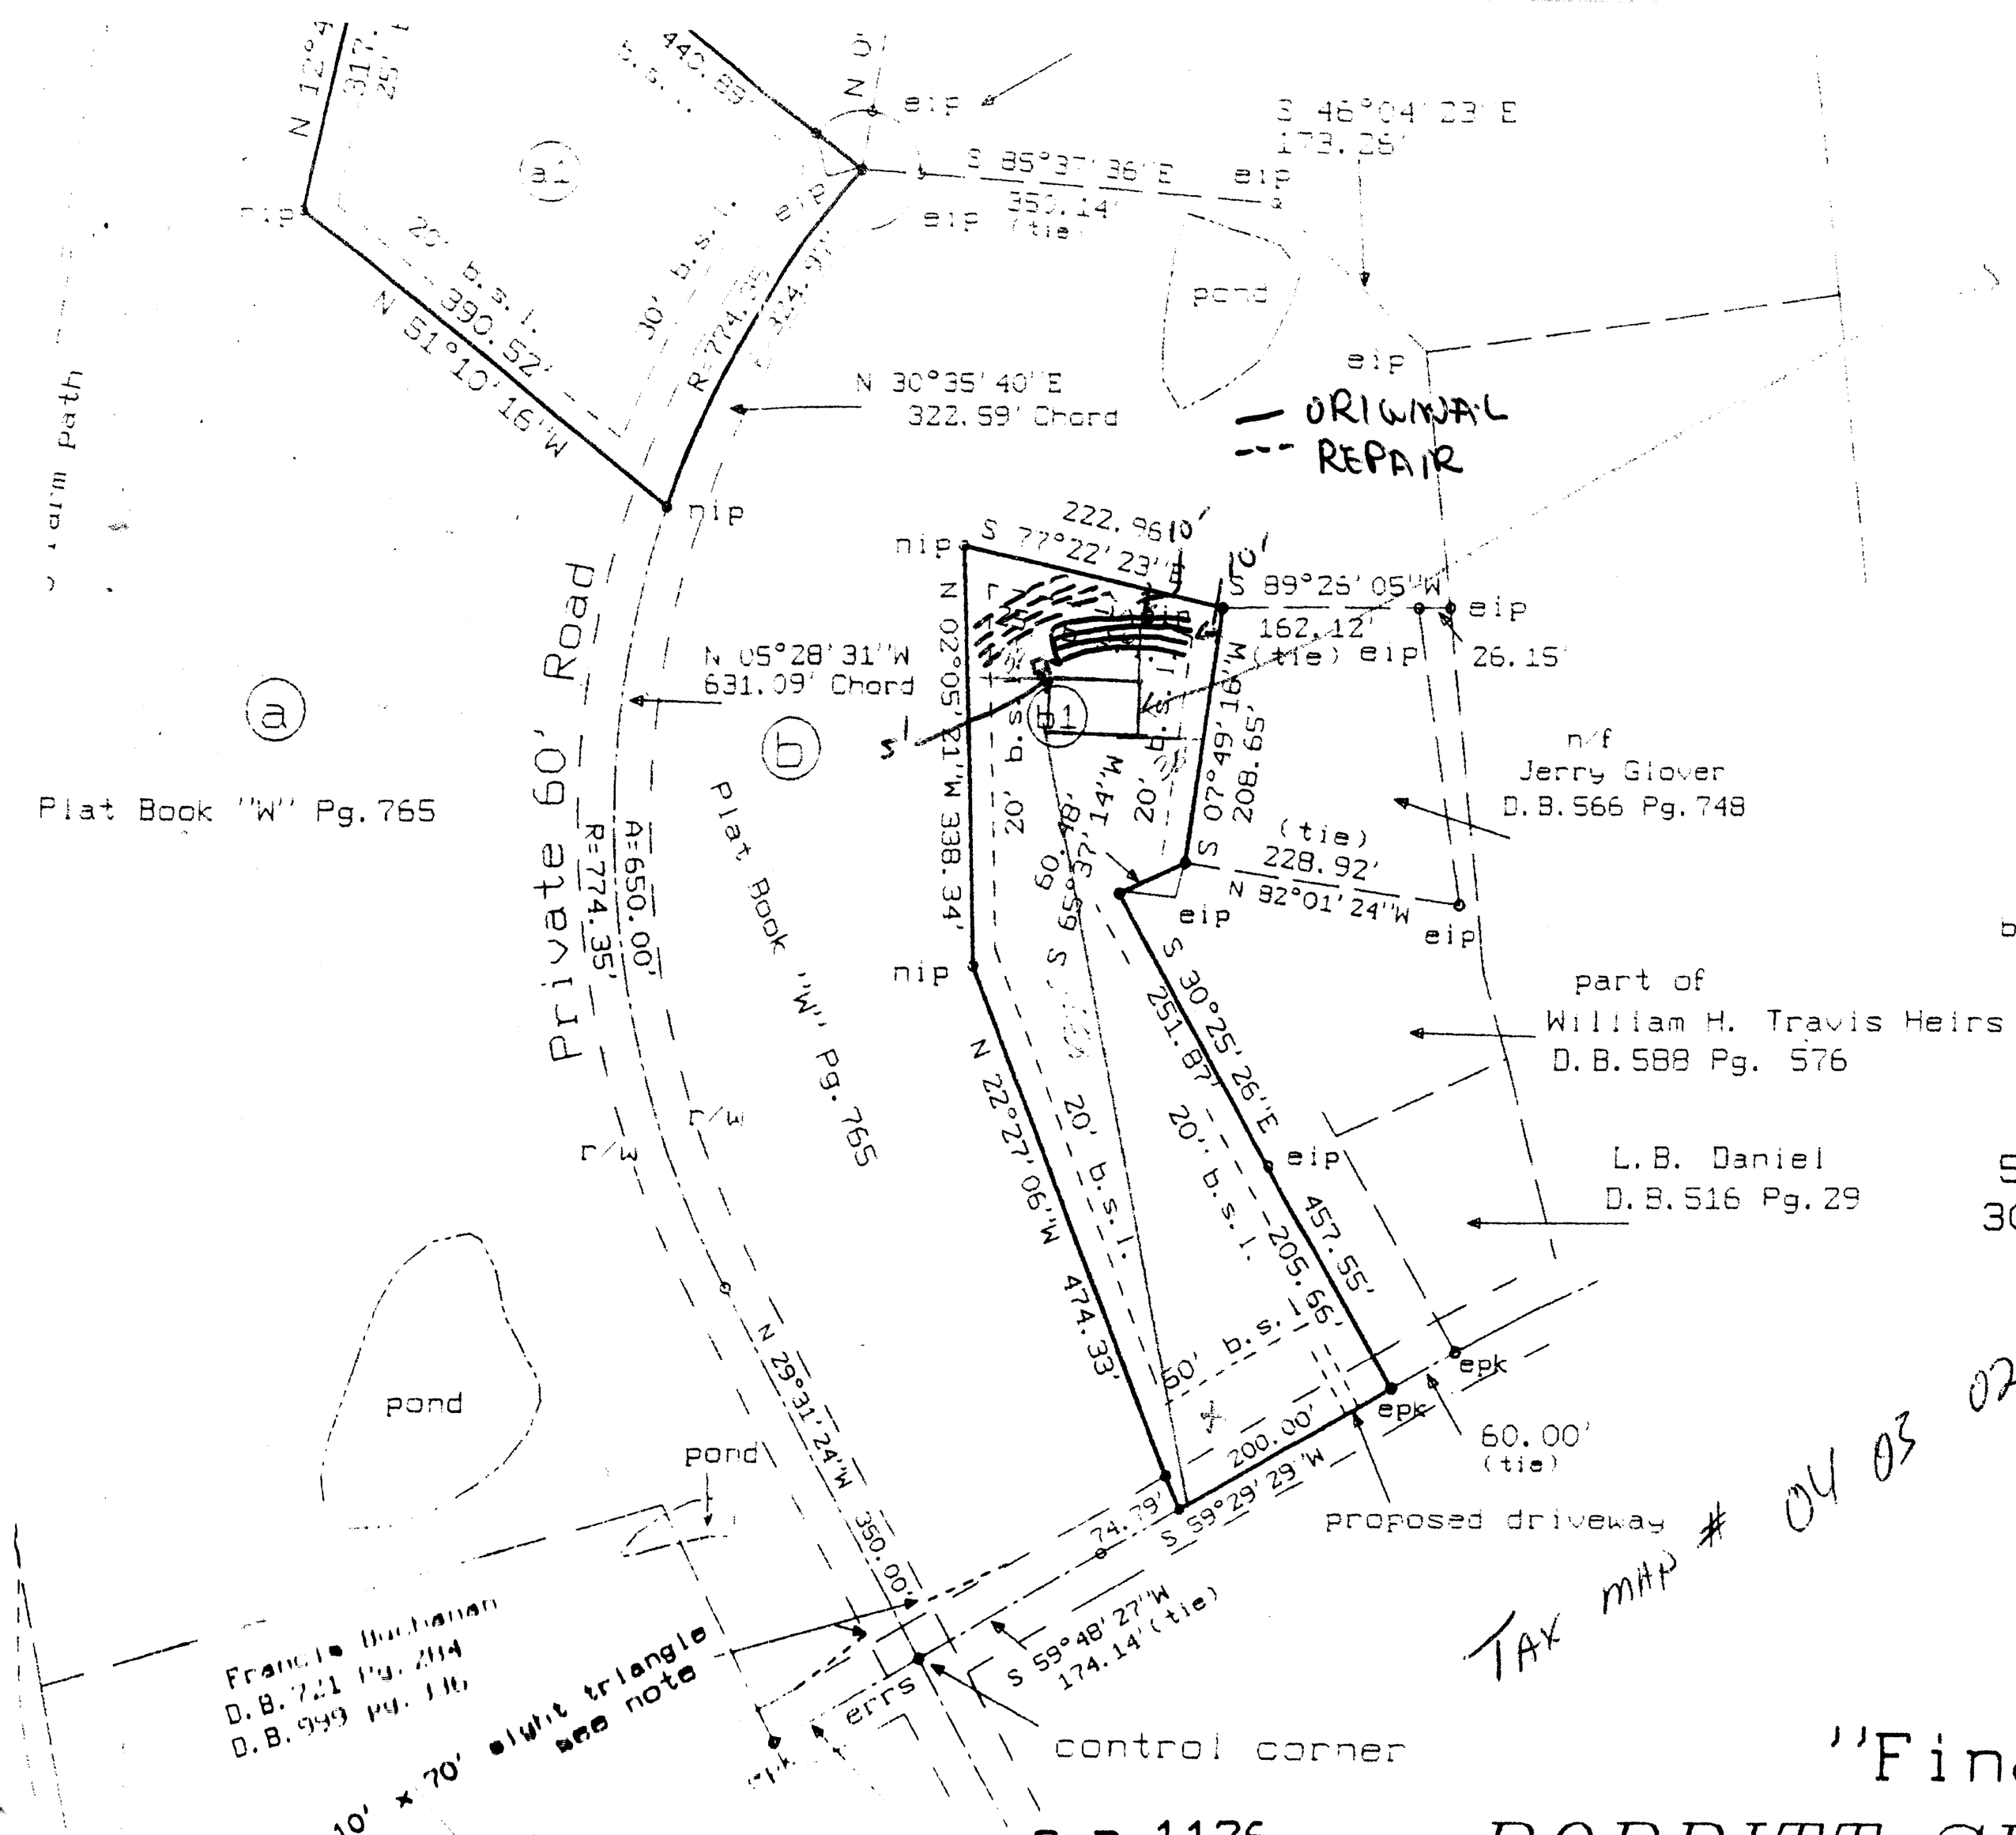

Plat Book "W" Pg.765

SYMBOLS :

EIP	EXISTING IRON PIPE
NIP	NEW IRON PIPE
EPK	EXISTING PK NAIL
NPK	NEW PK NAIL
EIR	EXISTING IRON ROD
ECPS	EX. COTTON SPINDLE SPIKE
CPS	COTTON PICKER SPINDLE
P/L	PROPERTY LINE
C/L	CENTER LINE
R/W	RIGHT OF WAY
PP	POWER POLE
--E--	OVERHEAD UTILITY LINES
ERRS	EXISTING RAILROAD SPIKE
b.s.l.	building setback line

site data

50' b.s.l. from Dabney
30' b.s.l. from private
25' rear b.s.l.
20' side b.s.l.

reference
D.B.991 P.801
D.B.998 pg.197
Plat Book "W" Pg.765

TAX MAP # 04 03 02033

"Final Plat"

BOBBITT SURVEYING,
P. O. BOX 952 \ 437 DABNEY DRIVE
HENDERSON, NORTH CAROLINA, 27536

NOTE :