

STATE OF NORTH CAROLINA,
VANCE COUNTY.

THE FOREGOING CERTIFICATE OF ... Ann ...
... M. Ellis, Notary Public of Vance
County, N.C. ...
IS ~~also~~ CERTIFIED TO BE CORRECT. THIS INSTRUMENT WAS PRESENTED FOR REGISTRATION AND RECORDED IN THIS OFFICE IN BOOK ... T ...
PAGE ... 209 ...

THIS 17... DAY OF ... September ... 1973...
AT ... 11... O'CLOCK ... A... M.

Sarah H. Hale
REGISTER OF DEEDS
BY Jane K. Maynard
DEPUTY ~~REGISTER~~
REGISTER OF DEEDS


NORTH CAROLINA
... COUNTY

Joh. Ker. Ham BEING DULY SWORN SAYS THAT THIS
PLAT OR MAP HEREON IS IN ALL RESPECTS CONFORM TO THE
BEST OF HIS KNOWLEDGE AND BELIEF AND WAS PREPARED
FROM an actual survey MADE BY HIM AND COM-
PLETED April 4, 1973, THAT THE PRECISION OF
CLOSURE IS ...

THIS THE 21st DAY OF Sept., 1973...

Joh. Ker. Ham REG. NO. 5017
SUBSCRIBED AND SWORN BEFORE ME THIS ... 17... OF

September, 1973.
Ann M. Ellis
NOTARY PUBLIC
MY COMMISSION EXPIRES 7-31-75

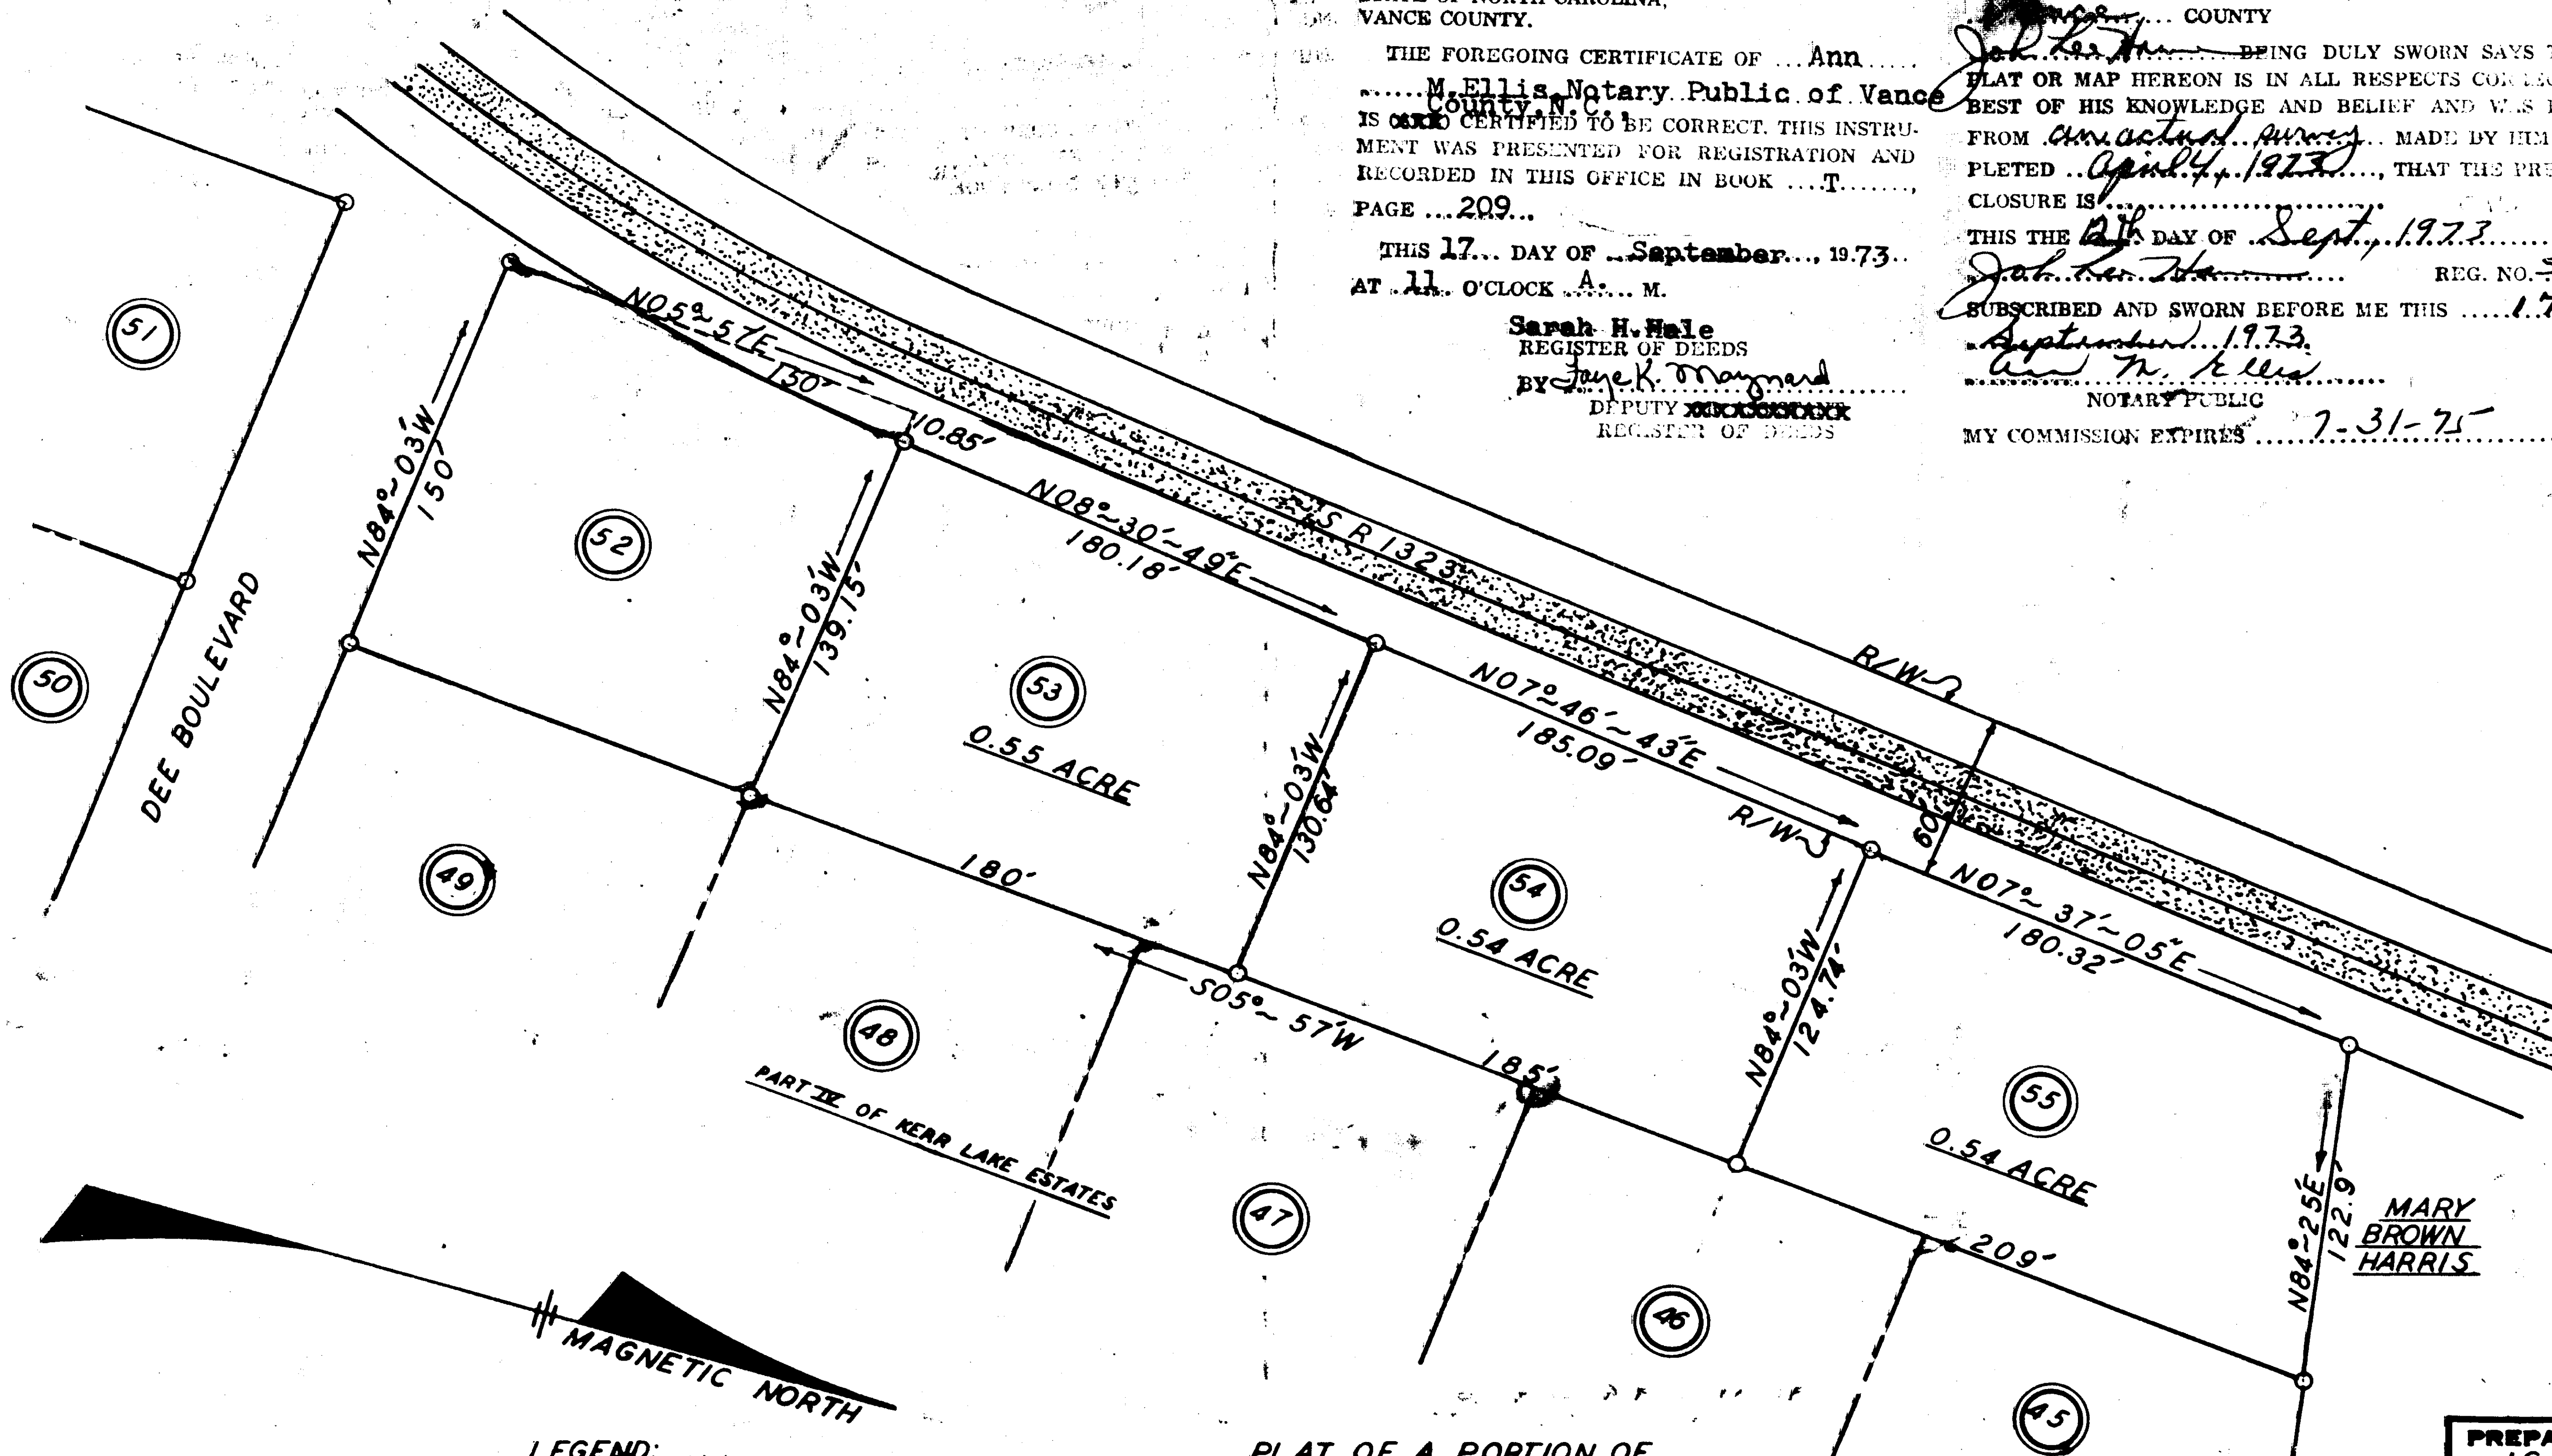

HAMME AND SULLINS
CIVIL AND SANITARY ENGINEERS
HENDERSON, N. C.

D5A-51-98

PREPARED BY:
J.C.-J.H.
DATE:
APRIL 4, 1973
SCALE:
1" = 60'