


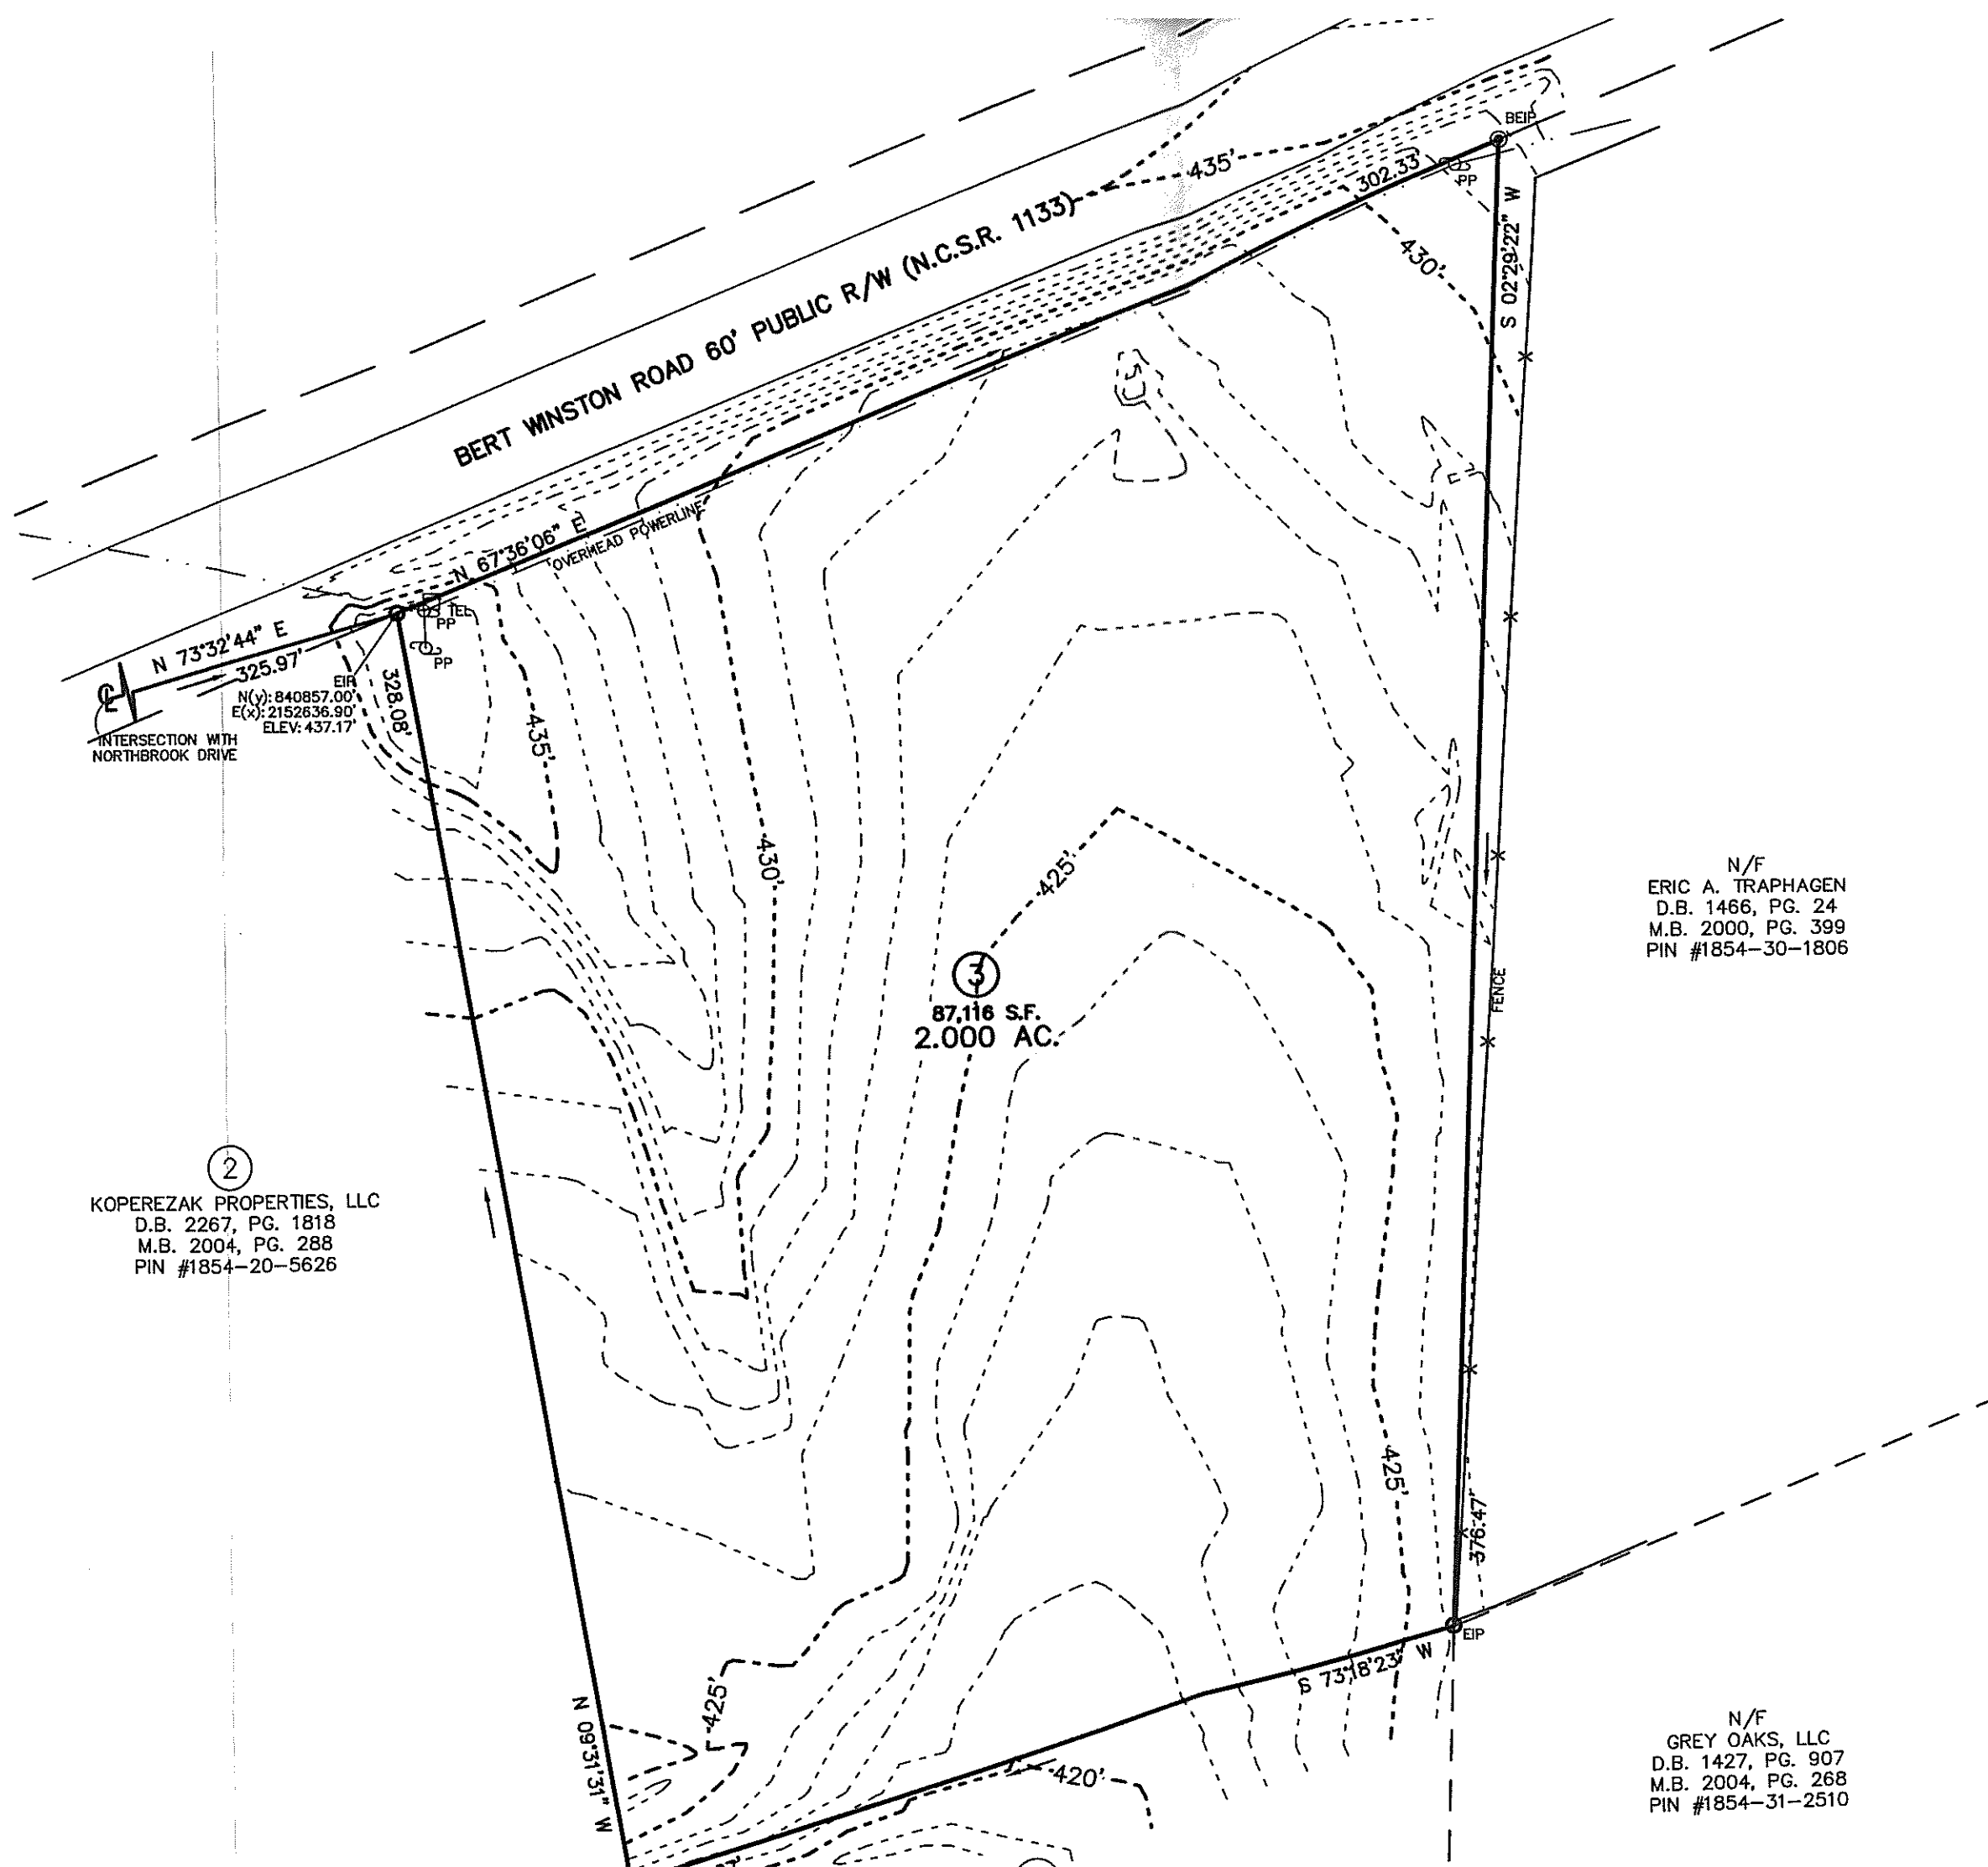

②
KOPEREZAK PROPERTIES, LLC
D.B. 2267, PG. 1818
M.B. 2004, PG. 288
PIN #1854-20-5626

N/F
ERIC A. TRAPHAGEN
D.B. 1466, PG. 24
M.B. 2000, PG. 399
PIN #1854-30-1806

N/F
GREY OAKS, LLC
D.B. 1427, PG. 907
M.B. 2004, PG. 268
PIN #1854-31-2510

NOTES:

1. THIS PLAT SUBJECT TO EASEMENTS, AGREEMENTS, RIGHTS OF WAY OF RECORD PRIOR TO THE DATE OF THIS PLAT.
2. NO UNDERGROUND UTILITIES HAVE BEEN MARKED FOR THIS PLAT.
3. ALL BEARINGS AND DISTANCES ARE BASED ON HORIZONTAL GROUND.
4. ALL ELEVATIONS ARE NAVD 88.
5. ALL CONTOURS ARE HIGHLIGHTED EVERY 5 FEET.
6. AREA COMPUTED BY C...

LINE T

---	PR
---	RI
---	AL
---	CO
---	BR
---	EN
---	BL

TOPOGRAPHIC
CAP
OWNER:
REF: D.B.
REF: M.B.
YOUNGSV
FRANKLIN COUN