


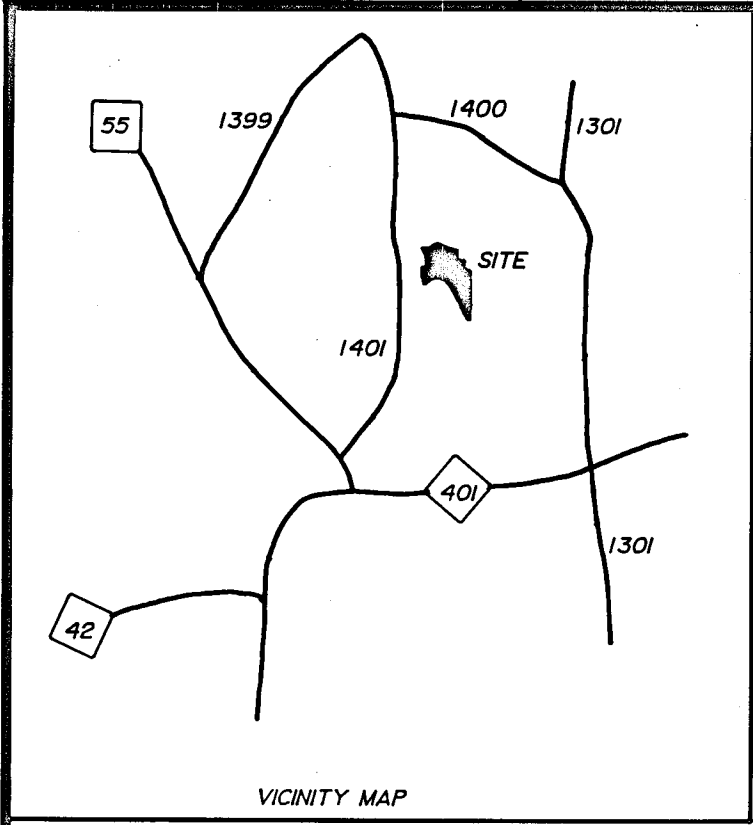


State of North Carolina, Wake County
I, RICHARD L. WATKINS certify that this map was drawn under my supervision from an actual survey made under my supervision, that the ratio of precision as calculated by latitudes and departures is 1/20000, that the boundaries not surveyed are shown as broken lines plotted from information found in Book 1986, Page 841, that this map was prepared in accordance with G.S. 47-50 as amended.
WITNESS my hand and seal this 9th day of APRIL, 1986.
SIGNATURE Richard L. Watkins
Registration Number L-2530

I, DONNA BARBOUR (Notary Public) do hereby certify that RICHARD L. WATKINS personally appeared before me this day and acknowledged the due execution of the foregoing document.
Witness my hand and seal this 9th day of APRIL, 1986.
Donna Barbour
Notary Public
My Commission Expires 6-1-89

NORTH CAROLINA-WAKE COUNTY
The foregoing certificate of Donna Barbour
Notary (s) (ies) (are) certified to be correct. This instrument was presented for registration and recorded in this office.
This 20 day of May 1986 at 3:55 o'clock P.M.
Kenneth C. Wilkins, Register of Deeds
By Joseph B. Johnson, Deputy
Register of Deeds


I hereby certify that I am the owner of the property shown and described hereon and that I hereby adopt this plan of subdivision with my free consent, establish the minimum building lines, and dedicate all streets, alleys, walks, parks, and other open spaces to public or private use as noted.
5-19-86 Donna Barbour
Date Owner

I hereby certify that the plat shown and described hereon is a true and correct survey to the accuracy required by the Fuquay-Varina Planning Board and that the monuments have been placed as shown hereon, in accordance with the Town of Fuquay-Varina.
4/9/86 Richard L. Watkins
Date Registered Land Surveyor

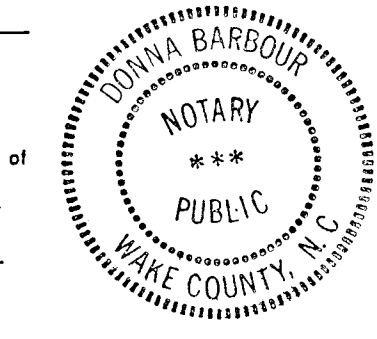

CHEEK PARK PHASE II
B.M. 1984, PG. 1677.

CHEEK PARK PHASE II
B.M. 1984, PG. 1677

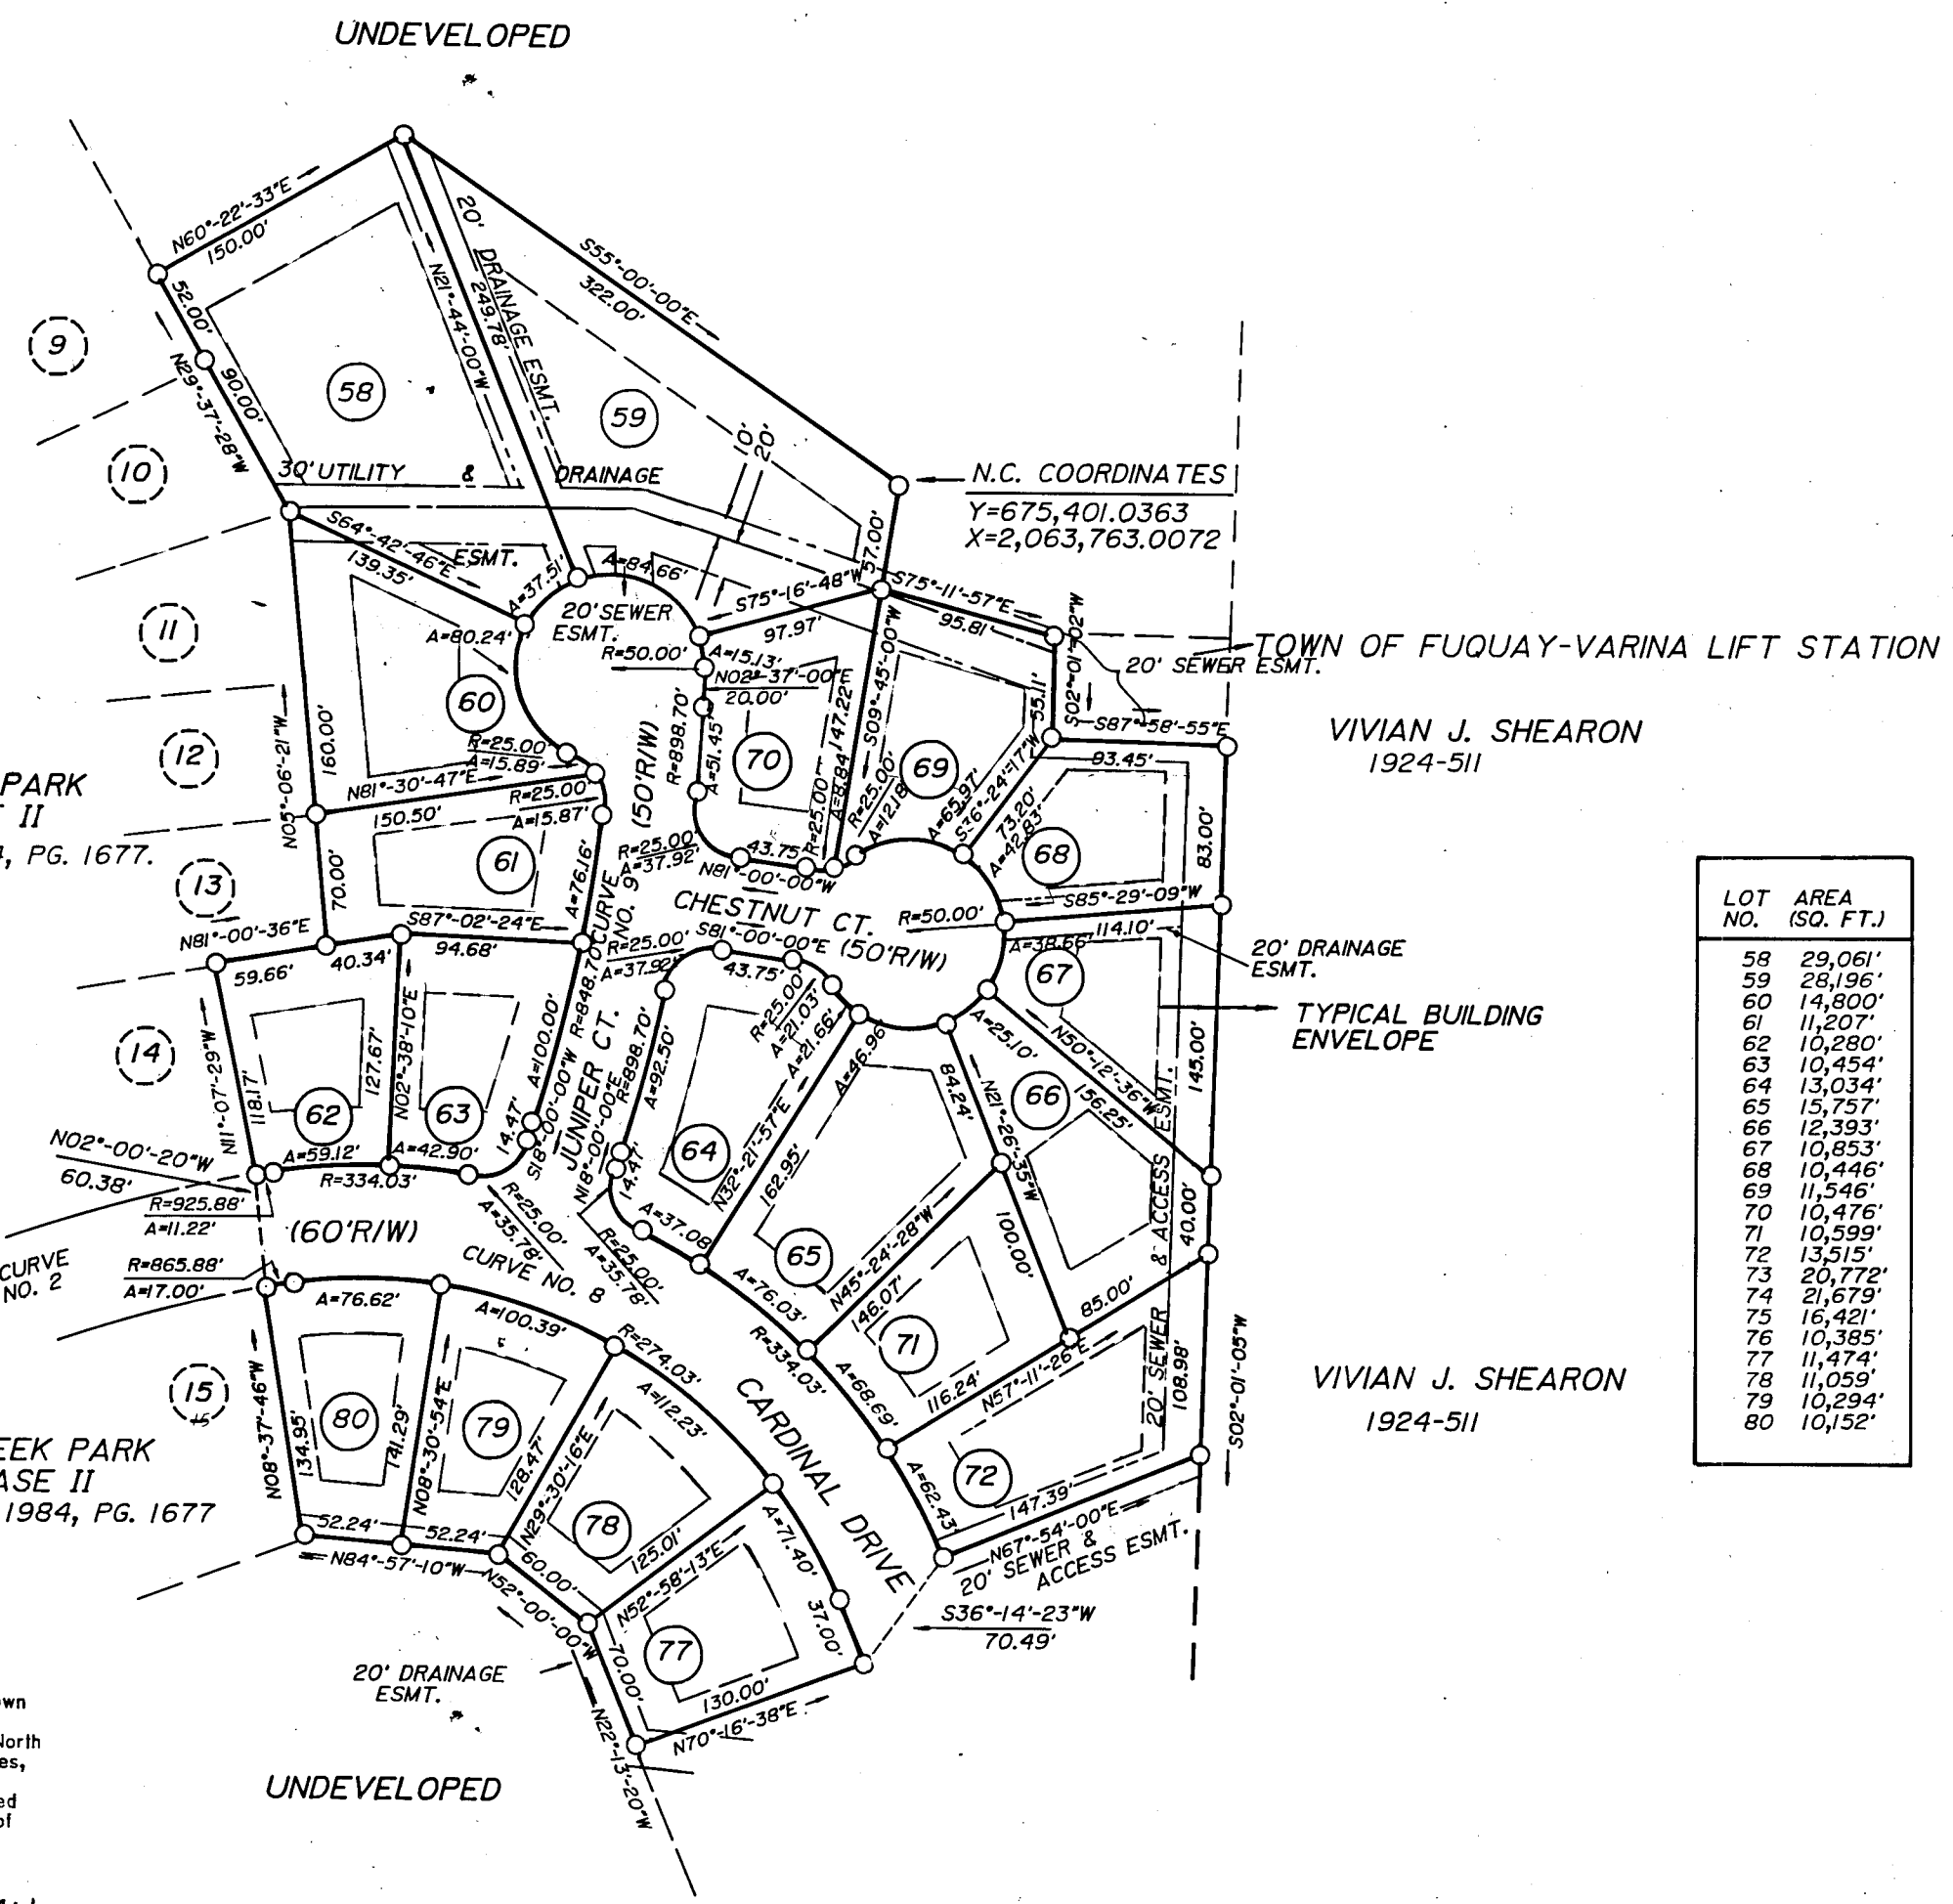

LOT NO.	AREA (SQ. FT.)
58	29,061'
59	28,196'
60	14,800'
61	11,207'
62	10,280'
63	10,454'
64	13,034'
65	15,757'
66	12,393'
67	10,853'
68	10,446'
69	11,546'
70	10,476'
71	10,599'
72	13,515'
73	20,772'
74	21,679'
75	16,421'
76	10,385'
77	11,474'
78	11,059'
79	10,294'
80	10,152'

CENTERLINE CURVE DATA

Curve No.	Delta	Radius	Tangent	Length
2	14°-00'-00"	895.878'	110.00'	218.90'
8	75°-24'-17"	235.00'	400.120'	304.029'
9	15°-23'-00"	118.00'	234.581'	873.704'

PHASE III


CHEEK PARK

MIDDLE CREEK TOWNSHIP

WAKE COUNTY, NC

SCALE 1"=100'

FEBRUARY 21, 1986
REVISED MAY 14, 1986

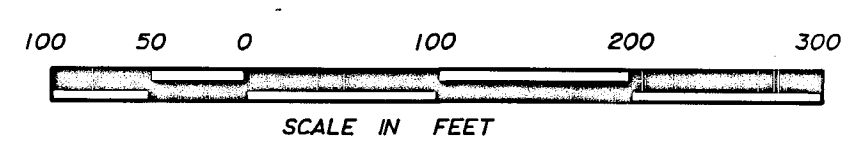

- LEGEND
- Existing Iron Pipe
 - Iron Pipe (Unless otherwise designated)
 - Existing Concrete Monument
 - Concrete Monument Set
- Zone
- Tax Parcel 820-66

I hereby certify: (1) that streets, utilities, and other improvements have been installed in an acceptable manner and according to town specifications; (2) that a surety bond in the amount of \$5,000 or cash in the amount of \$5,000 has been posted with the Town of Fuquay-Varina to assure completion of all required improvements in case of default.
5-16-86
Date
(1) William J. Shearon Town Manager
(2) Rachel B. Turner Town Clerk