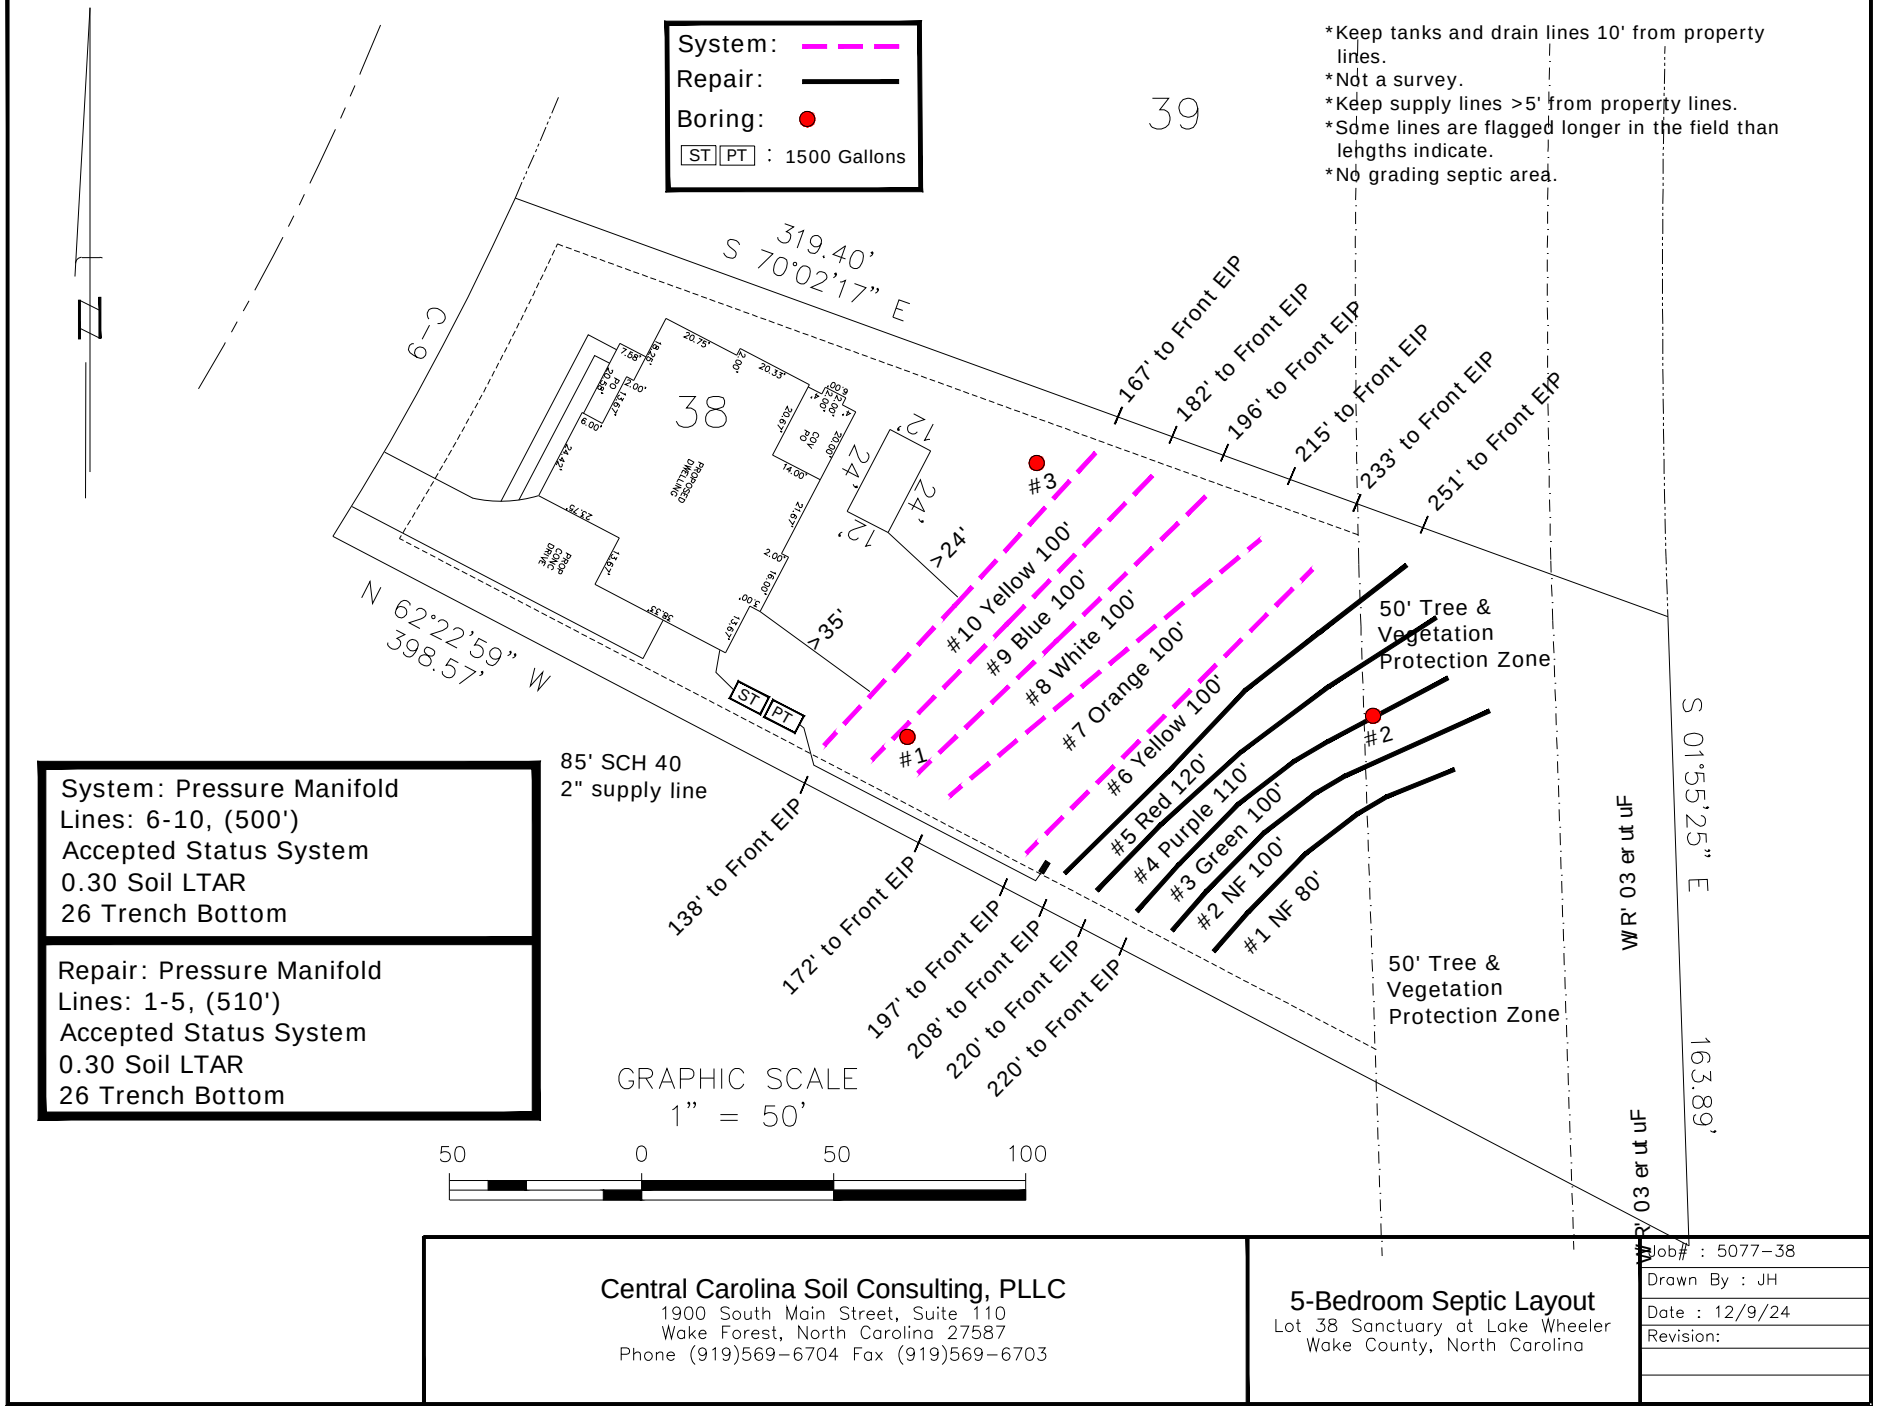



Central Carolina Soil Consulting, PLLC
1900 South Main Street, Suite 110
Wake Forest, North Carolina 27587
Phone (919)569-6704 Fax (919)569-6703

5-Bedroom Septic Layout
Lot 38 Sanctuary at Lake Wheeler
Wake County, North Carolina

Job# : 5077-38
Drawn By : JH
Date : 12/9/24
Revision: