
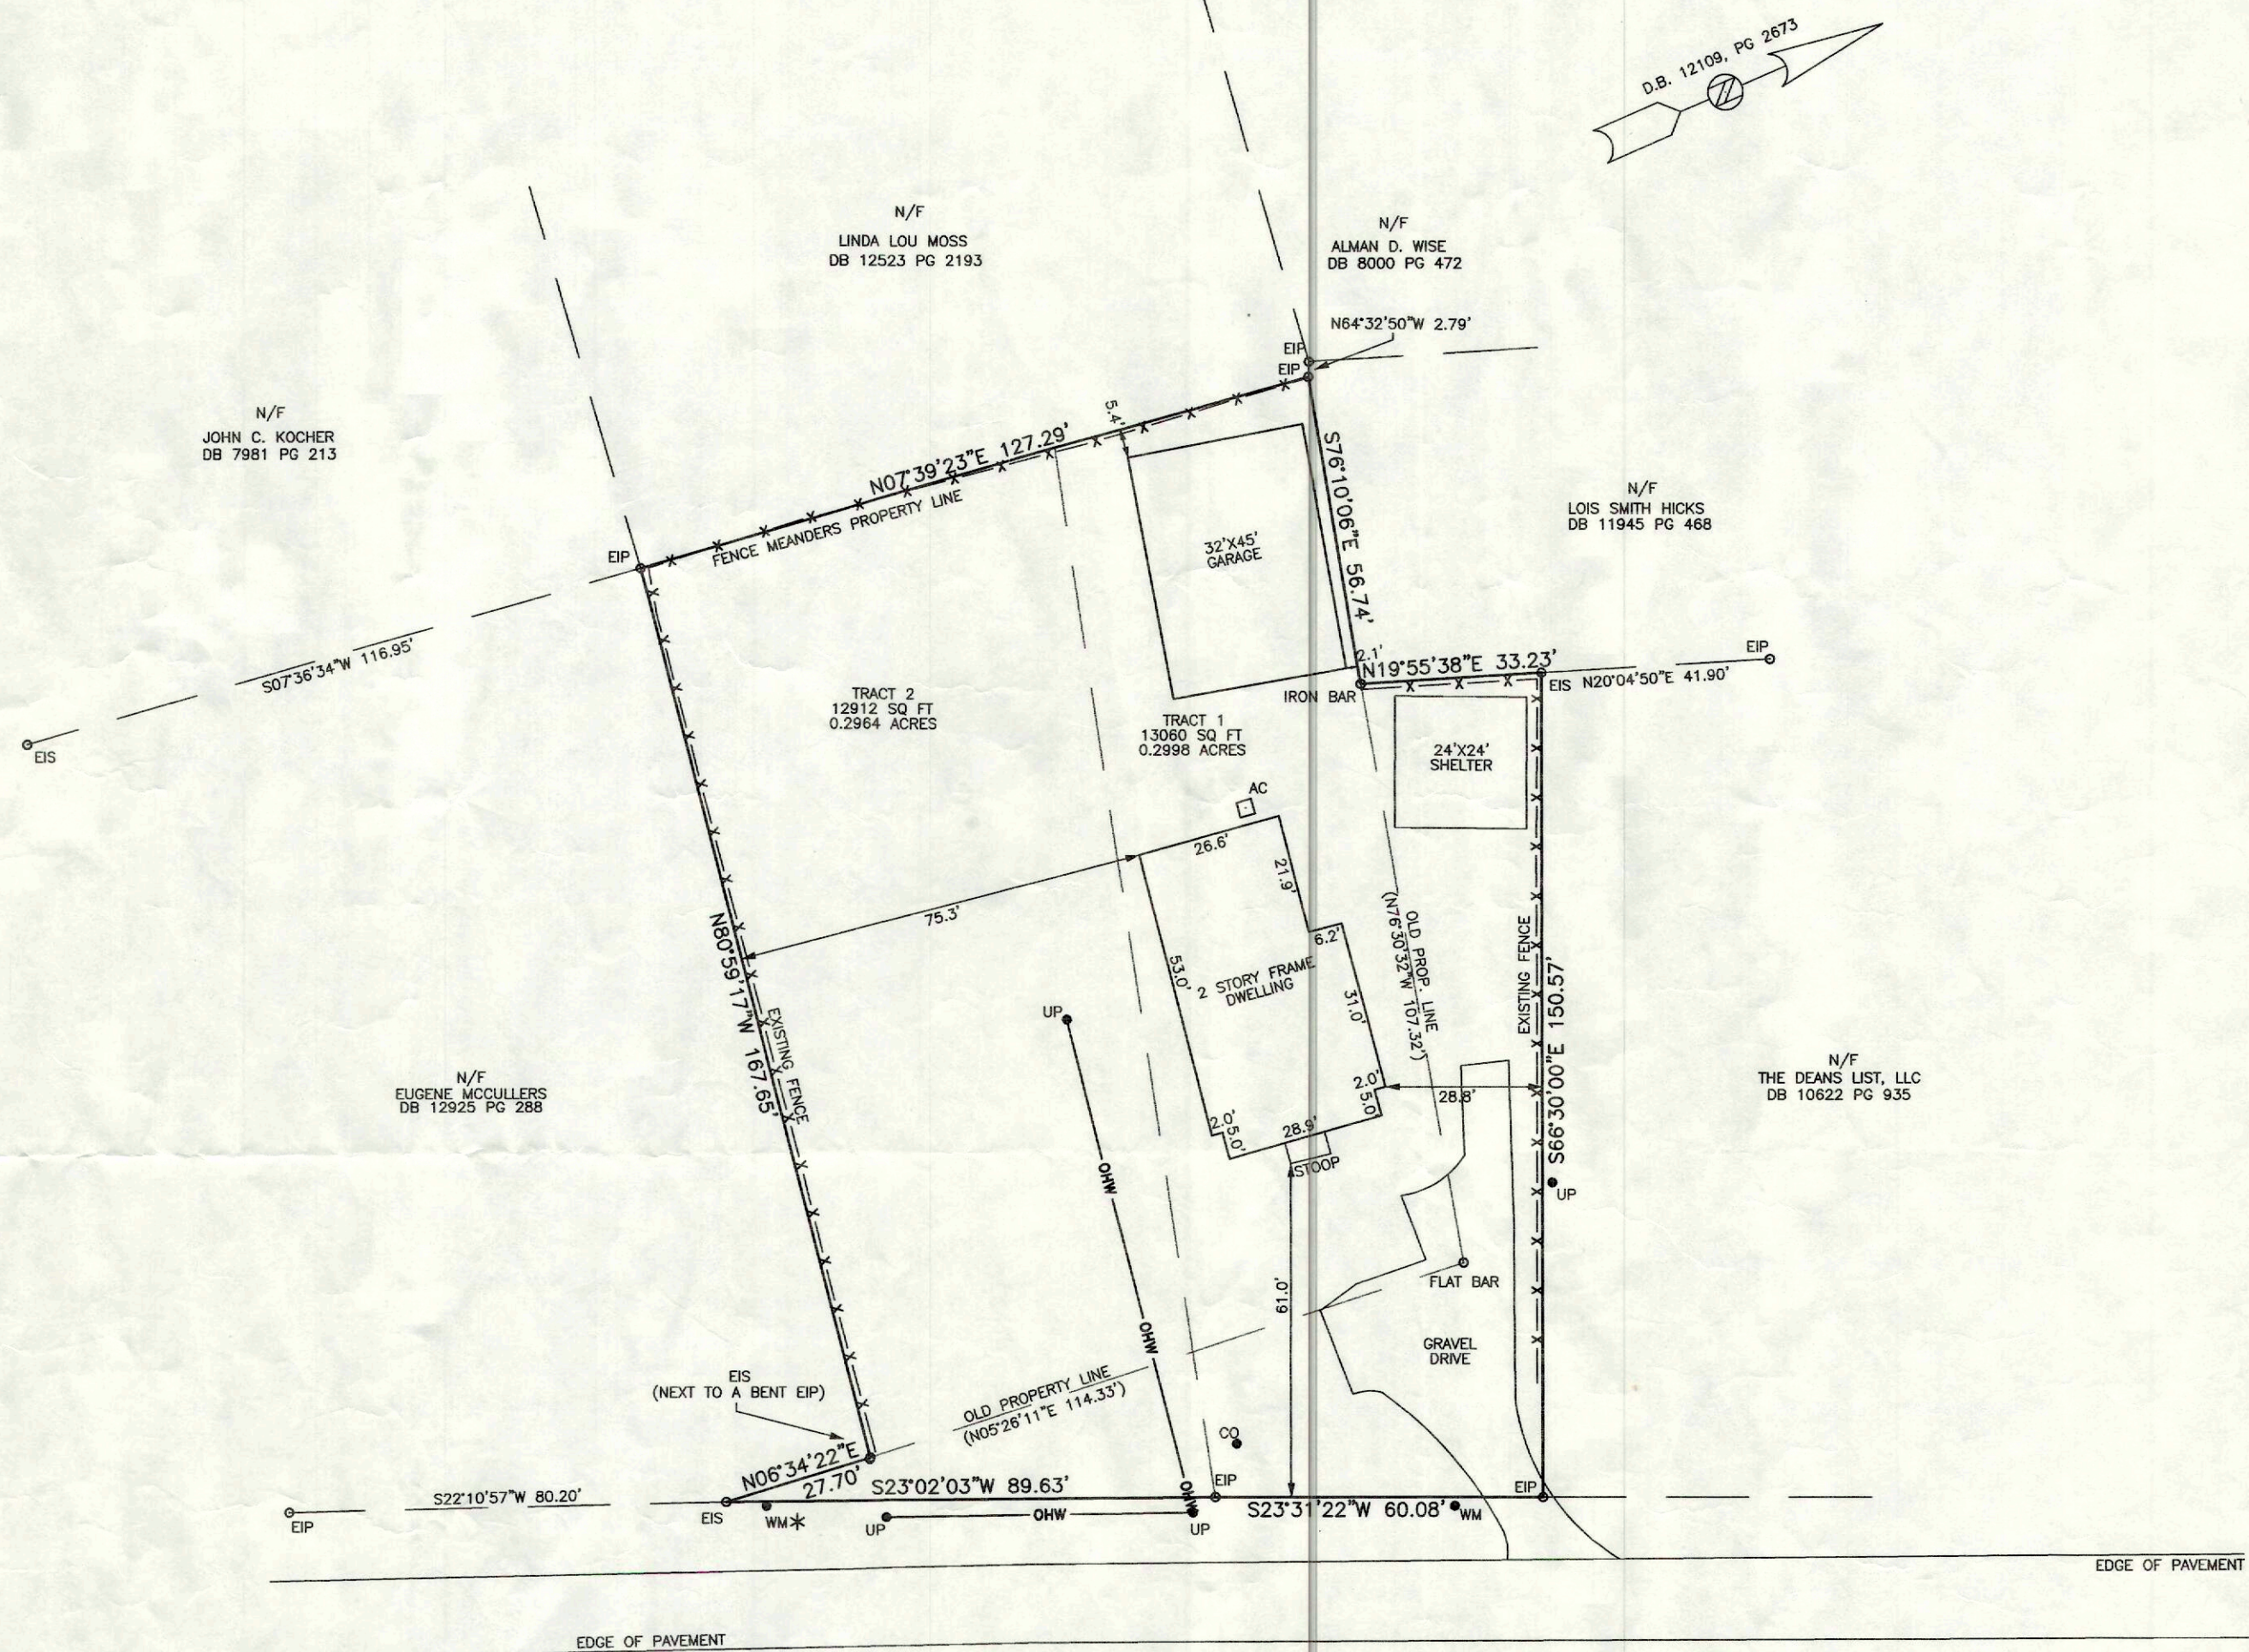


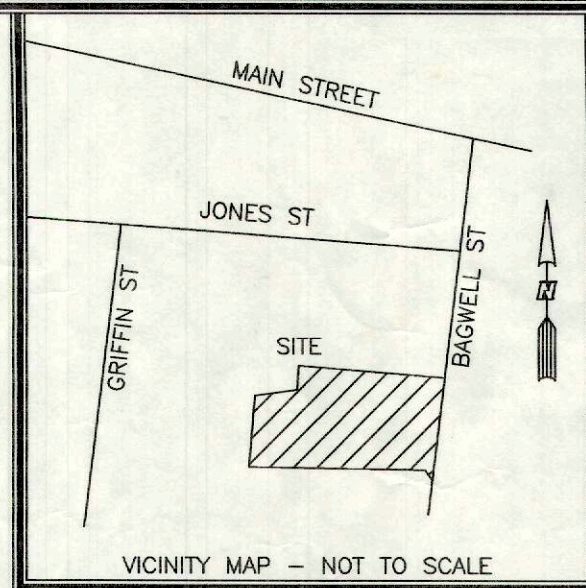

NOTES

1. PIN NUMBER 1711717438
2. ZONING R9
3. THIS SURVEY IS SUBJECT TO ANY FACTS THAT MAY BE DISCLOSED BY A FULL AND ACCURATE TITLE SEARCH.
4. ALL DISTANCES SHOWN HAVE BEEN MEASURED HORIZONTALLY ON THE GROUND.
5. THE LAND SHOWN ON THIS PLAT IS NOT IN A 100-YEAR FLOOD HAZARD PER FIRM NUMBER
- * 6. THIS WATERMETER SERVES THE ADJACENT PROPERTY AND ANY WATERLINES CROSSING THE THELMA B. CREECH PROPERTY FROM THIS WATERMETER ARE ENCROACHING ON SUBJECT PREMISES.

LEGEND

- BFP BACK FLOW PREVENTER
- CI CURB INLET
- CO SEWER CLEANOUT
- ECM EXISTING CONCRETE MONUMENT
- EDH EXISTING DRILL HOLE
- EIS EXISTING IRON STAKE
- EIP EXISTING IRON PIPE
- EPK EXISTING PK NAIL
- ES ELECTRIC STUB
- FES FLARED END SECTION
- LP LIGHT POLE
- MH MANHOLE
- NDH NEW DRILL HOLE
- NIP NEW IRON PIPE
- NPK NEW PK NAIL
- OHW OVERHEAD WIRES
- PNS POINT NOT SET
- TP TELEPHONE PEDESTAL
- TR TRANSFORMER
- TV CABLE TV PEDESTAL
- UP UTILITY POLE
- WM WATER METER
- WV WATER VALVE
- YI YARD INLET

REFERENCES:



- D.B. 12109, PAGES 2672-2674
- D.B. 1195, PAGE 95
- D.B. 12195, PAGE 288
- D.B. 7981, PAGE 213
- D.B. 12523, PAGE 2193
- D.B. 8000, PAGE 472
- D.B. 11945, PAGE 468
- D.B. 10622, PAGE 935

AN UNRECORDED MAP BY SAM POWELL ENTITLED, "SUBDIVISION SURVEY HOMER CREECH LOT" DATED 13 DEC., 1947
BM 1911, PG 107

WAKE COUNTY, NORTH CAROLINA

I CERTIFY THAT THIS MAP WAS DRAWN UNDER MY SUPERVISION FROM AN ACTUAL SURVEY MADE UNDER MY SUPERVISION HAVING AN ACCURACY RATIO OF 1/10,000, THAT THE BLDG LIES WHOLLY UPON THE LOT, EXCEPT AS SHOWN, AND THAT THERE WERE NO ENCROACHMENTS OBSERVED EXCEPT AS SHOWN, AND THAT THE SURVEY IS OF AN EXISTING PARCEL OR PARCELS OF LAND.

CHARLES R. PIRATZKY, P.L.S.
L-2813
DATE 6-19-08

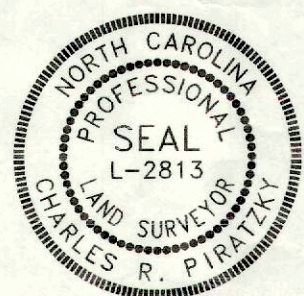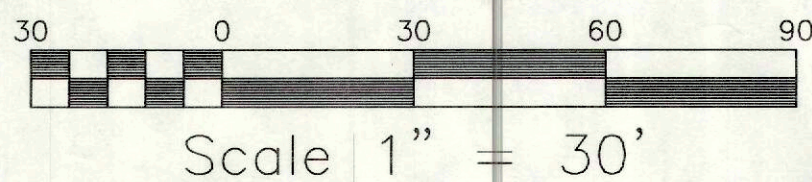

SURVEY OF THE LIFE ESTATE OF
THELMA B. CREECH

210 BAGWELL STREET
ST, MARYS TOWNSHIP, COUNTY, NORTH CAROLINA

RWK, PA
ENGINEERING - SURVEYING
101 W. MAIN ST., SUITE 202
GARNER, NC 27529
PHONE (919) 779-4854
FAX (919) 779-4056

0:\MSCLOTS\BERRY\BERRY

1 OF 1