


CURVE	DELTA	RADIUS	LENGTH	CHORD	BEARING
C17	29°53'07"	150.00'	78.24'	77.36'	N 12°24'42" W
C18	22°54'45"	125.00'	49.99'	49.65'	N 76°00'46" W
C19	67°05'15"	125.00'	146.36'	138.14'	N 31°00'46" W
C20	30°49'31"	175.00'	94.15'	93.02'	N 72°03'23" W
C21	13°17'18"	175.00'	40.59'	40.50'	N 49°59'58" W
C22	80°29'29"	25.00'	35.12'	32.30'	N 32°03'30" W
C23	52°53'34"	50.00'	46.16'	44.54'	N 34°24'35" W
C24	63°49'01"	50.00'	55.69'	52.86'	N 87°14'07" W
C25	36°42'46"	50.00'	36.31'	35.52'	N 84°31'26" W
C26	37°39'40"	50.00'	39.02'	38.04'	N 08°38'07" E
C27	35°41'23"	50.00'	31.15'	30.64'	N 49°49'21" E
C28	48°11'23"	25.00'	21.03'	20.41'	N 86°29'52" E
C29	70°26'21"	25.00'	30.73'	28.84'	N 80°14'53" E
C30	16°49'02"	175.00'	51.37'	51.18'	N 05°52'39" W

CURVE	DELTA	RADIUS	LENGTH	CHORD	BEARING
C1	90°00'00"	25.00'	39.27'	35.36'	S 42°28'08" E
C2	04°07'31"	205.00'	14.76'	14.44'	S 04°35'37" W
C3	04°02'07"	205.00'	14.44'	14.44'	S 08°40'26" W
C4	70°31'44"	25.00'	30.77'	28.87'	S 24°34'22" E
C5	149°27'06"	50.00'	130.42'	96.47'	S 14°53'19" W
C6	78°55'22"	25.00'	34.44'	31.78'	S 50°09'11" W
C7	101°04'38"	25.00'	44.70'	38.60'	N 39°50'49" W
C8	65°11'23"	25.00'	21.03'	20.41'	S 65°31'10" W
C9	38°18'07"	50.00'	37.66'	54.52'	S 42°27'50" W
C10	38°18'07"	50.00'	39.52'	38.49'	S 41°33'11" N
C11	37°31'47"	50.00'	32.75'	32.17'	N 29°51'05" E
C12	46°52'55"	50.00'	40.91'	39.78'	N 72°03'25" E
C13	42°18'22"	50.00'	36.92'	36.09'	S 63°20'56" E
C14	48°11'23"	25.00'	21.03'	20.41'	S 66°17'27" E
C15	60°06'53"	150.00'	157.38'	150.26'	N 57°24'42" W

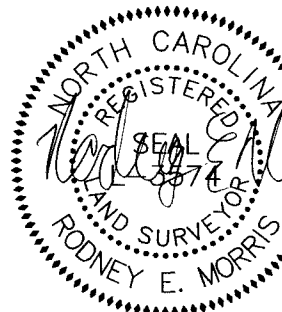

WAKE COUNTY CERTIFICATION


I HEREBY CERTIFY THAT THIS RECORD PLAT HAS BEEN FOUND TO COMPLY WITH THE SUBDIVISION ORDINANCE OF WAKE COUNTY, NORTH CAROLINA, AND THAT THIS PLAT HAS BEEN APPROVED FOR RECORDING IN THE OFFICE OF THE REGISTER OF DEEDS OF WAKE COUNTY. I ALSO CERTIFY THAT COPIES OF ALL NECESSARY APPROVALS FROM THE WAKE COUNTY DEPARTMENTS OF HEALTH AND NATURAL RESOURCES, THE NORTH CAROLINA DEPARTMENT OF TRANSPORTATION, DIVISION OF HIGHWAYS, AND ALL OTHER LOCAL AND STATE AGENCIES HAVING JURISDICTION OVER THE STREETS, UTILITIES AND OTHER IMPROVEMENTS HAVE BEEN SUBMITTED TO ME AND ARE ON FILE.

DATE

DIRECTOR

APPROVAL EXPIRES IF NOT RECORDED BY:

RECORDED IN BOOK OF MAPS 1997, PAGE 1300

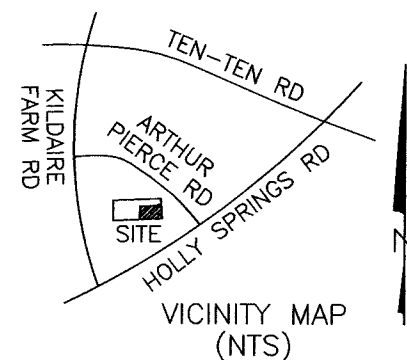THOMAS C. MARKHAM
D.B. 2192, PG. 489


LEGEND
● EIP = EXISTING IRON PIPE
CFG = COMBINED GRID FACTOR
1000 = STREET ADDRESS

REFERENCES
D.B. 1992, PG. 407
B.M. 1994, PG. 1784


NOTES
AREAS ARE BY COORDINATE CALCULATION.
1 METER = 3.2808333 U.S. SURVEY FEET.
ALL DISTANCES ARE HORIZONTAL GROUND
DISTANCES UNLESS NOTED OTHERWISE.
GRID BEARINGS ARE BASED ON SOLAR OBSERVATION.
IRON PIPES ARE SET AT ALL NEW LOT CORNERS.
SEE SHEET 1 OF 2 FOR SURVEYOR'S CERTIFICATE
AND DISCLOSURE STATEMENT.

NCGS "SUNSET"
N=215563.981 METERS
E=628822.924 METERS
NC GRID (NAD83)

EIP CONTROL CORNER
N=215236.82 METERS
E=628976.84 METERS
NC GRID (NAD83)

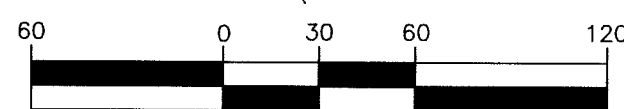

SCALE 1" = 60'

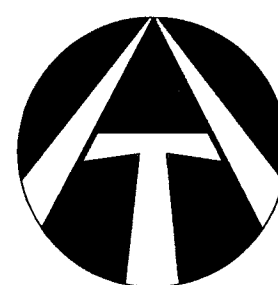

THOMPSON and ASSOCIATES, P.A.

5821 HOLLY SPRINGS ROAD
RALEIGH, NC 27606

TEL. 919 851-1709 FAX 919 859-2143

DATE 5/1/97

SURVEYED BY DLH

JOB

SCALE 1"=60'

DRAWN BY REM

DWG. NO.

REVISIONS

GSTONE2

GLENMITT STONE
PHASE 2

SWIFT CREEK TOWNSHIP

NORTH CAROLINA

WAKE COUNTY

OWNER HABITECH ENTERPRISES

ZONED R-15CU

P.I.N. 0760.01-25-6878

SHEET 2 OF 2