

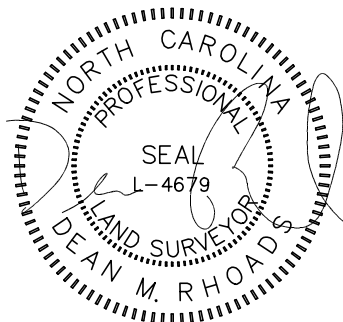


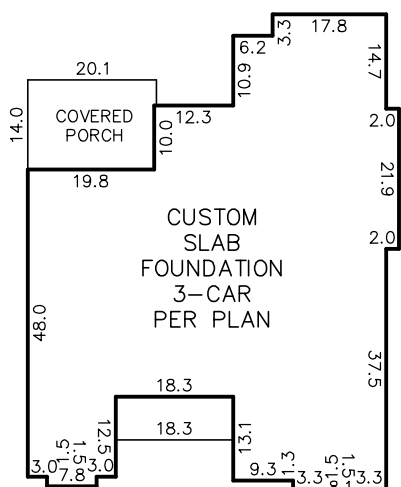

*BM 2023 PG 2170

FRONT YARD - 15'
SIDE YARD - 5'
REAR YARD - 15'
CORNER YARD - 15'

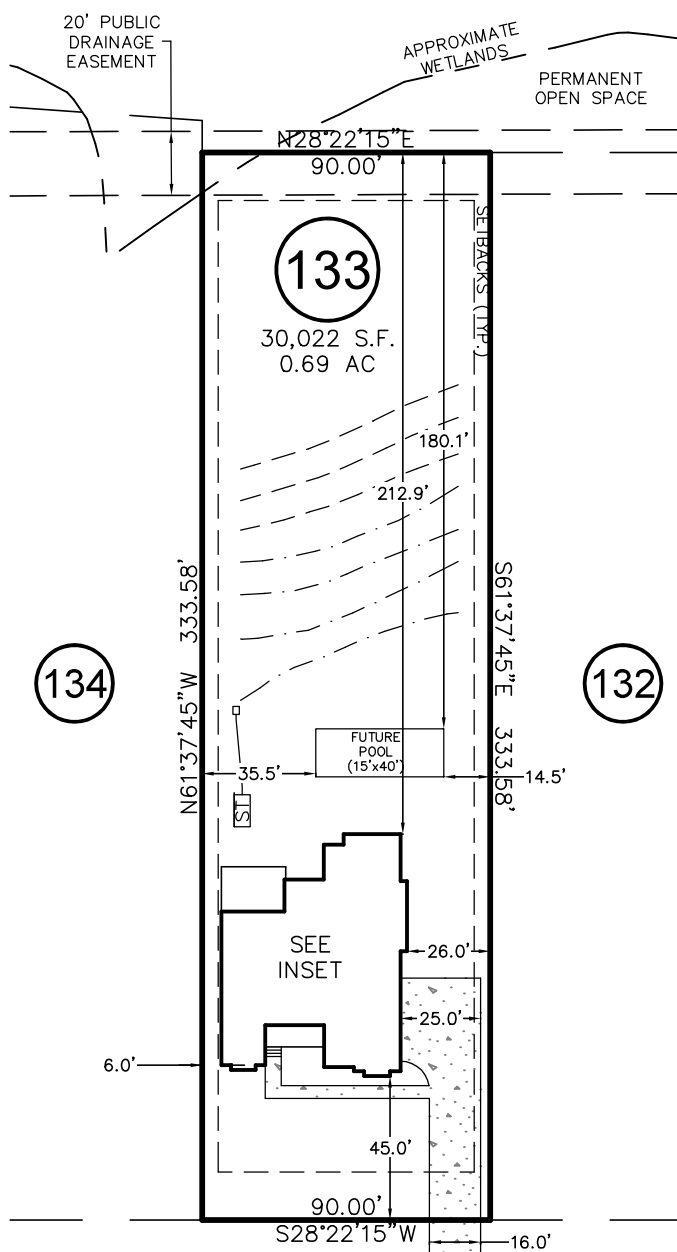

INSET
N.T.S.

AZALEA GARDEN CIRCLE

50' PUBLIC R/W


REV. #	DATE	REVISED BY	COMMENT
REV. 1	8/26/25	JWW	ADDED NEW SEPTIC LAYOUT WITH POOL
REV. 2	5/21/26	CAS	CHANGED HOUSE PLAN

THIS PROPERTY MAY BE SUBJECT TO ANY AND ALL APPLICABLE DEED RESTRICTIONS, EASEMENTS, RIGHT-OF-WAY, UTILITIES AND RESTRICTIVE COVENANTS WHICH MAY BE OF RECORD OR IMPLIED

THIS DRAWING DOES NOT
REFLECT AS-BUILT INFORMATION

PRELIMINARY PLAT

NOT FOR RECORDATION, CONVEYANCES, OR SALES.

 

RESIDENTIAL LAND SERVICES, PLLC.

1917 Evans Road
Cary, North Carolina 27513
Phone (919) 378-9316
Firm License # P-0873

HOUSE LOCATION PLOT PLAN

FOR

#1044 AZALEA GARDEN CIRCLE

LOT 133, MORNINGTON ESTATES SUBDIVISION

Panther Branch Township, Wake County, North Carolina

PROPERTY OF: 6030 ROCK SERVICE STATION ROAD, LLC.

MAP BOOK 2023 PAGE 2167-2171 DEED REFERENCE

DRAWN: ADP

SURVEYED: N/A

CHECKED: DMR

DATE: APRIL 17, 2024