

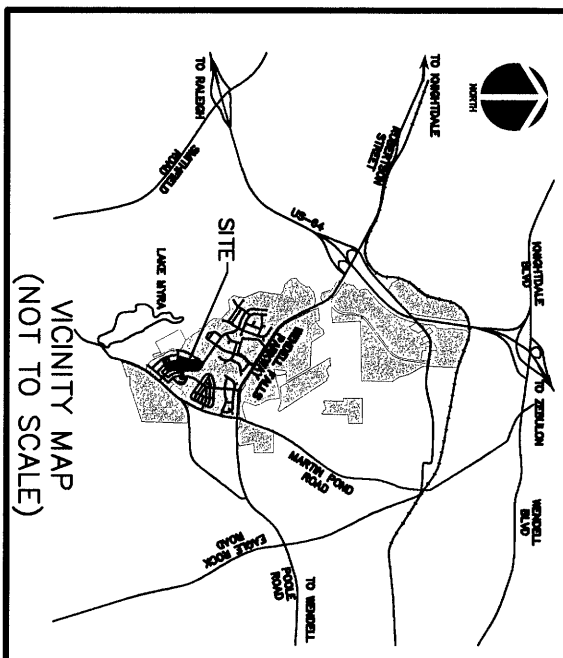


WAKE COUNTY, NC 111
CHARLES P. GILLIAM
REGISTER OF DEEDS
PRESENTED & RECORDED ON
02/08/2018 13:45:34
BOOK: B10218 PAGE: 00282

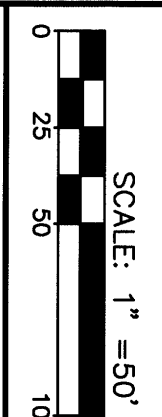


VICINITY MAP
(NOT TO SCALE)

- LEGEND:
- COMPUTED POINT
 - IRON ROD SET
 - ▲ EASEMENT CORNER
 - △ PRIVATE
 - ▽ NOW OR FORMERLY
 - DB DEED BOOK
 - BM BOOK OF MAPS
 - PG PAGE
 - ST STREET TREE
 - PDE PERMANENT DRAINAGE EASEMENT
 - PTUDE PRIVATE DRAINAGE EASEMENT
 - IPF PRIVATE UTILITY EASEMENT
 - IRF IRON PIPE FOUND
 - ESMT. EASEMENT
 - RMON RIGHT OF WAY MONUMENT
 - DESC. BY CL. DESCRIBED BY CENTERLINE
 - XX LOT NUMBER
 - HOUSE NUMBER
 - SIGHT TRIANGLE
 - EASEMENT POINT

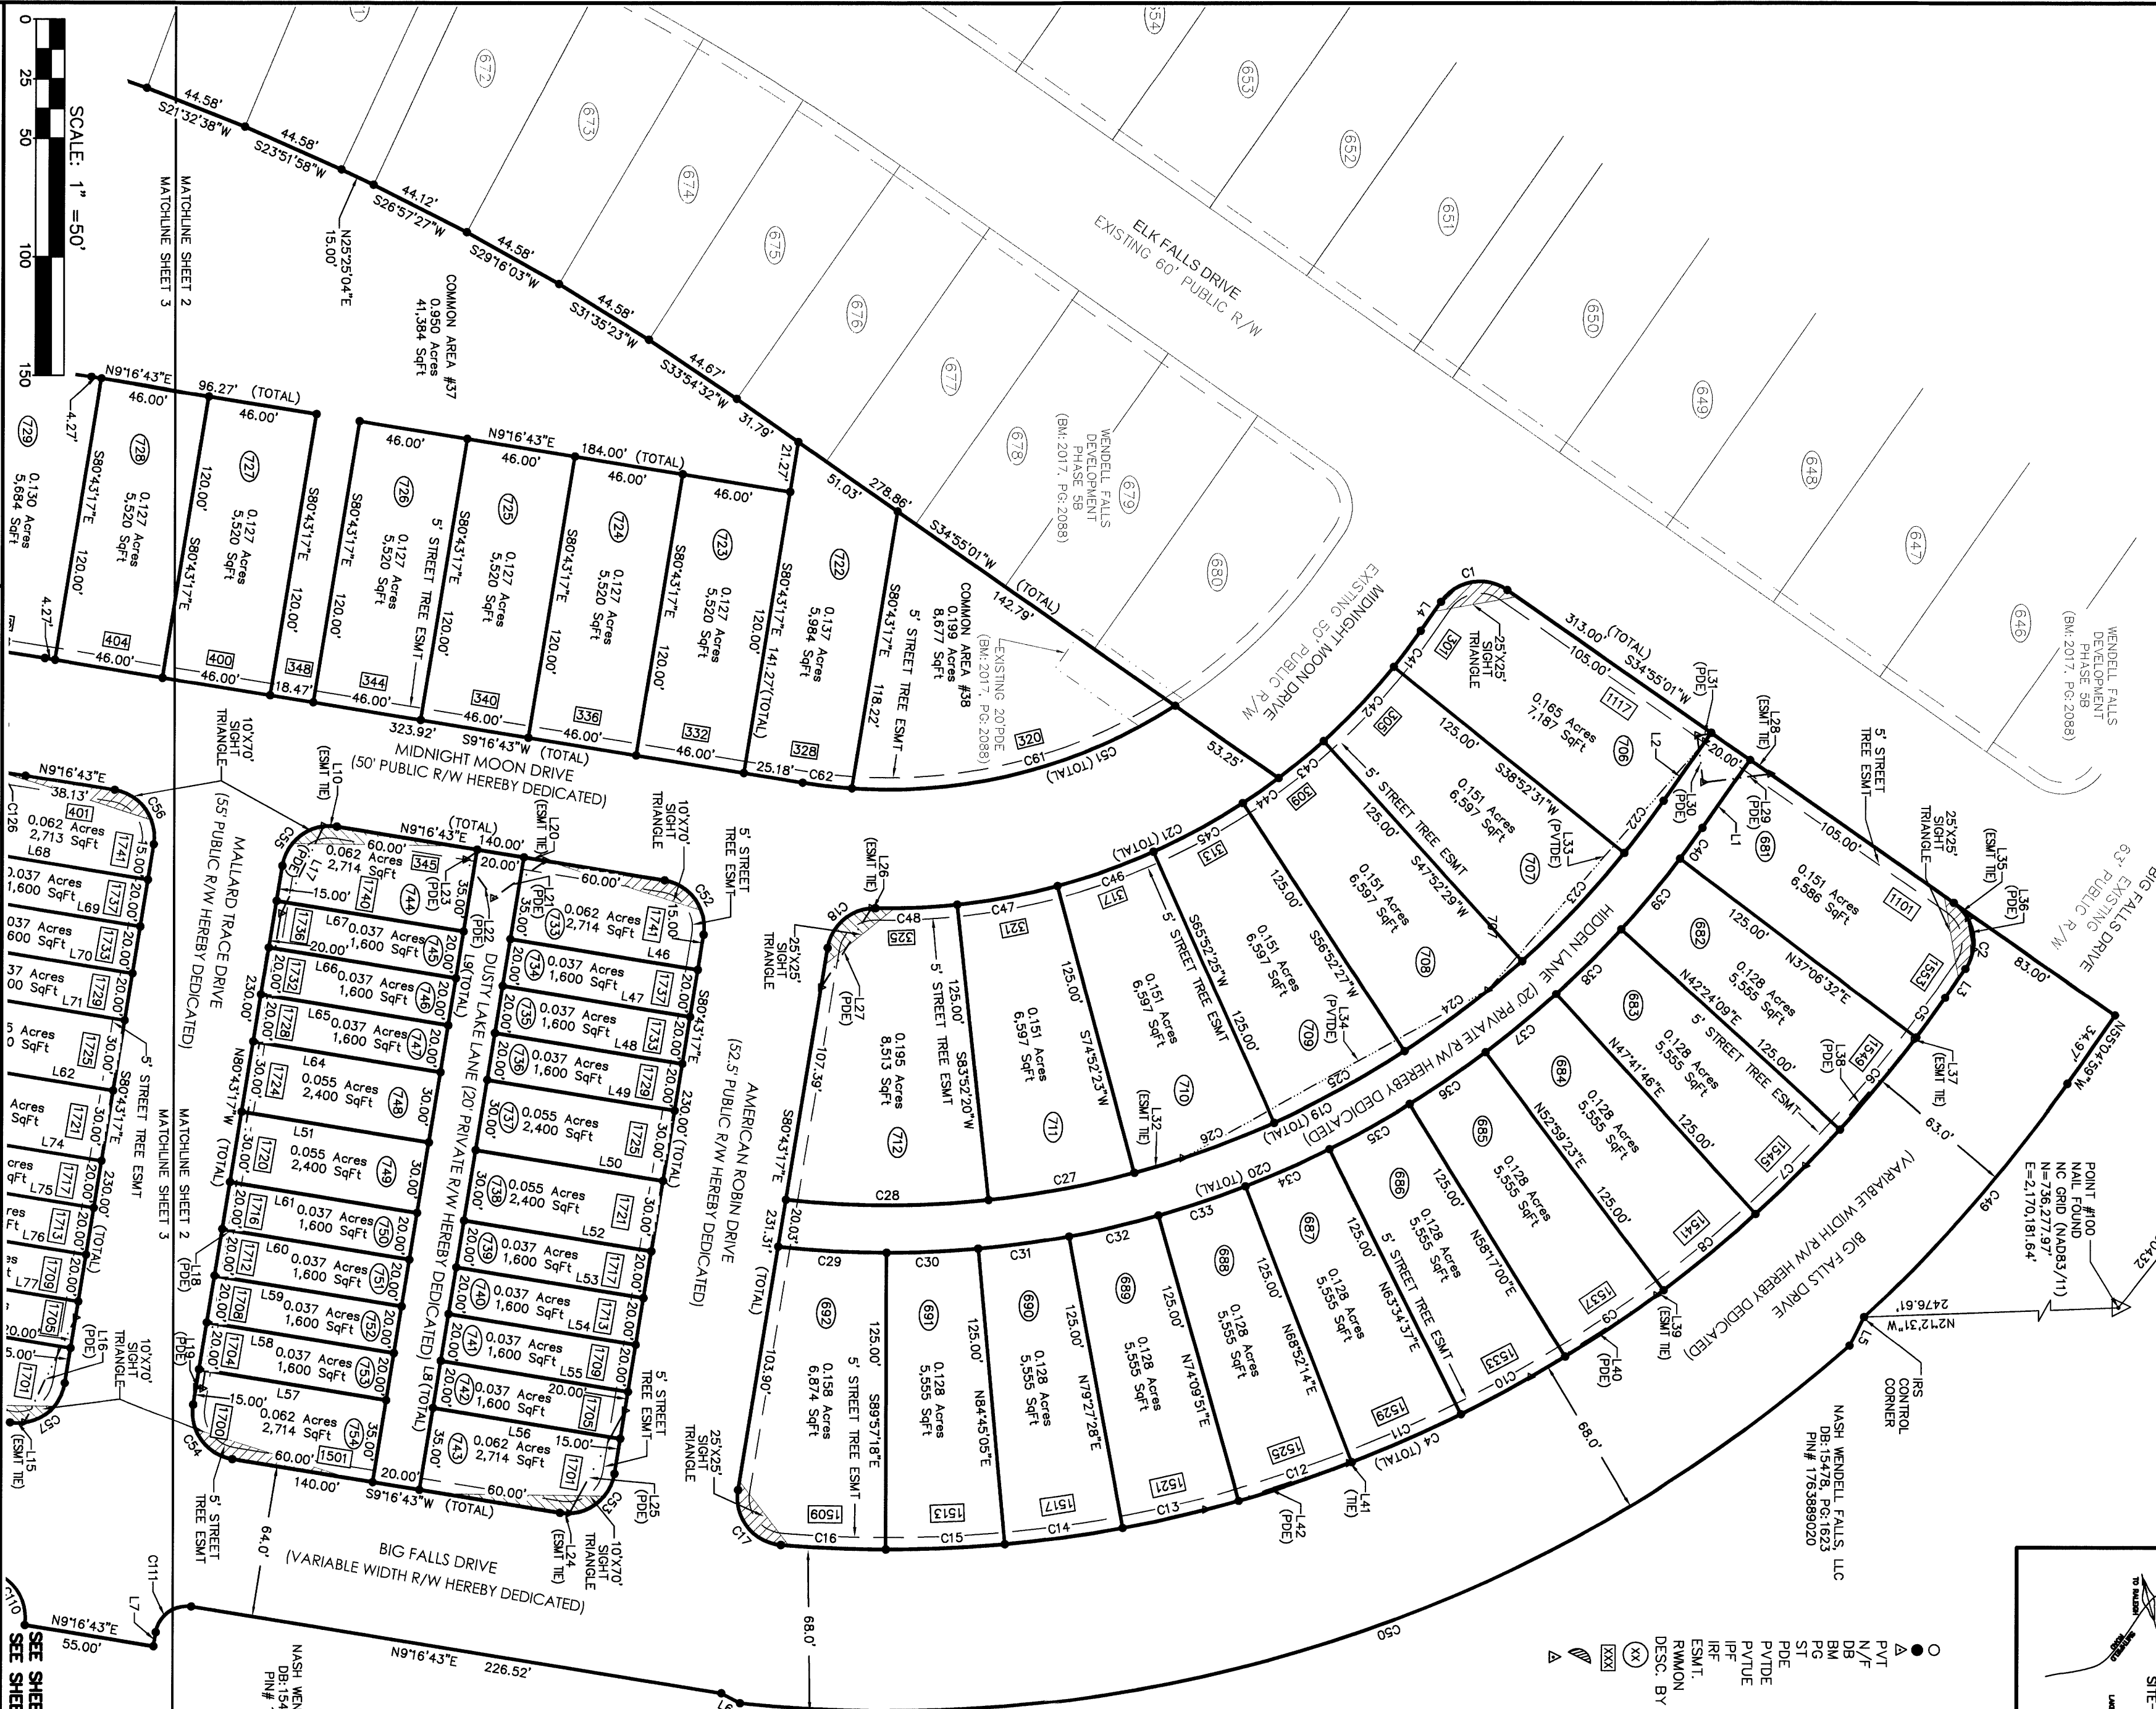

SCALE: 1" = 50'

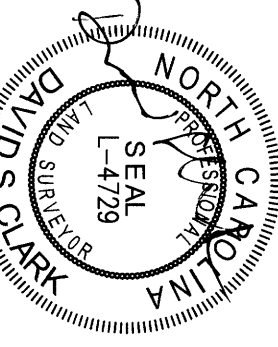

McKIM & CREED
1730 Varsity Drive, Suite 500
Raleigh, North Carolina 27606
Phone: (919)233-8091, Fax: (919)233-8031
FRM # F-1222
Internet Site: <http://www.mckimcreed.com>

DATE: 02/06/18

WENDELL FALLS DEVELOPMENT PHASE 5C
OF
FOR
NASH WENDELL FALLS
MARKS CREEK TOWNSHIP WAKE COUNTY NORTH CAROLINA
DATE: 12/19/2017
SCALE: 1" = 50'

PROJECT # : 027350196
PROJ. SYR : DSC
DRAWN BY : JRC
FIELD BK. :
COMP. FILE : W002.2750196.PHASE-5C
SHEET # : 2 OF 4
DWG. # :

SEE SHEET 1 FOR NOTES AND CERTIFICATIONS
SEE SHEET 4 FOR LINE AND CURVE TABLES