

I, MICHAEL P. GRIFFIN, certify that under my direction and supervision this map was drawn from an actual field survey that the error of closure of the survey as calculated by coordinates is 1:10,000+; that the area shown hereon was calculated by coordinates.


Witness my hand and seal this 11th day of June 2006

Mike Griffin



N

BM 2006 PAGE 1788
WAKE CO. REGISTRY

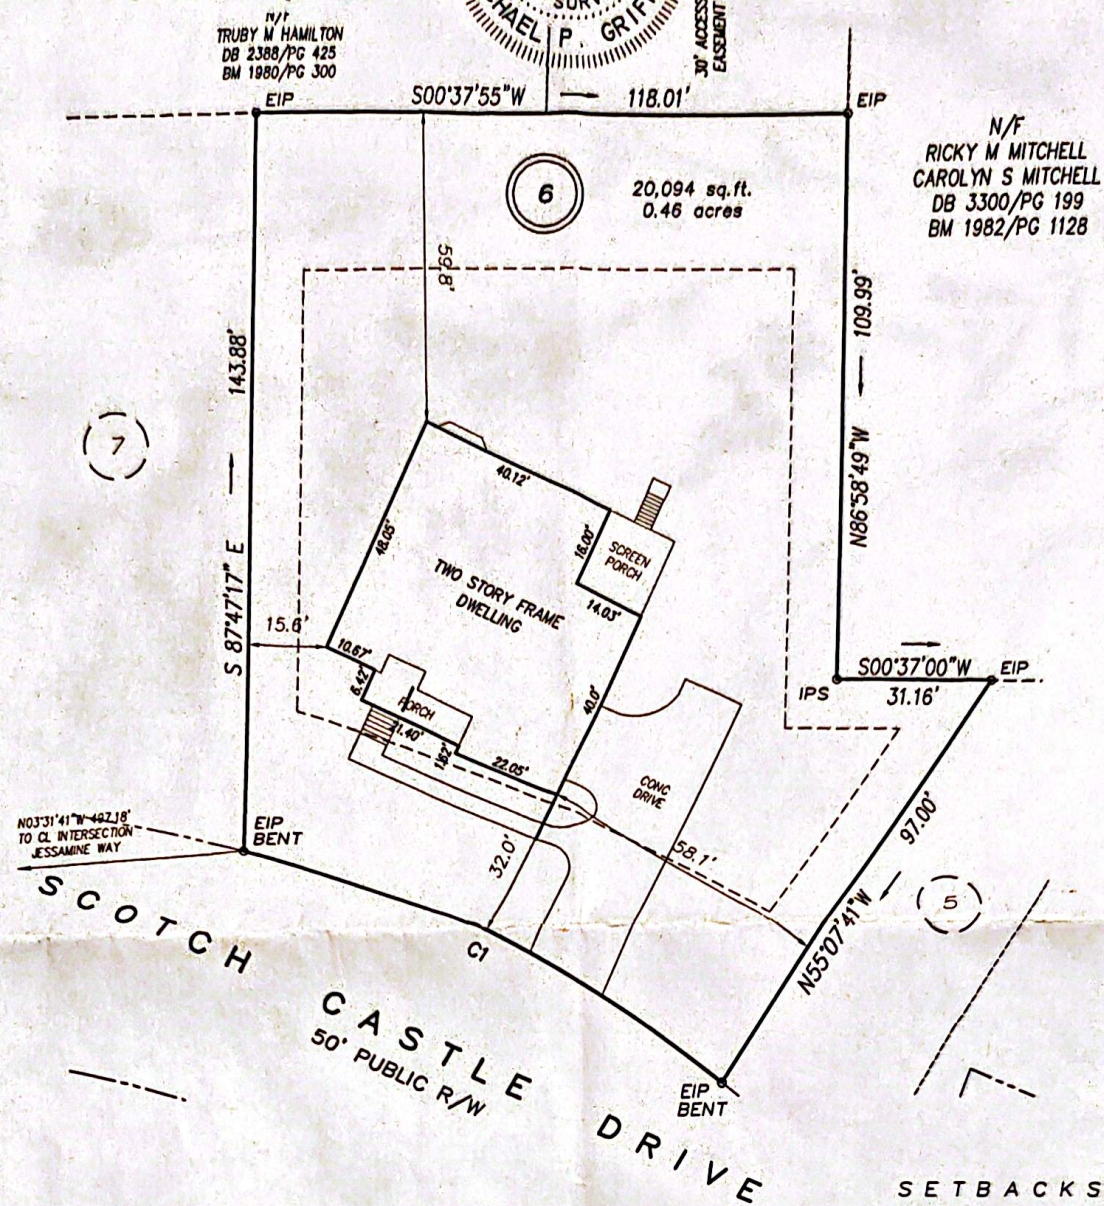

C1 R=300.00 L=105.27' N26°50'10"E 104.73'

THIS PROPERTY IS NOT LOCATED
IN THE 100 YEAR FLOOD ZONE.

LEGEND

EIP EXISTING IRON PIPE
IPS IRON PIPE SET
R/W RIGHT OF WAY
N/F NOW OR FORMERLY
EIS EXISTING IRON STAKE
PK PK NAIL
WM WATER METER



GRIFFIN LAND SURVEYING, INC.

P.O. BOX 148
FUQUAY-VARINA, NC 27526
(919) 567-1963

SURVEY FOR
WILLIAM HUGHES &
JACKIE TERRY

EBENEZER PARK SUBDIVISION

LOT 6

8923 SCOTCH CASTLE DRIVE

RALEIGH, N.C.

WAKE COUNTY HOUSE CREEK TOWNSHIP

DRAWN BY JEH

DATE 6/13/08

CHECKED BY MPG

SCALE 1" = 30'