


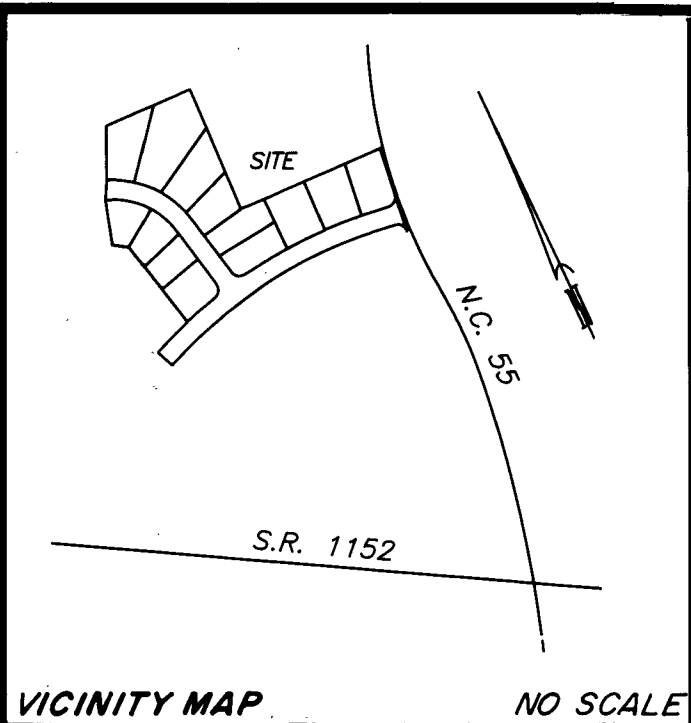


- ☒ a. THIS SURVEY CREATES A SUBDIVISION OF LAND WITHIN THE AREA OF A COUNTY OR MUNICIPALITY THAT HAS AN ORDINANCE THAT REGULATES PARCELS OF LAND.
- ☐ b. THIS SURVEY IS LOCATED IN SUCH PORTION OF A COUNTY OR MUNICIPALITY THAT IS UNREGULATED AS TO AN ORDINANCE THAT REGULATES PARCELS OF LAND.
- ☐ c. THIS SURVEY IS OF AN EXISTING PARCEL OR PARCELS OF LAND.
- ☐ d. THIS SURVEY IS OF ANOTHER CATEGORY, SUCH AS THE RECOMBINATION OF EXISTING PARCELS, A COURT-ORDERED SURVEY, OR OTHER EXCEPTION TO THE DEFINITION OF SUBDIVISION.
- ☐ e. THE INFORMATION AVAILABLE TO THE SURVEYOR IS SUCH THAT THE SURVEYOR IS UNABLE TO MAKE A DETERMINATION TO THE BEST OF HIS OR HER PROFESSIONAL ABILITY AS TO PROVISIONS CONTAINED IN (A) THROUGH (D) ABOVE.
- Michael D. Goodfred* 4-5-95
REGISTERED LAND SURVEYOR DATE

NOTE: The surveyor relied upon the City and/or County for approval of all applicable ordinances and has made no interpretation of the ordinances.

NORTH CAROLINA
WAKE COUNTY

I, MICHAEL D. GOODFRED certify that this map was drawn under my supervision from an actual survey made under my supervision, deed and description recorded in Book _____, Page _____, that the ratio of precision as calculated by latitude and departures is 1/ 32,600+, that the boundaries not surveyed are shown as broken lines plotted from information found in books referenced, that this map was prepared in accordance with G. S. 47-30 as amended. Witness my hand and seal this 22nd day of MARCH, A.D. 19 95.


Michael D. Goodfred
Land Surveyor
Registration No. L-3278

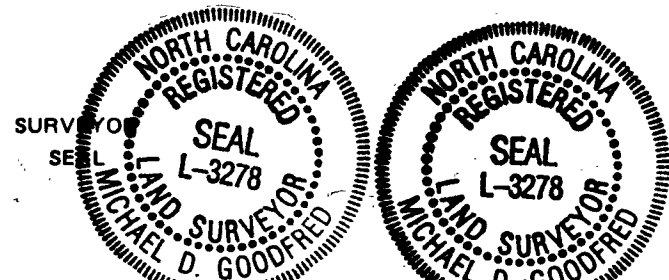

NORTH CAROLINA
WAKE COUNTY

I, MARK E. WOOD a Notary Public for said County and state do hereby certify that MICHAEL D. GOODFRED personally appeared before me this day and witness my hand and official seal this 22nd day of MARCH, 19 95.

Mark E. Wood
Notary Public

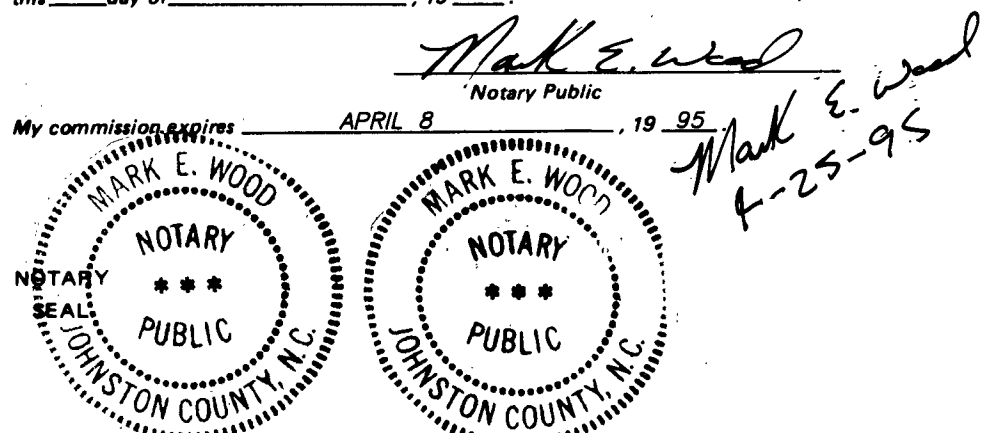


My commission expires APRIL 8, 19 95.

The foregoing certificate of Mark E. Wood Notary Public, is certified to be correct. This instrument was presented for registration and recorded in Plat Book 1995, Page 532.
This 22nd day of April, 19 95 at 11:00 A.M.

Kenneth C. Wilkins Register of Deeds
William E. Nelson Assistant Register of Deeds

Re-Recorded Book 1995 Page 653
Recorded in Book of Maps 1995 Pg. 532

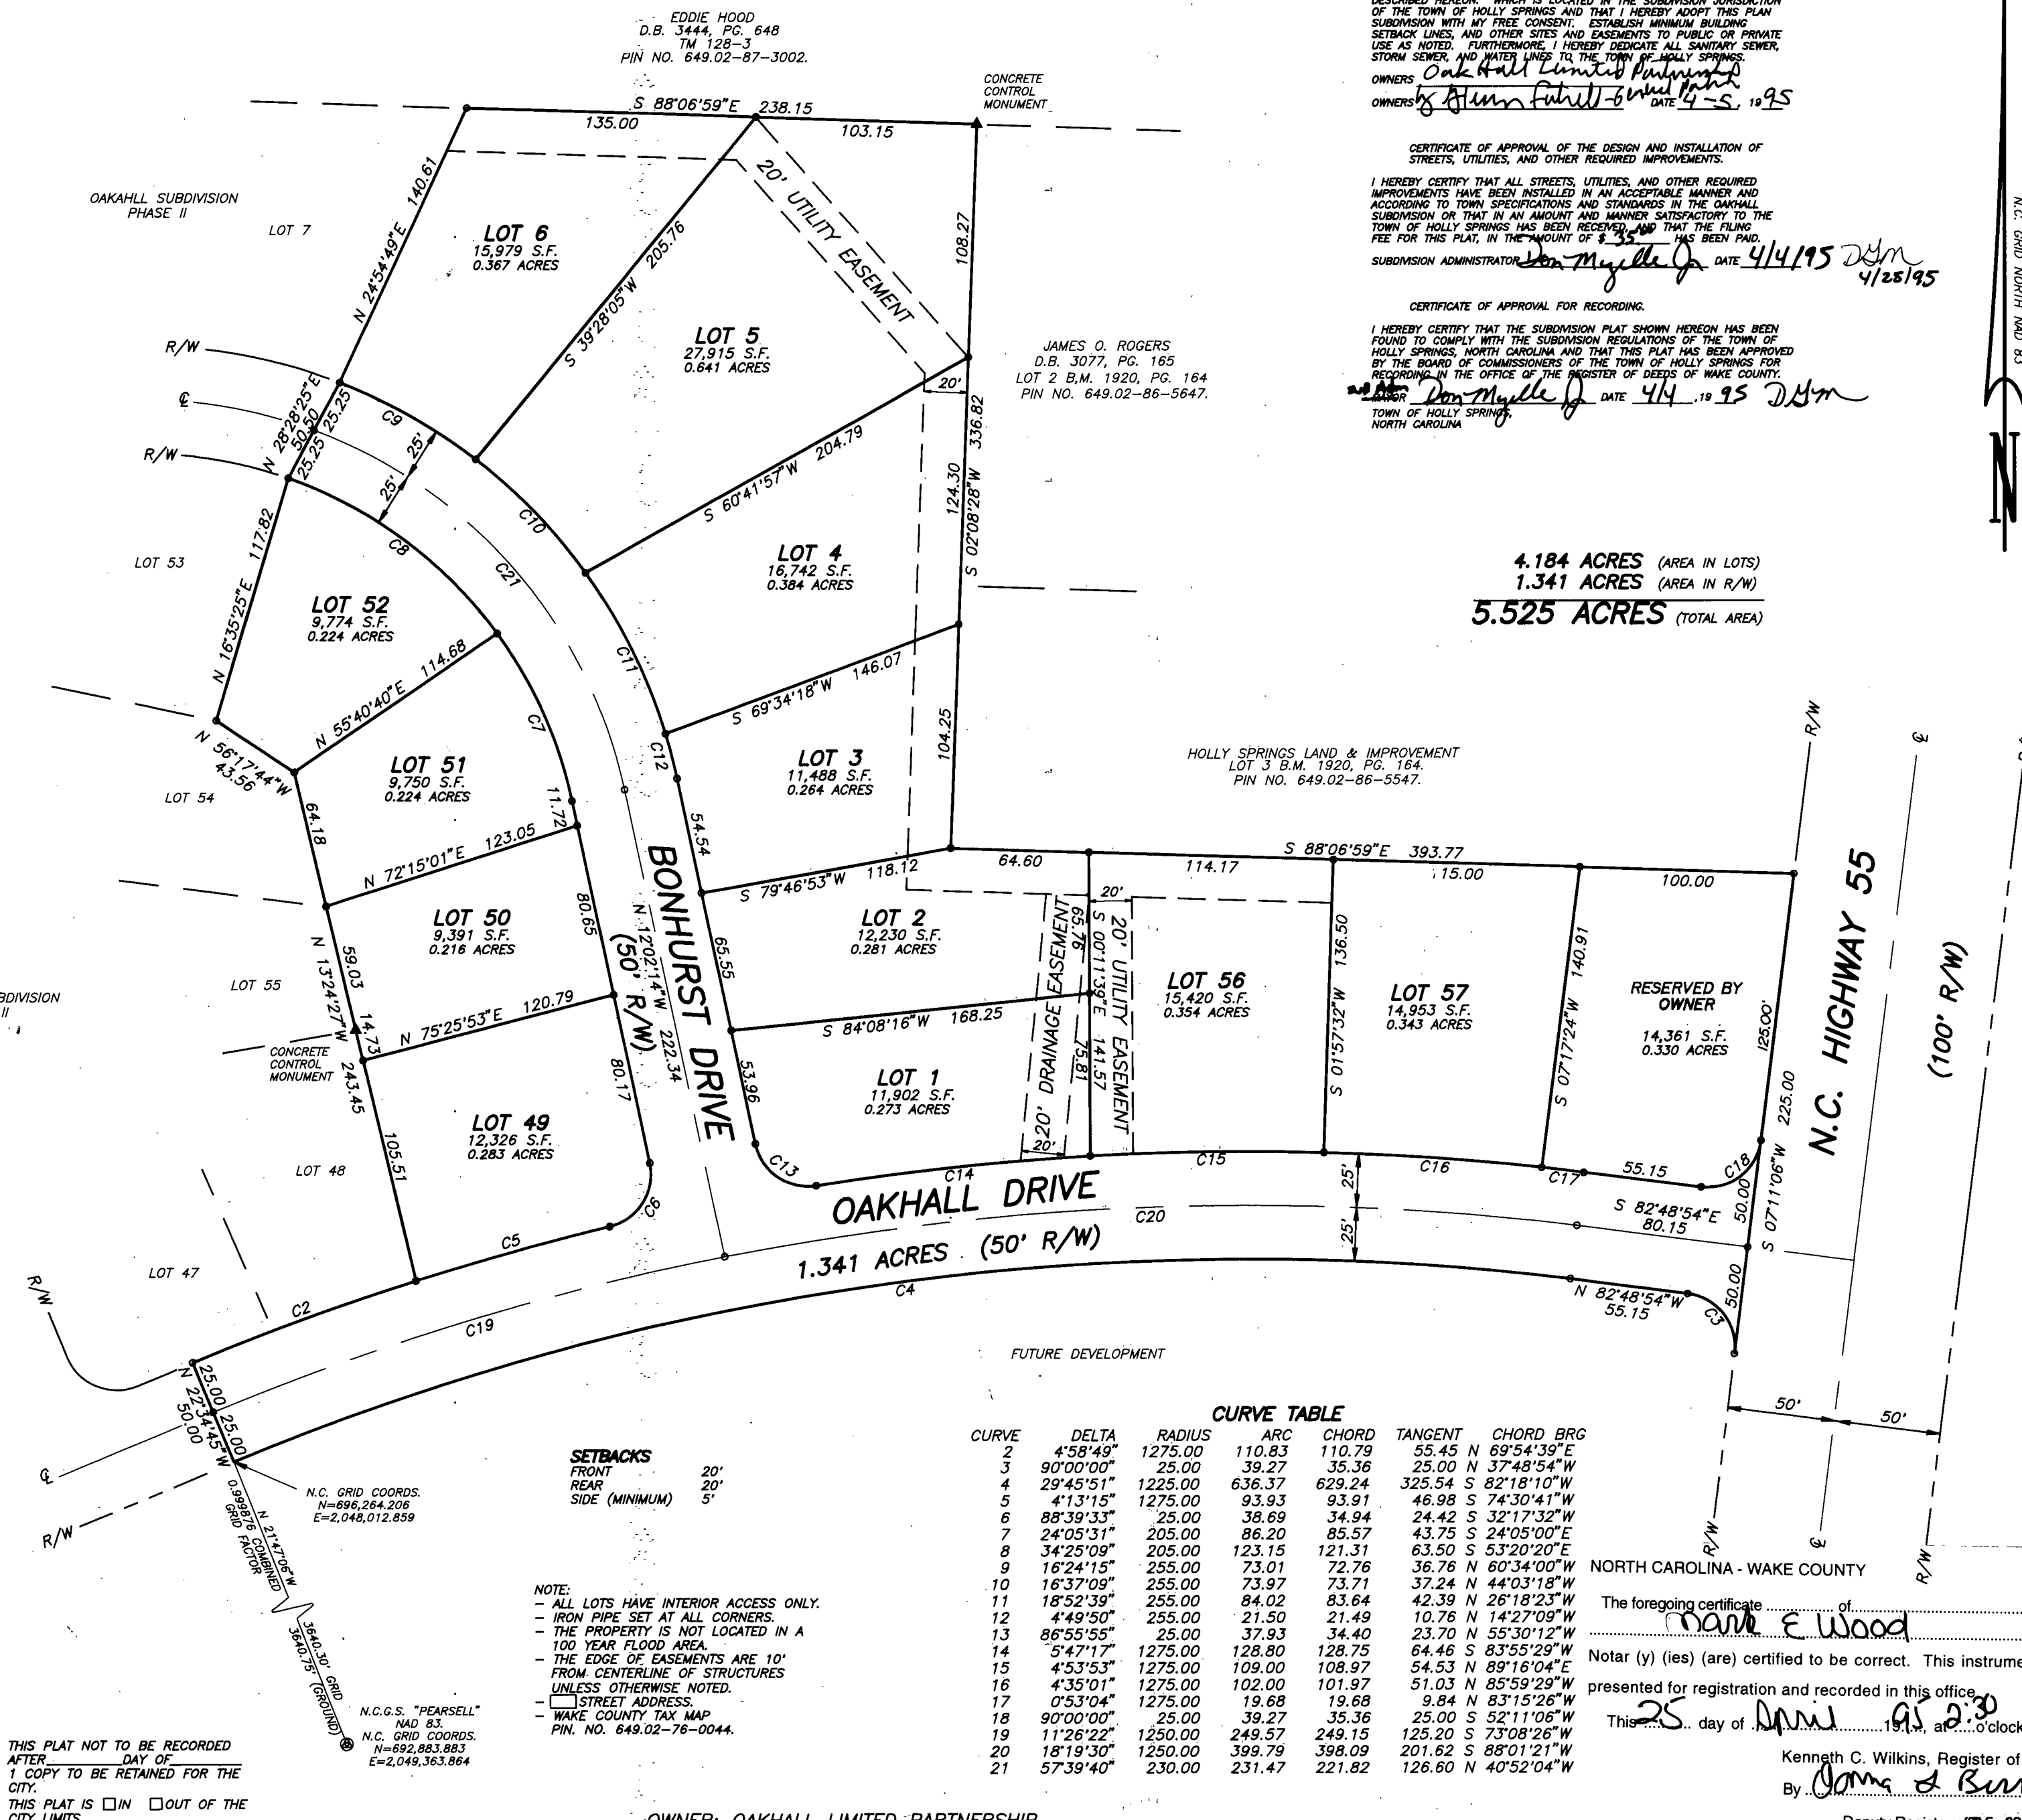

CERTIFICATE OF OWNERSHIP AND DEDICATION.
I HEREBY CERTIFY THAT I AM THE OWNER OF THE PROPERTY SHOWN AND DESCRIBED HEREON, WHICH IS LOCATED IN THE SUBDIVISION JURISDICTION OF THE TOWN OF HOLLY SPRINGS AND THAT I HEREBY ADOPT THIS PLAN SUBDIVISION WITH MY FREE CONSENT. ESTABLISH MINIMUM BUILDING SETBACK LINES, AND OTHER SITES AND EASEMENTS TO PUBLIC OR PRIVATE USE AS NOTED. FURTHERMORE, I HEREBY DEDICATE ALL SANITARY SEWER, STORM SEWER, AND WATER LINES TO THE TOWN OF HOLLY SPRINGS.


OWNERS Oak Hall Limited Partnership
OWNERS By Allen Furrill DATE 4-5-95

CERTIFICATE OF APPROVAL OF THE DESIGN AND INSTALLATION OF STREETS, UTILITIES, AND OTHER REQUIRED IMPROVEMENTS.
I HEREBY CERTIFY THAT ALL STREETS, UTILITIES, AND OTHER REQUIRED IMPROVEMENTS HAVE BEEN INSTALLED IN AN ACCEPTABLE MANNER AND ACCORDING TO TOWN SPECIFICATIONS AND STANDARDS IN THE OAKHALL SUBDIVISION OR THAT IN AN AMOUNT AND MANNER SATISFACTORY TO THE TOWN OF HOLLY SPRINGS HAS BEEN RECEIVED AND THAT THE FILING FEE FOR THIS PLAT, IN THE AMOUNT OF \$ 35 HAS BEEN PAID.

SUBDIVISION ADMINISTRATOR Don Myrtle DATE 4/4/95
4/25/95

CERTIFICATE OF APPROVAL FOR RECORDING.
I HEREBY CERTIFY THAT THE SUBDIVISION PLAT SHOWN HEREON HAS BEEN FOUND TO COMPLY WITH THE SUBDIVISION REGULATIONS OF THE TOWN OF HOLLY SPRINGS, NORTH CAROLINA AND THAT THIS PLAT HAS BEEN APPROVED BY THE BOARD OF COMMISSIONERS OF THE TOWN OF HOLLY SPRINGS FOR RECORDING IN THE OFFICE OF THE REGISTER OF DEEDS OF WAKE COUNTY.

OWNER Don Myrtle DATE 4/4 19 95
TOWN OF HOLLY SPRINGS, NORTH CAROLINA

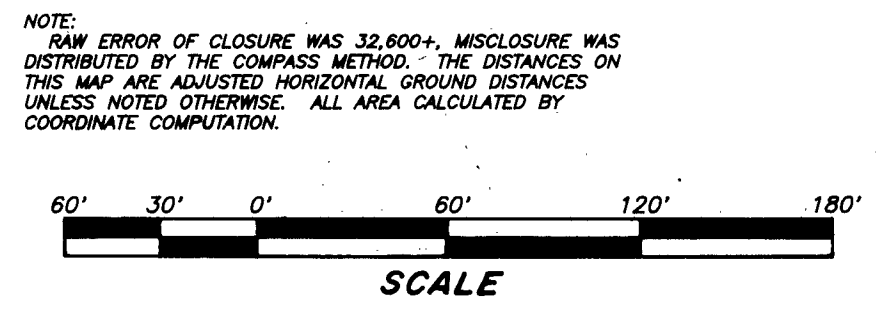

OWNER: OAKHALL LIMITED PARTNERSHIP		KENNETH CLOSE, INC. Land Surveying 7406-L CHAPEL HILL ROAD - RALEIGH, NC 27607 PHONE (919) 851-2344	
REVISIONS	THE WOODLANDS SUBDIVISION AT OAKHALL PHASE II - SECTION ONE	SURVEY DATE: 3-22-95	SURVEYED BY: BG
4-25-95 REVISED SUBDIVISION NAME		SCALE: 1"=60'	DRAWN BY: SEP
TOWNSHIP: HOLLY SPRINGS	COUNTY: WAKE	CHECKED & CLOSURE BY: MG	
STATE: NORTH CAROLINA			
ZONE:	TAX MAP:	PARCEL:	