


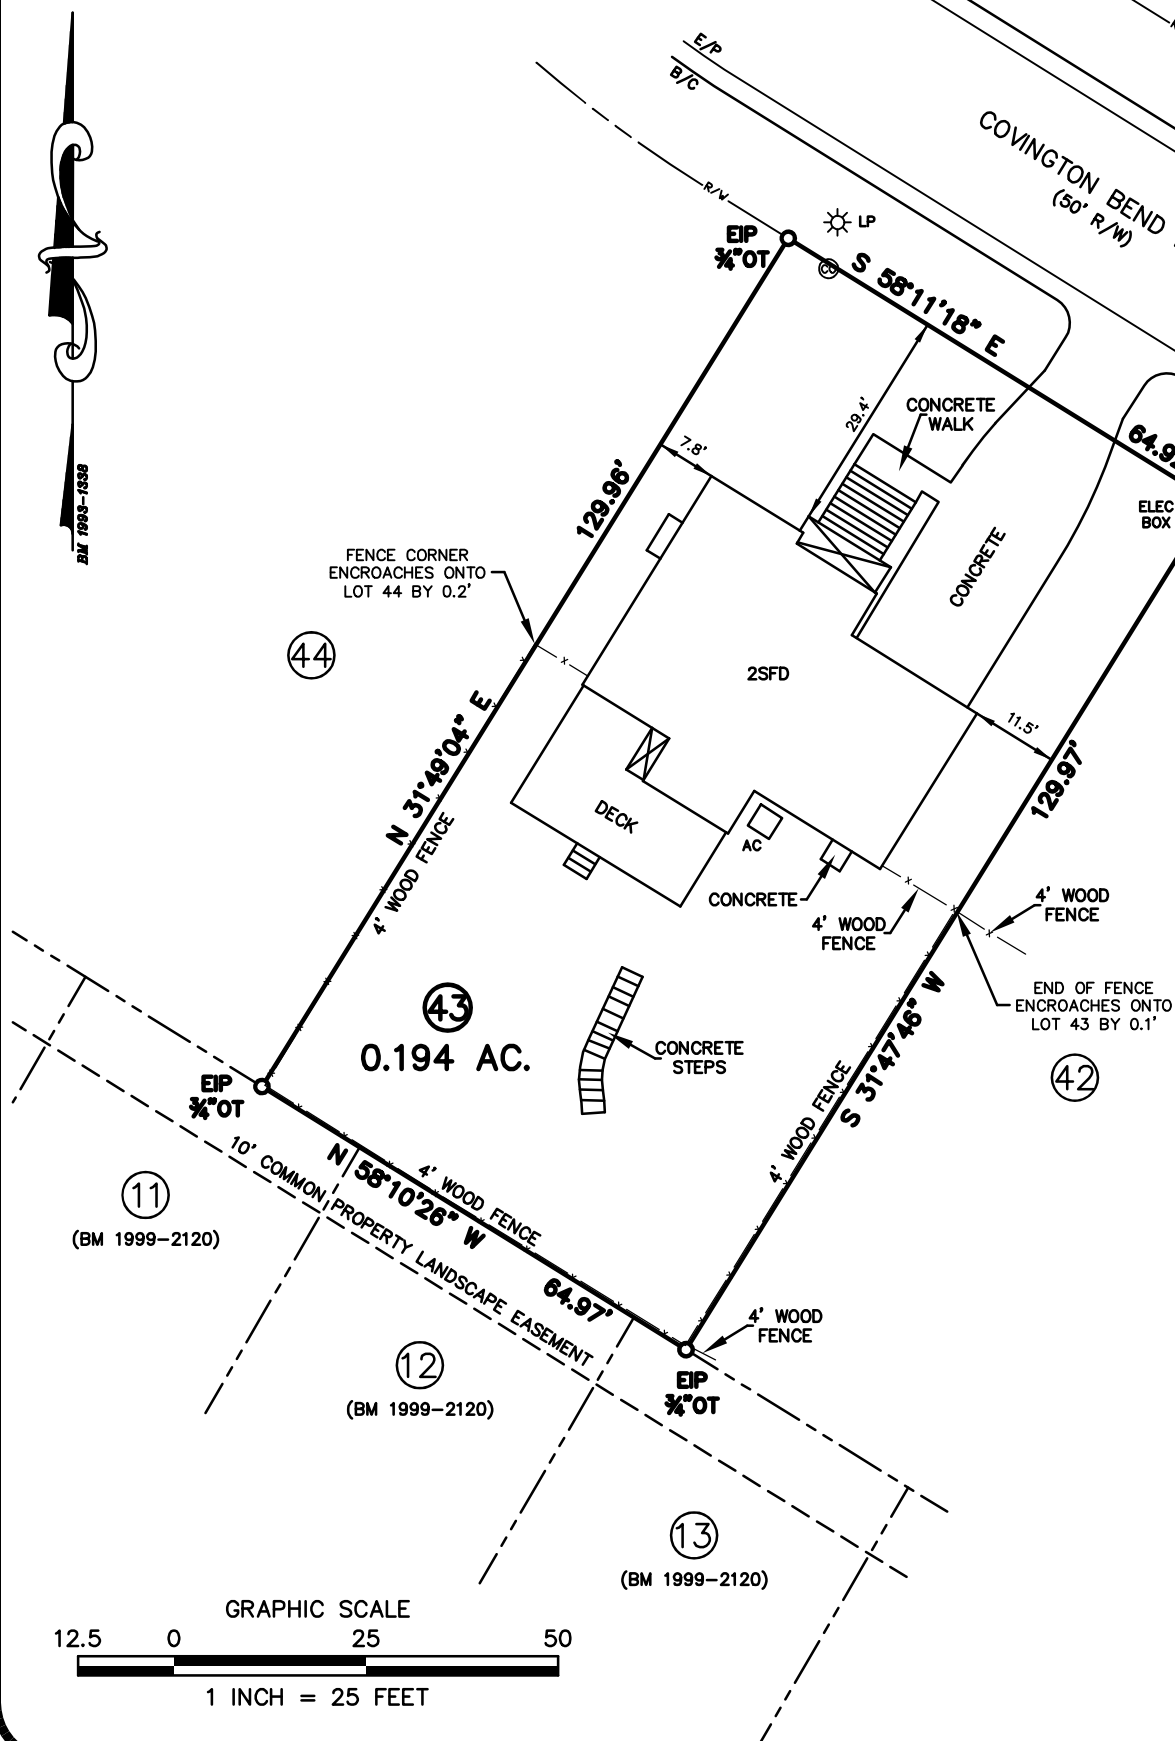

  
PROFESSIONAL LAND SURVEYOR  
LICENSE NUMBER L-3789

A circular professional seal for a North Carolina Land Surveyor. The outer ring contains the text "NORTH CAROLINA" at the top and "LAND SURVEYOR" at the bottom, separated by small tick marks. Inside this ring, the word "PROFESSIONAL" is written in an arc. In the center of the seal, the word "SEAL" is positioned above the number "L-3729". At the bottom of the inner circle, the name "G. DARRELL TAYLOR" is written in an arc.

|   |
|---|
| <p align="center"><b>LEGEND</b></p> <p>EIP = EXISTING IRON PIPE<br/>         EIR = EXISTING IRON ROD<br/>         NIR = NEW IRON ROD<br/>         OP = OPEN TOP PIPE<br/>         CT = CRIMPED TOP PIPE<br/>         RB = RE-BAR<br/>         ECM = EXISTING CONCRETE MON.<br/>         R/W = RIGHT OF WAY<br/>         E/P = EDGE OF PAVEMENT<br/>         B/C = BACK OF CURB<br/>         WM = WATER METER<br/>         ♂ = POWER POLE<br/>         ☆ = LIGHT POLE<br/>         ● = CALCULATED POINT</p> |
| <p align="center"><b>NOTES:</b></p> <p>BEING ALL OF LOT 43 IN PHASE 1 OF THE PLACE AT HARRINGTON GROVE S/D AS RECORDED IN BOOK OF MAPS 1983, PG. 1338 IN THE WAKE CO. REGISTRY.</p> <p>LOT IS SUBJECT TO ALL RESTRICTIONS AND EASEMENTS OF RECORD.</p>   |
| <p align="center"><b>FLOOD NOTE:</b></p> <p>NO FEMA FLOOD HAZARD AREAS PER FIRM NUMBER 3720077900K, MAP REVISED JULY 19, 2022.</p>   |

|            |          |
|------------|----------|
| PROJ. NO.: | 2026-303 |
| FIELDWORK: | JGC      |
| DRAWN BY:  | GDT & JM |
| SCALE:     | 1" = 25' |
| DATE:      | 06/30/26 |

SURVEY FOR: LISA FIANDER &  
MARY WOUTERS TIRRELL  
5237 COVINGTON BEND DRIVE  
RALEIGH, NC 27613  
LEESVILLE TWP., WAKE CO., N.C.  
PIN 0779-61-2289 DB 17383, PG 1885

**G. DARRELL TAYLOR**  
Professional Land Surveyor  
2220 Effingham Circle  
Raleigh, NC 27615  
919.906.8043  
ncsurveyorder@gmail.com