

The foregoing certificate of **Angela B. Ward** is hereby certified to be correct. This instrument was presented for registration and recorded in this office. This 17th day of March 1987 at 4:59 o'clock P.M. in Wake County, North Carolina.

By **Kenneth C. Wilkins**, Register of Deeds

By **P. Anne Reed**, Deputy Register of Deeds

THIS PLAT DOES NOT REQUIRE CITY COUNCIL APPROVAL

By **George B. Chapman**, Director of Planning

DATE 3-17-87

THIS PLAT IS IN CONFORMANCE WITH THE CITY LIMITS

This certifies that the undersigned is (are) the owner(s) of the property shown on this map having acquired title thereto by deed(s) recorded in the Office of the Register of Deeds of Wake County, North Carolina or otherwise, as shown below and that by submission of this plat or map for approval I (we) do dedicate to the City of Raleigh for public use all streets, easements, rights of ways and parks shown thereon for all lawful purposes to which the City may devote or allow the same to be used and upon acceptance thereof in accordance with all city policies, ordinances and regulations or conditions of the City of Raleigh for the benefit of the public, said dedication shall be irrevocable, provided any dedication of easements for storm drainage are not made to the City of Raleigh but are irrevocably made to the subsequent owners of any and all properties shown hereon for their use and benefit subject to conditions of subsections (b), (c), (d) & (e) of Section 1 and Section 4 of the "City Storm Drainage Policy" (Resolution 1970-742 as the same may be from time to time amended).

Book No. Page No. Signature of Property Owner
111000
REDAKLINE CORP. S.V. WOOD

THIS PLAT DOES NOT REQUIRE CITY COUNCIL APPROVAL

By **George B. Chapman**, Director of Planning

DATE 12/31/86

NORTH CAROLINA - WAKE COUNTY
I, **Angela B. Ward**, Notary Public do hereby certify that **George B. Chapman**, personally appeared before me this 12th day of December 1986, and acknowledged the due execution of the foregoing document.

Witness my hand and official seal this 12th day of December 1986.

By **Angela B. Ward**, Notary Public

My commission expires July 4, 1989

I, **Glenn D. Ward**, certify that this plat was drawn under my supervision from an actual survey made under my supervision (or description recorded in Book _____ page _____ etc. (other); that the boundaries not surveyed are shown as broken lines plotted from information found in Book _____ page _____ that this plat was prepared in accordance with G.S. 47-30 as amended. Witness my original signature, registration number and seal this 12th day of November 1986.

THE RATIO OF PRECISION IS 1:10,000

By **Glenn D. Ward**, Surveyor


L-1904

Registration Number

NORTH CAROLINA - WAKE COUNTY
I, a Notary Public of the County and State aforesaid, certify that **Glenn D. Ward**, a Registered Land Surveyor personally appeared before me this day and acknowledged the execution of the foregoing instrument. Witness my hand and official stamp or seal, this 12th day of November 1986.

By **Glenn D. Ward**, Notary Public

My commission expires July 4, 1989

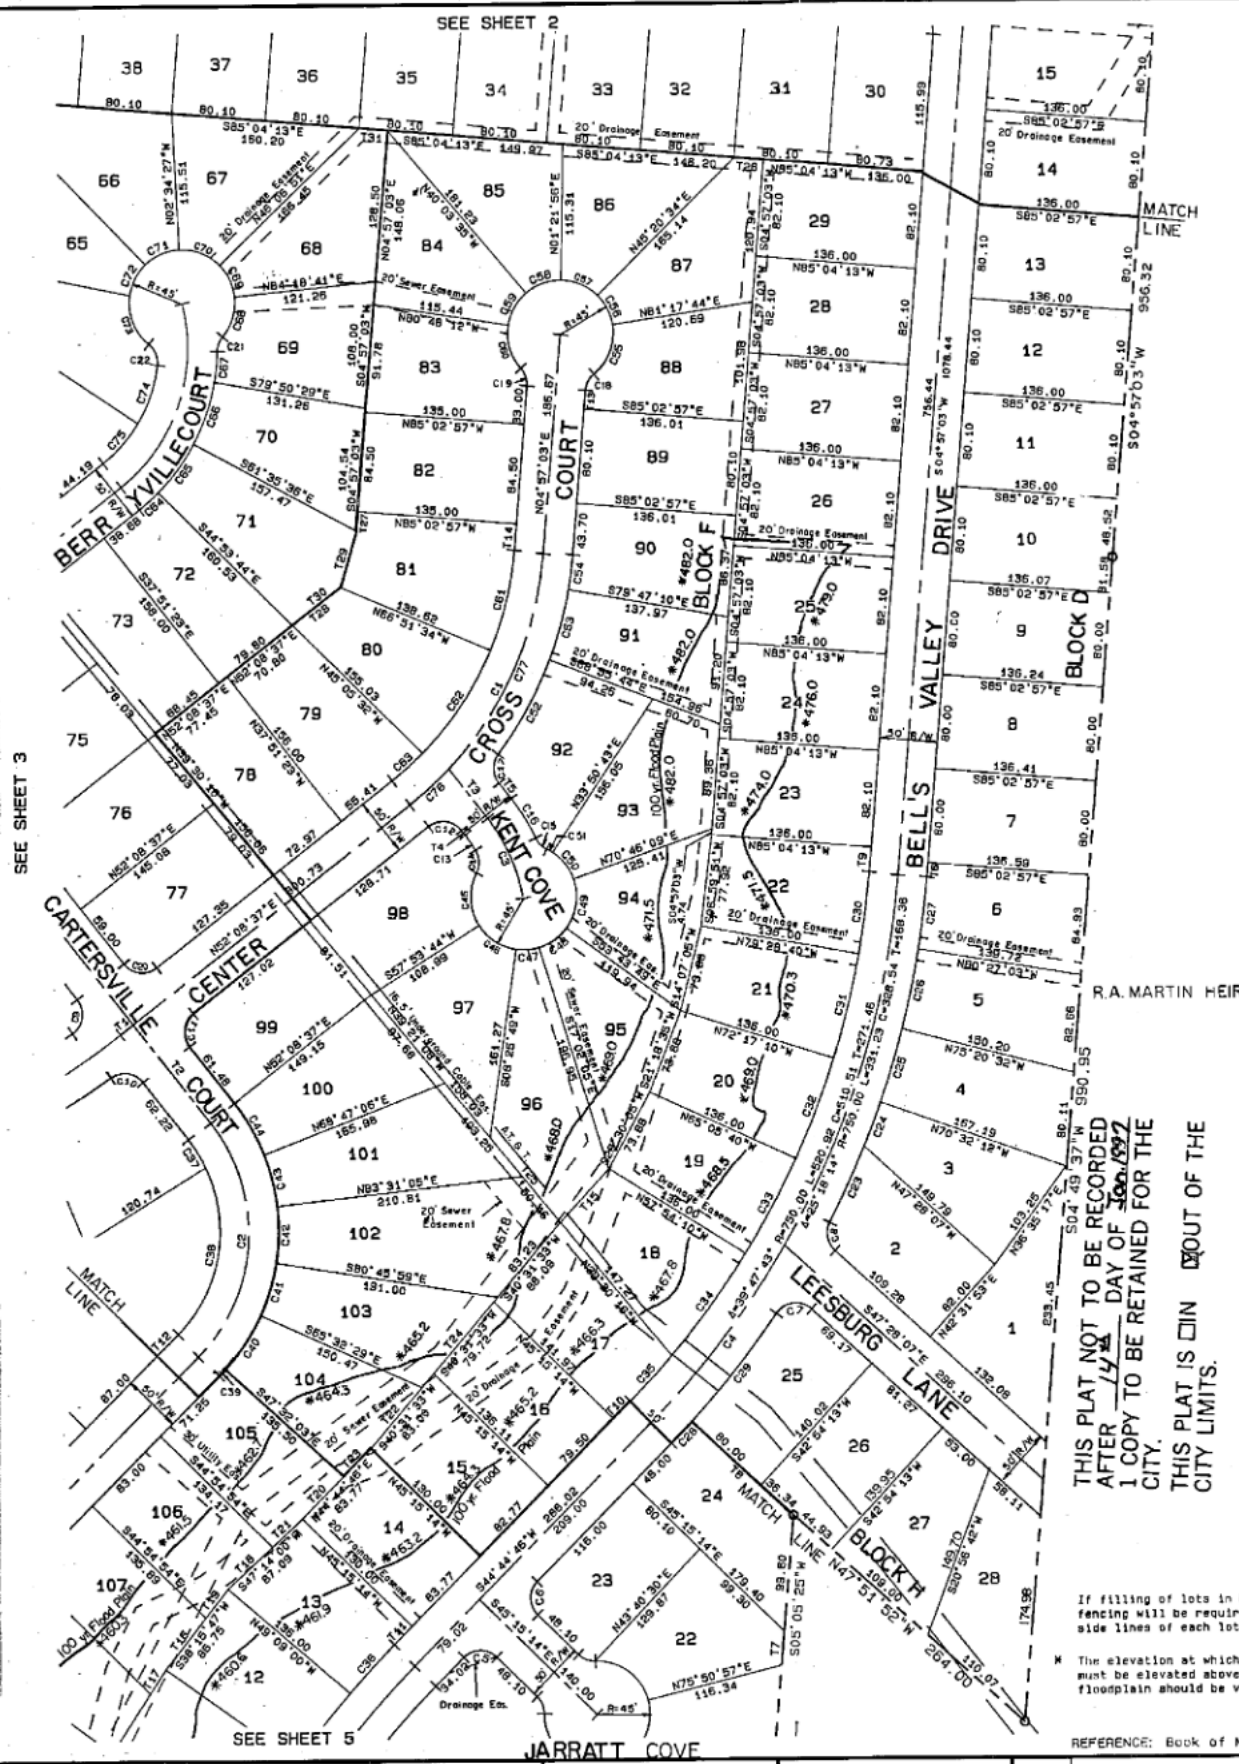

CURVE TABLE						
NO.	BEARING	CHORD	DELTA	RADIUS	LENGTH	TAN
C1	N28°32'50"E	241.93	47°11'34"	302.19	248.90	132.00
C2	S03°38'52"W	198.67	92°56'30"	150.00	217.14	132.57
C3	S23°31'57"E	74.22	28°38'52"	150.00	75.00	38.30
C4	S37°30'02"W	189.19	14°29'29"	750.00	189.69	95.35
C5	N85°04'48"E	28.38	90°00'00"	20.00	31.42	20.00
C6	N85°15'14"W	28.28	90°00'00"	20.00	31.42	20.00
C7	N83°23'35"E	30.25	98°16'36"	20.00	34.31	23.12
C8	N09°55'14"E	24.38	75°05'45"	20.00	26.21	15.37
C9	N85°43'08"W	29.05	93°00'00"	20.00	32.52	21.13
C10	N81°29'45"E	27.61	87°16'52"	20.00	30.47	19.07
C11	N07°08'37"E	26.28	90°00'00"	20.00	31.42	20.00
C12	S82°51'23"E	26.28	90°00'00"	20.00	31.42	20.00
C13	S34°18'19"E	15.30	71°27'27"	150.00	15.81	7.76
C14	S01°47'24"E	19.37	57°55'04"	20.00	20.22	11.07
C15	N44°22'58"W	13.29	38°49'21"	20.00	13.55	7.05
C16	N31°24'01"W	39.27	14°58'33"	175.00	39.35	19.76
C17	N00°22'07"W	40.00	90°00'00"	20.00	26.17	15.34
C18	N28°02'39"E	15.69	46°11'13"	20.00	16.12	8.53
C19	S18°08'33"E	15.69	46°11'13"	20.00	16.12	8.53
C20	N82°51'23"E	26.28	90°00'00"	20.00	31.42	20.00
C21	N01°11'17"E	13.29	90°00'00"	20.00	13.55	7.05
C22	S21°44'17"E	19.37	57°55'04"	20.00	20.22	11.07
C23	N25°01'26"E	70.41	5°12'25"	775.00	70.43	35.24
C24	N25°01'26"E	70.40	5°12'25"	775.00	70.43	35.24
C25	N17°58'38"E	64.98	4°48'20"	775.00	65.00	32.52
C26	N12°08'19"E	69.08	5°06'31"	775.00	69.10	34.57
C27	N07°15'00"E	62.18	4°35'34"	775.00	62.20	32.52
C28	N43°49'30"E	24.92	1°50'33"	775.00	25.02	12.56
C29	N38°34'45"E	116.88	8°38'56"	775.00	116.89	58.63
C30	S07°44'12"W	70.47	5°34'17"	725.00	70.50	35.28
C31	S14°07'05"W	90.94	7°11'30"	725.00	91.00	45.56
C32	N01°18'35"E	90.94	7°11'30"	725.00	91.00	45.56
C33	S28°30'05"W	90.94	7°11'30"	725.00	91.00	45.56
C34	S38°19'57"W	107.09	8°28'14"	725.00	107.19	53.69
C35	S42°38'25"E	52.86	4°10'42"	725.00	52.87	26.45
C36	S42°38'25"E	55.09	3°53'46"	685.00	55.10	28.45
C37	S31°26'22"E	27.84	12°50'03"	125.00	28.00	14.08
C38	S10°11'53"W	143.59	7°08'27"	125.00	143.69	72.70
C39	N43°16'32"E	8.00	2°37'09"	175.00	8.00	4.00
C40	N33°27'44"E	54.77	18°00'28"	175.00	54.80	27.33
C41	N23°07'44"E	46.37	7°14'33"	175.00	46.50	23.39
C42	N01°22'33"E	47.85	15°42'55"	175.00	48.00	24.15
C43	N13°50'54"W	44.88	14°44'00"	175.00	45.00	22.62
C44	N29°32'06"W	50.65	16°38'29"	175.00	50.80	25.53
C45	S32°27'01"E	44.88	16°16'23"	175.00	45.00	22.62
C46	S58°50'14"E	37.65	49°27'55"	45.00	38.85	20.73
C47	N85°41'52"E	19.84	25°27'53"	45.00	20.00	10.17
C48	N54°37'03"E	28.33	36°41'45"	45.00	28.82	14.92
C49	N08°31'10"E	41.91	55°30'01"	45.00	43.59	23.68
C50	N37°41'32"W	28.50	35°25'28"	45.00	29.00	15.02
C51	N58°28'28"E	6.00	7°38'22"	45.00	6.00	3.00
C52	N29°05'43"E	61.93	10°52'14"	327.19	61.94	31.09
C53	N15°38'33"E	61.93	10°52'14"	327.19	61.94	31.09
C54	N01°22'33"E	30.04	5°15'47"	327.19	30.05	15.04
C55	N55°50'51"W	44.89	50°50'32"	45.00	47.00	25.90
C56	N26°40'51"W	27.76	35°57'10"	45.00	28.24	14.17
C57	S66°47'01"E	31.93	41°25'31"	45.00	32.45	18.17
C58	S70°39'10"W	31.93	41°25'31"	45.00	32.45	17.92
C59	S29°34'08"E	31.33	40°44'37"	45.00	32.00	16.71
C60	S16°01'11"E	38.34	50°25'58"	45.00	39.61	21.19
C61	S14°01'24"E	32.42	40°12'42"	45.00	33.19	17.00
C62	S34°01'32"W	104.67	21°46'02"	277.19	105.31	53.30
C63	S48°31'28"E	34.98	7°14'09"	277.19	35.01	17.53
C64	N48°37'26"E	21.49	7°02'21"	175.00	21.50	10.76
C65	N30°48'50"E	16.87	16°18'51"	175.00	17.00	8.53
C66	N19°18'57"E	55.90	18°14'54"	175.00	55.74	28.11
C67	N05°48'04"E	26.58	8°42'54"	175.00	26.62	13.33
C68	N17°17'19"E	35.13	45°57'17"	45.00	36.08	19.08
C69	N22°44'08"E	32.40	48°11'51"	45.00	32.40	16.91
C70	N68°13'48"W	37.10	48°41'18"	45.00	38.24	20.36
C71	S68°49'34"W	31.67	45°11'57"	45.00	32.36	16.91
C72	S27°07'41"E	29.45	38°11'50"	45.00	30.00	15.55
C73	S21°26'09"E	25.92	36°46'22"	45.00	26.42	13.92
C74	S14°29'08"W	52.61	24°44'46"	125.00	53.01	26.91
C75	S41°49'48"W	44.76	20°37'35"	125.00	45.00	22.75
C76	N47°51'42"E	45.13	8°33'50"	302.19	45.17	22.93