


1961 5

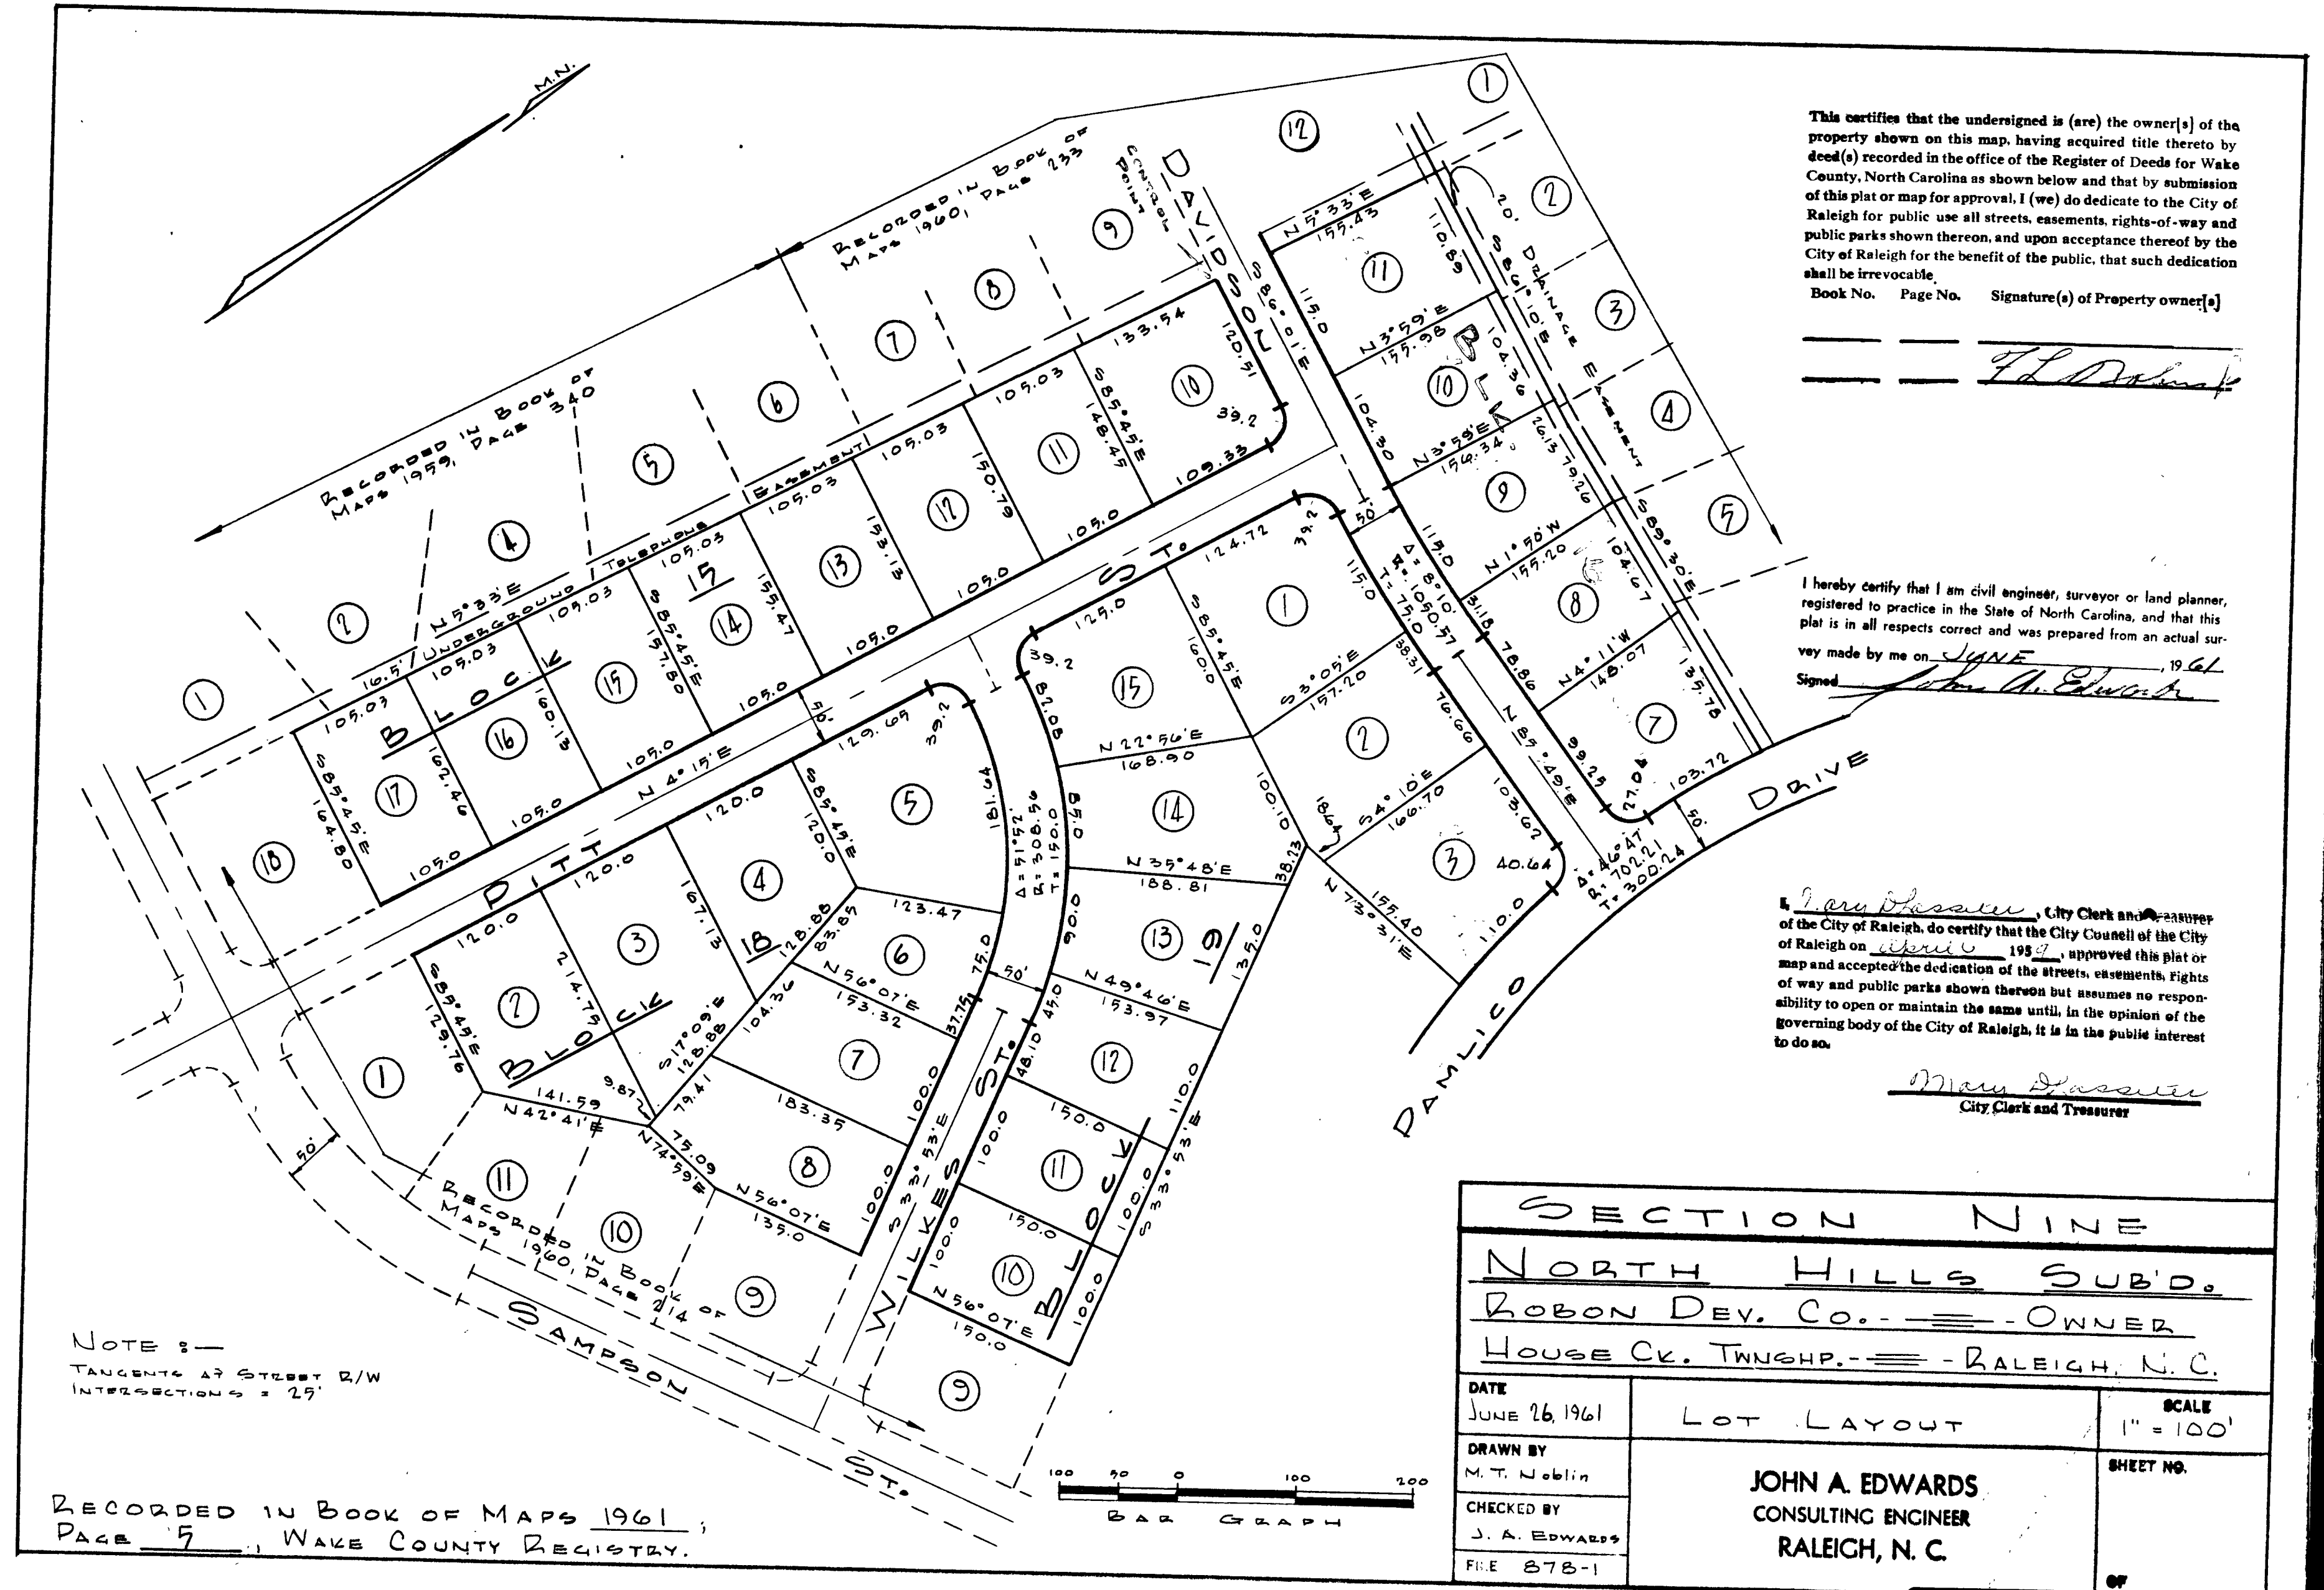

This certifies that the undersigned is (are) the owner(s) of the property shown on this map, having acquired title thereto by deed(s) recorded in the office of the Register of Deeds for Wake County, North Carolina as shown below and that by submission of this plat or map for approval, I (we) do dedicate to the City of Raleigh for public use all streets, easements, rights-of-way and public parks shown thereon, and upon acceptance thereof by the City of Raleigh for the benefit of the public, that such dedication shall be irrevocable.

Book No. _____ Page No. _____ Signature(s) of Property owner(s) _____

I hereby certify that I am civil engineer, surveyor or land planner, registered to practice in the State of North Carolina, and that this plat is in all respects correct and was prepared from an actual survey made by me on JUNE, 1961.

Signed John A. Edwards

I, Mary D. Bassett, City Clerk and Treasurer of the City of Raleigh, do certify that the City Council of the City of Raleigh on June 19, 1961, approved this plat or map and accepted the dedication of the streets, easements, rights of way and public parks shown thereon but assumes no responsibility to open or maintain the same until, in the opinion of the governing body of the City of Raleigh, it is in the public interest to do so.

Mary D. Bassett
City Clerk and Treasurer