


PRELIMINARY PLOT PLAN FOR
MAESTRO HOMES
LOT 2, PAGELAND SUBDIVISION
9001 PAGELAND COURT
REF: B.M. 2000, PG. 1136
NEW LIGHT TOWNSHIP
WAKE COUNTY, NORTH CAROLINA
OCTOBER 2, 2003
ZONED R-40W




SCALE 1"=60'

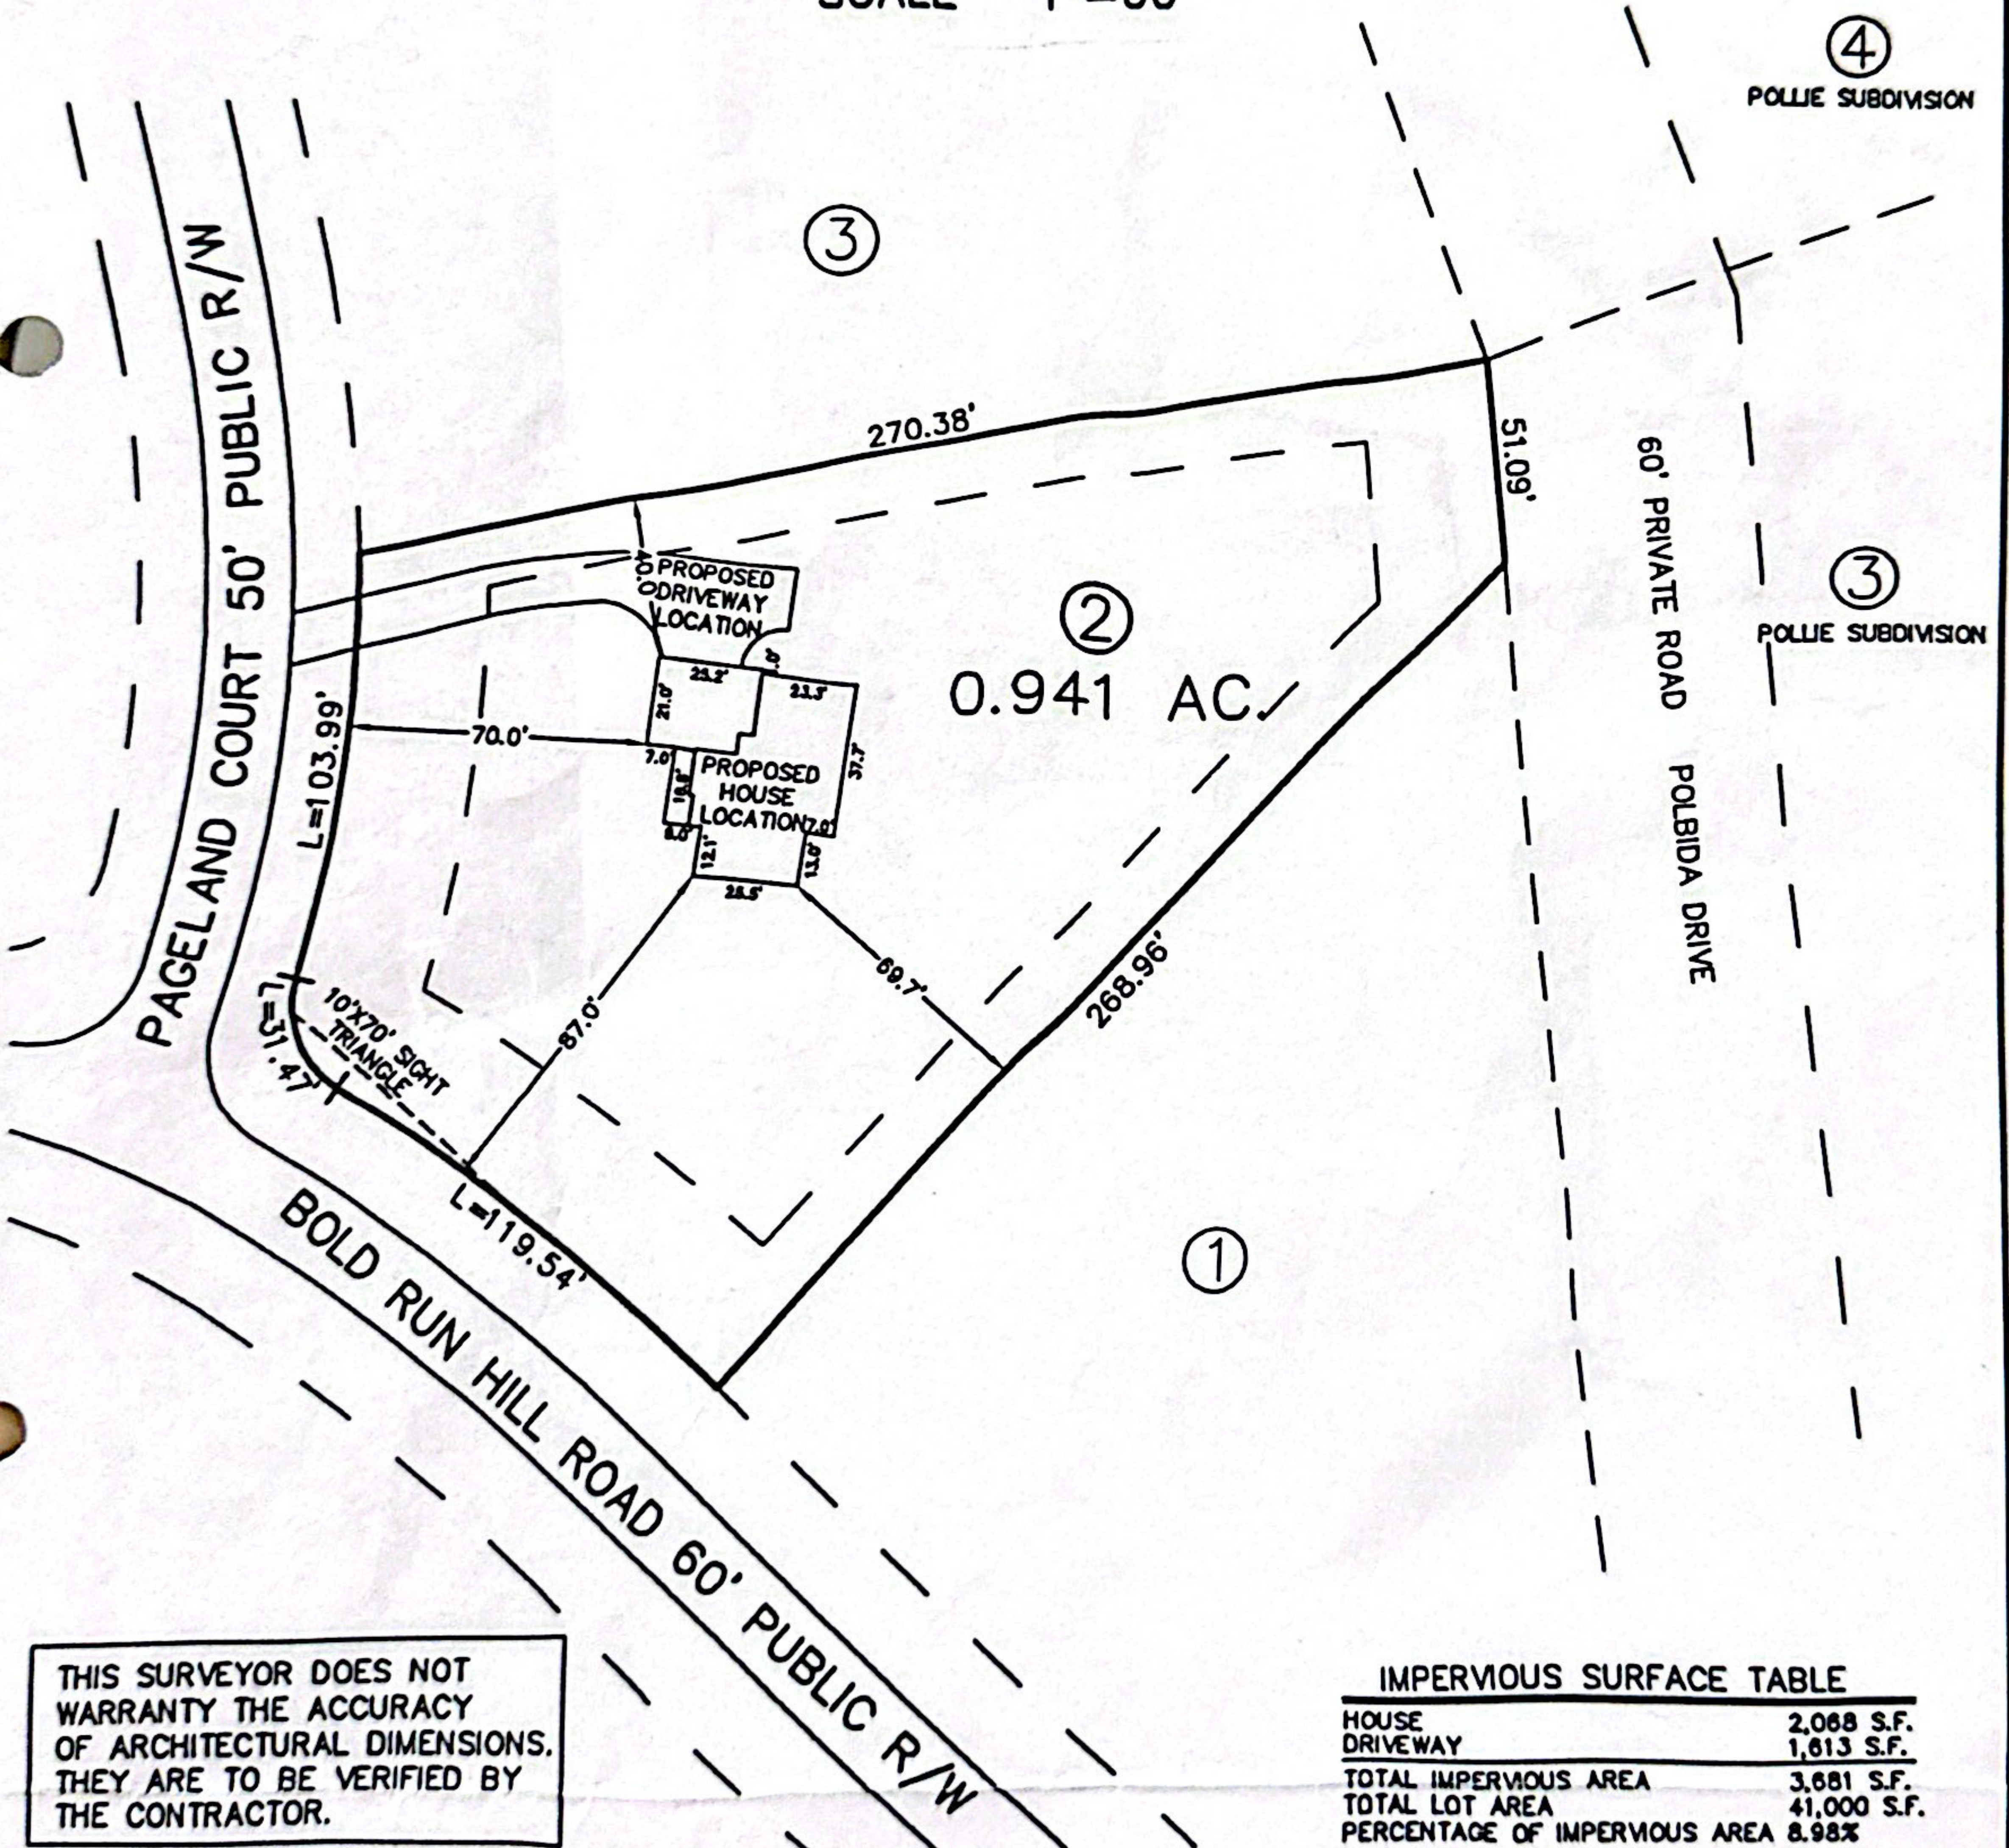

THIS SURVEYOR DOES NOT
WARRANTY THE ACCURACY
OF ARCHITECTURAL DIMENSIONS.
THEY ARE TO BE VERIFIED BY
THE CONTRACTOR.

IMPERVIOUS SURFACE TABLE

HOUSE	2,068 S.F.
DRIVEWAY	1,613 S.F.
TOTAL IMPERVIOUS AREA	3,681 S.F.
TOTAL LOT AREA	41,000 S.F.
PERCENTAGE OF IMPERVIOUS AREA	8.98%

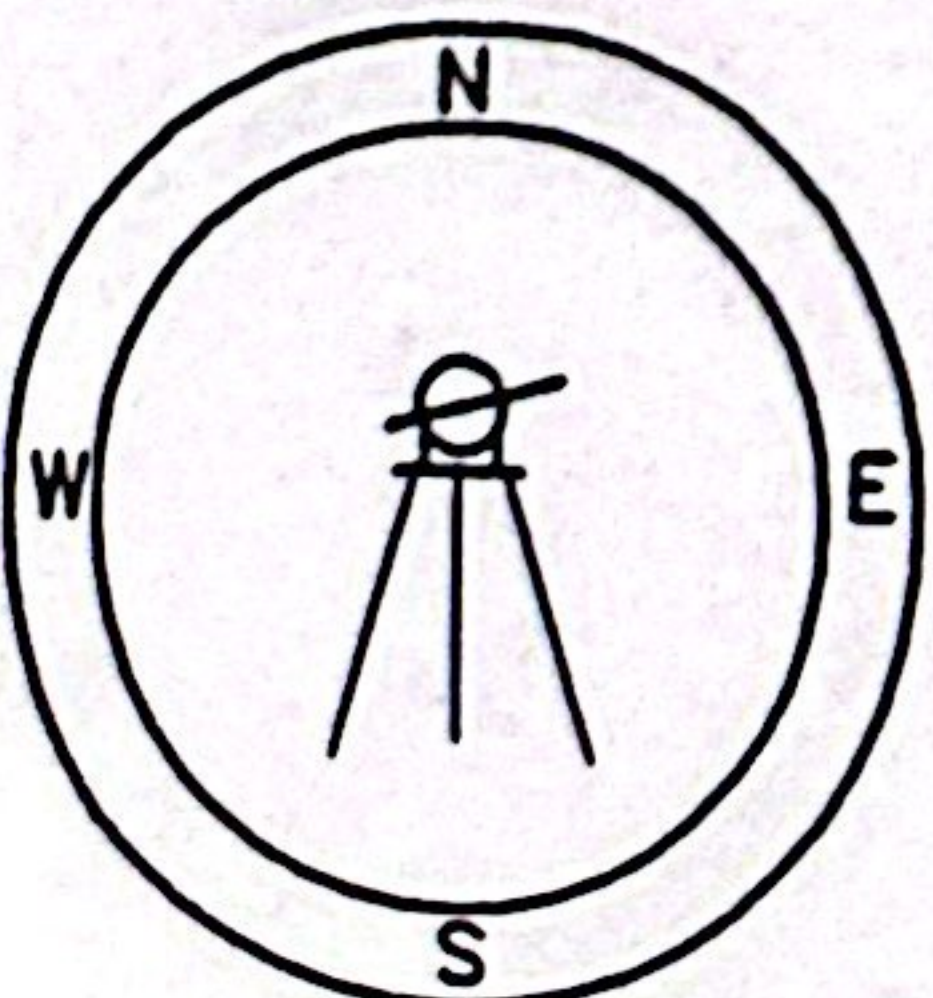

**CAWTHORNE, MOSS
& PANCIERA, P.C.**

Professional Land Surveyors

239 E. Owen Ave.
Post Office Box 1253
Wake Forest, N.C. 27588
(919)556-3148

NOTES:

-THIS PLAN DOES NOT REFLECT AN
ACTUAL SURVEY. IT IS A PRELIMINARY
PLAN AND SHOULD BE USED FOR ITS
INTENDED PURPOSE ONLY.
-NOT FOR RECORDATION, CONVEYANCES,
OR SALES.