

Tract No. 1
"Clyde Barrington Division"
Book of Maps 1974, Vol II, Page 240

VICINITY MAP

LEGEND

- Lines Surveyed
- Lines Not Surveyed
- EIP --- Existing Iron Pipe
- ECM --- Existing Concrete Monument
- NIP --- New Iron Pipe
- P.K. --- P. K. Nail
- DMD --- Double Meridian Distance
- R/W --- Right of Way
- DB --- Dead Book
- CM --- Concrete Monument
- ELS --- Existing Lightwood Stake

NORTH CAROLINA
WAKE COUNTY
LINWOOD E. BYRD
I, LINWOOD E. BYRD, certify that this map was drawn under my supervision from an actual survey made under my supervision, deed and description recorded in Book 2426, Page 82, that the ratio of precision as calculated by latitude and departures is 1:10,000, that the boundaries not surveyed are shown as broken lines plotted from information found in books referenced, that this map was prepared in accordance with G.S. 47-30 as amended, Witness my hand and seal this 16th day of October, 1980.
Linwood E. Byrd Land Surveyor
Registration No. 4-1354

SURVEYOR
SEAL

NORTH CAROLINA
JOHNSON COUNTY
KAY B. HATCH
I, KAY B. HATCH, a Notary Public for said county and state do hereby certify that LINWOOD E. BYRD personally appeared before me this day and Witness my hand and official seal this 16th day of October, 1980.
Kay B. Hatch
Notary Public
My commission expires JANUARY 30, 1984


NOTARY
SEAL
1-31-79 TO 1-30-84

NORTH CAROLINA
WAKE COUNTY
The foregoing certificate of *Kay B. Hatch* Notary Public, is certified to be correct. This instrument was presented for registration and recorded in Plat Book 1980, Page 897, this October 20, 1980, at 2:20 P.M.

R. B. MCKENZIE, JR.
Register of Deeds
Mary S. Leeper
Deputy

WAKE COUNTY CERTIFICATION
I hereby certify that this record plat has been found to comply with the Subdivision Ordinance of Wake County, North Carolina, and that this plat has been approved for recording in the office of the Register of Deeds of Wake County.

Date _____ Director _____
Recorded in Book of Maps 1980 Vol. _____ Pg. 897

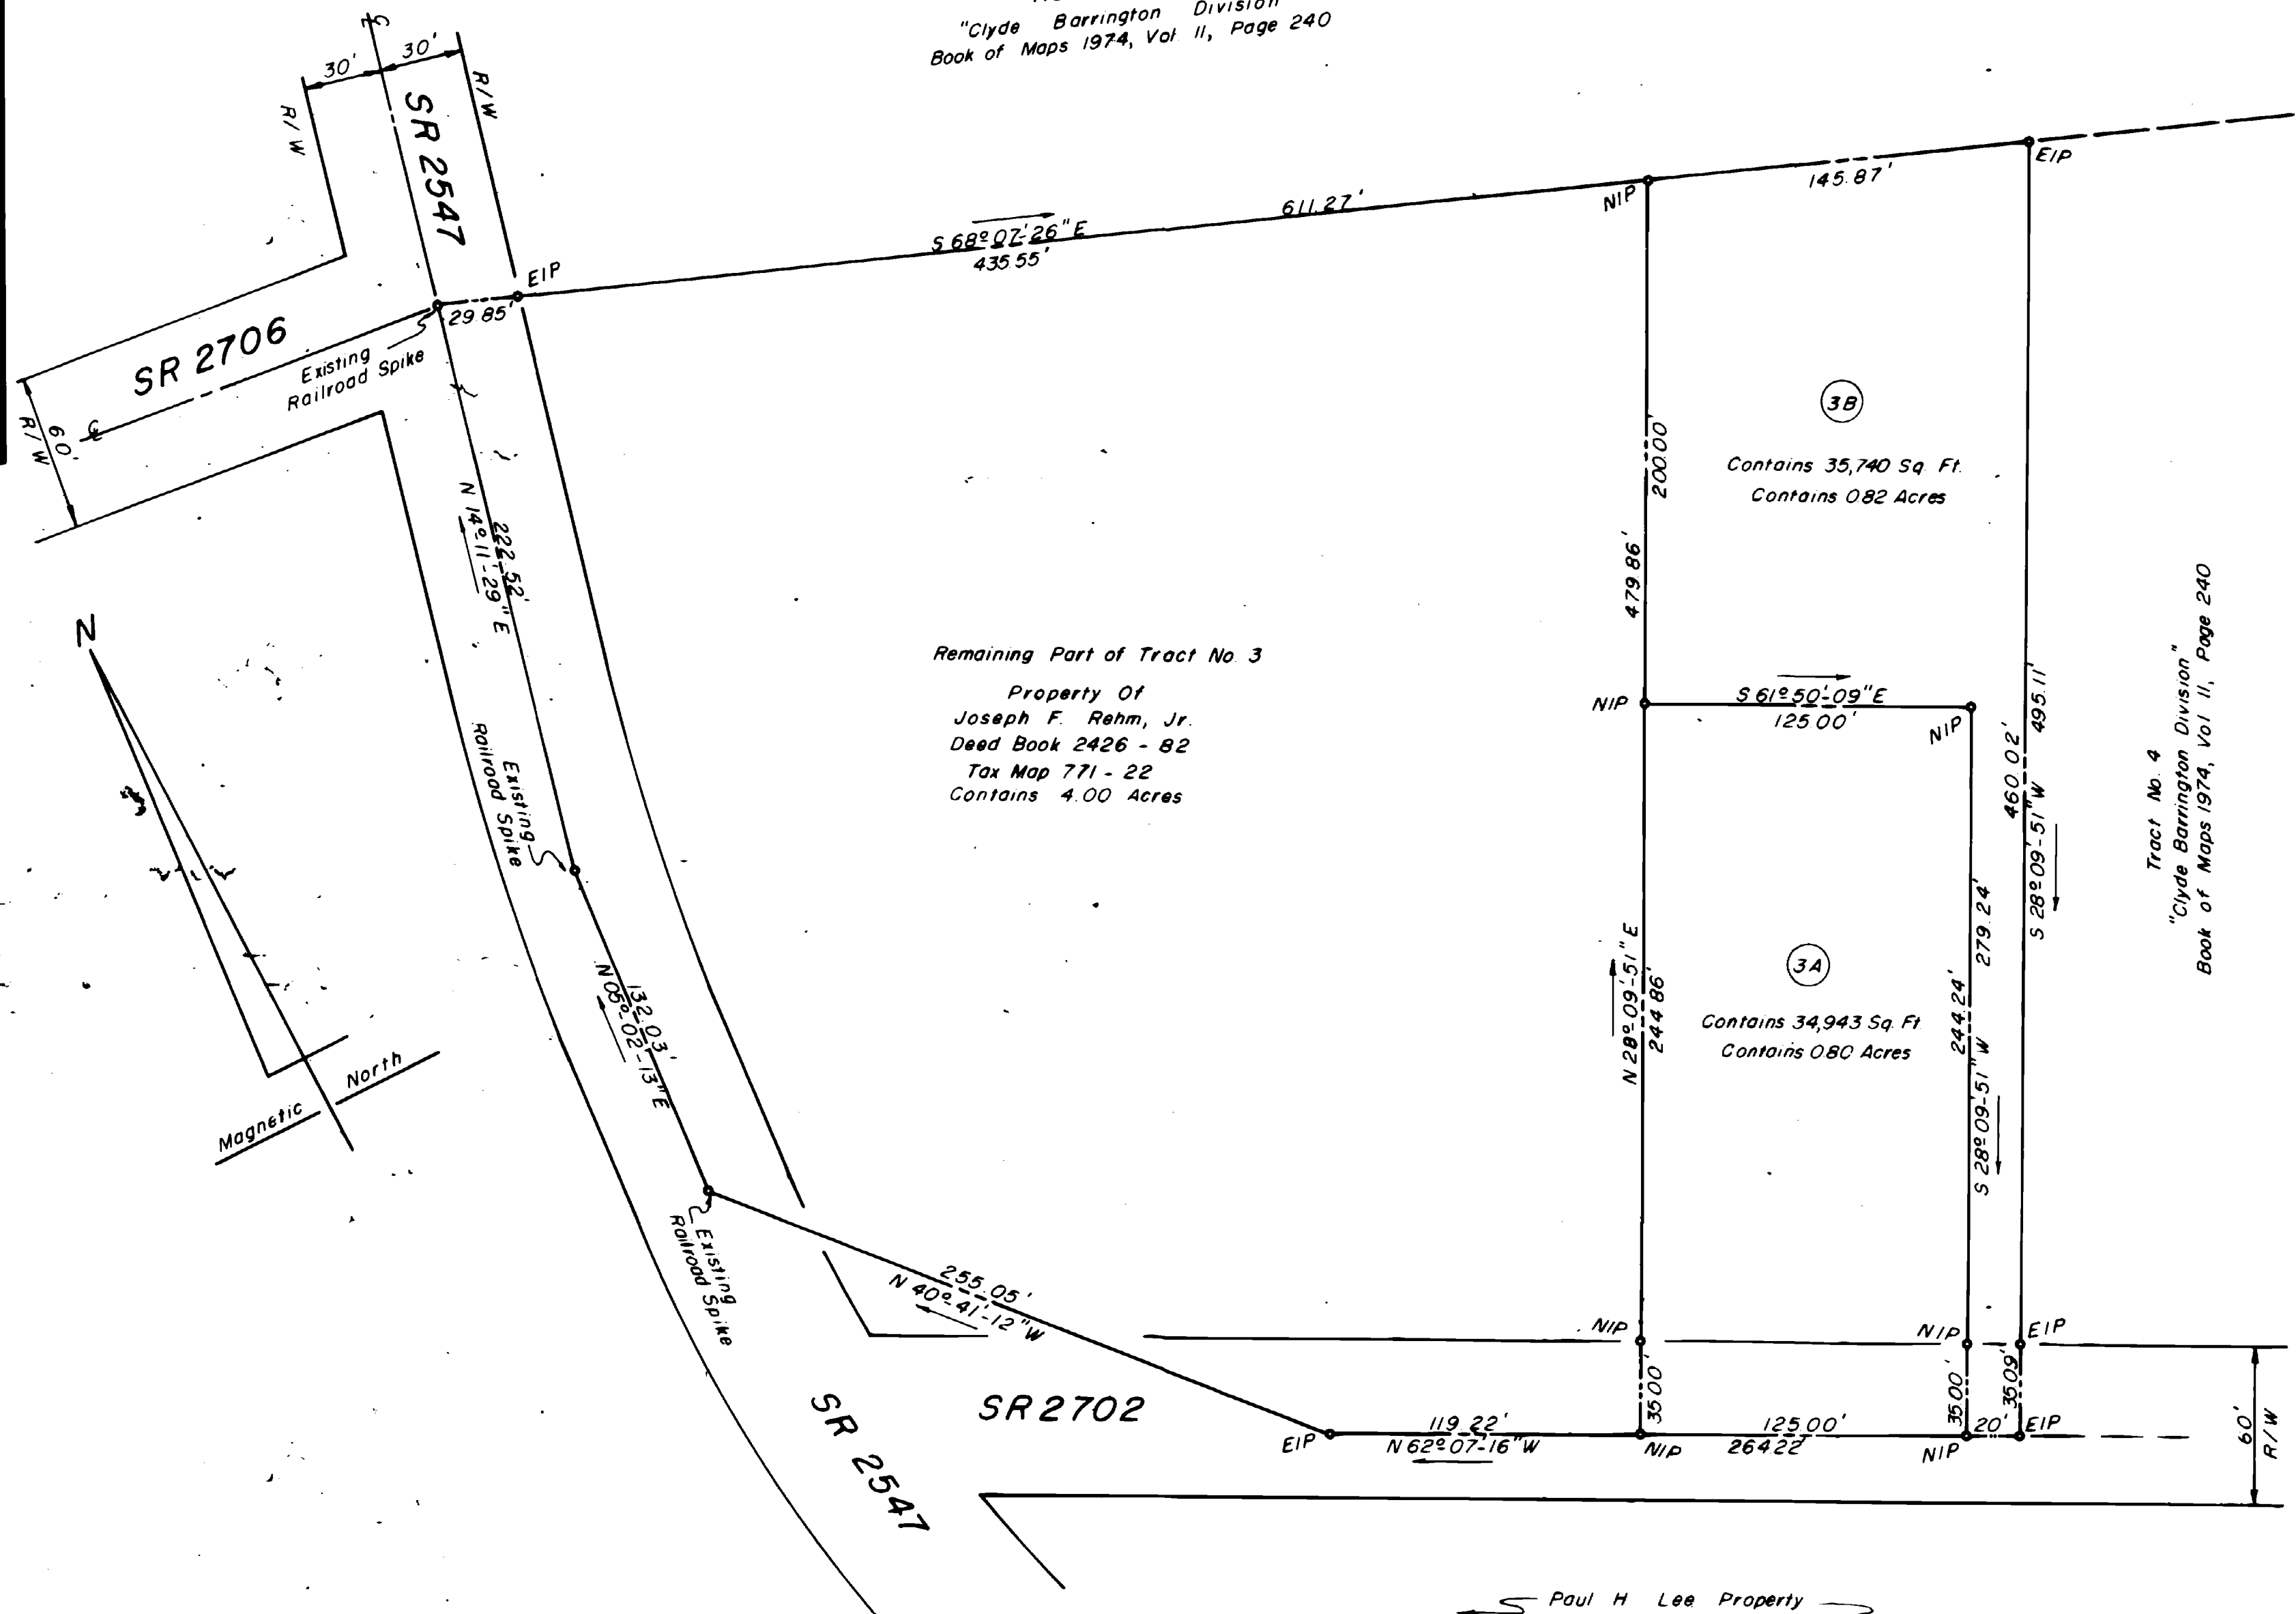

REVISIONS		PROPERTY OF		LINWOOD E. BYRD, INC.	
		JOSEPH F. REHM, JR.		REGISTERED SURVEYORS	
		TOWNSHIP: St Marys	COUNTY: Wake	P.O. BOX 875 FOUR OAKS, N.C.	P.O. BOX 282 GARNER, N.C.
		CITY OR TOWN:	STATE: NORTH CAROLINA	DATE: 10-16-80	SURVEYED BY: DJC
		ZONE: R-30	TAX MAP: 771	SCALE: 1" = 50'	DRAWN BY: LEB, KBH
		PARCEL: 22	CHECKED & CLOSURE BY: LEB	FIELD BOOK L-55-67	
				DRAWING NO. 80-207	