
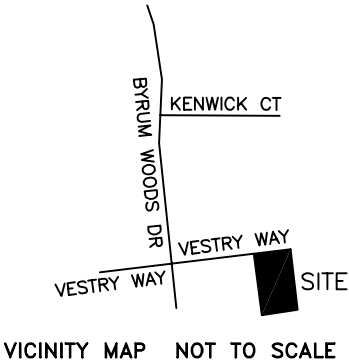



● IPF=Iron Pipe Found ○ IPS=Iron Pipe Set
■ ECM=Existing Concrete Monument PP=Power Pole
▲ PK=PK Nail ● CP=Calculated Point LP=Light Pole

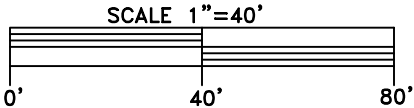

I certify that this map was drawn under my supervision from an actual survey made under my supervision (deed description recorded in Book 4535, page 890 or other reference source _____); that the boundaries not surveyed are indicated as drawn from information in Book MAP 1985, page 1011 or other reference source _____; that this map meets the requirements of The Standards of Practice for Land Surveying in North Carolina (21 NCAC 56.1600). This 30 day of MAY, 2025.

SEAL
Johnathan L. Thomason, PLS, L-5615
LAND SURVEYOR
JONATHAN L. THOMASON

JEFFREY M HERMAN
DB 17410 PG 2672

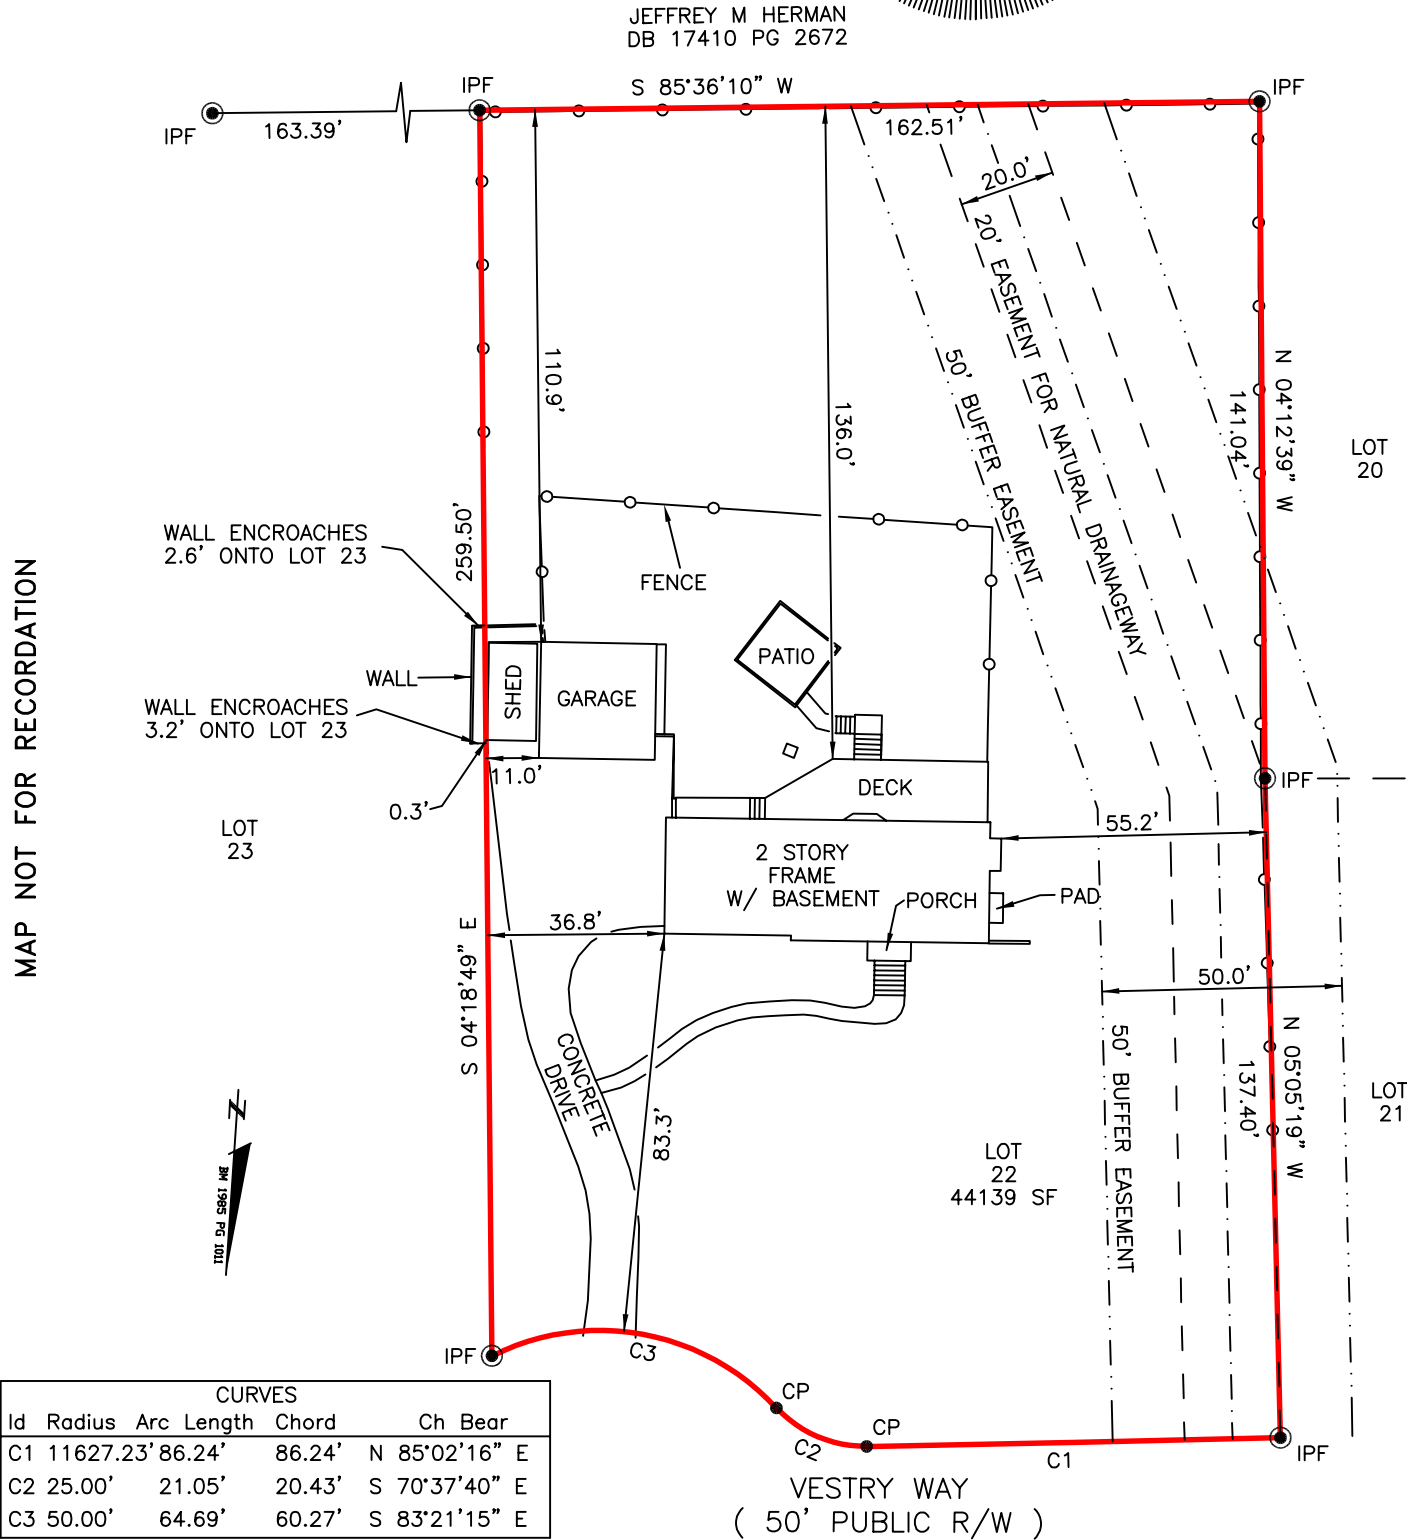

CURVES					
Id	Radius	Arc Length	Chord	Ch	Bear
C1	11627.23'	86.24'	86.24'	N 85°02'16"	E
C2	25.00'	21.05'	20.43'	S 70°37'40"	E
C3	50.00'	64.69'	60.27'	S 83°21'15"	E