


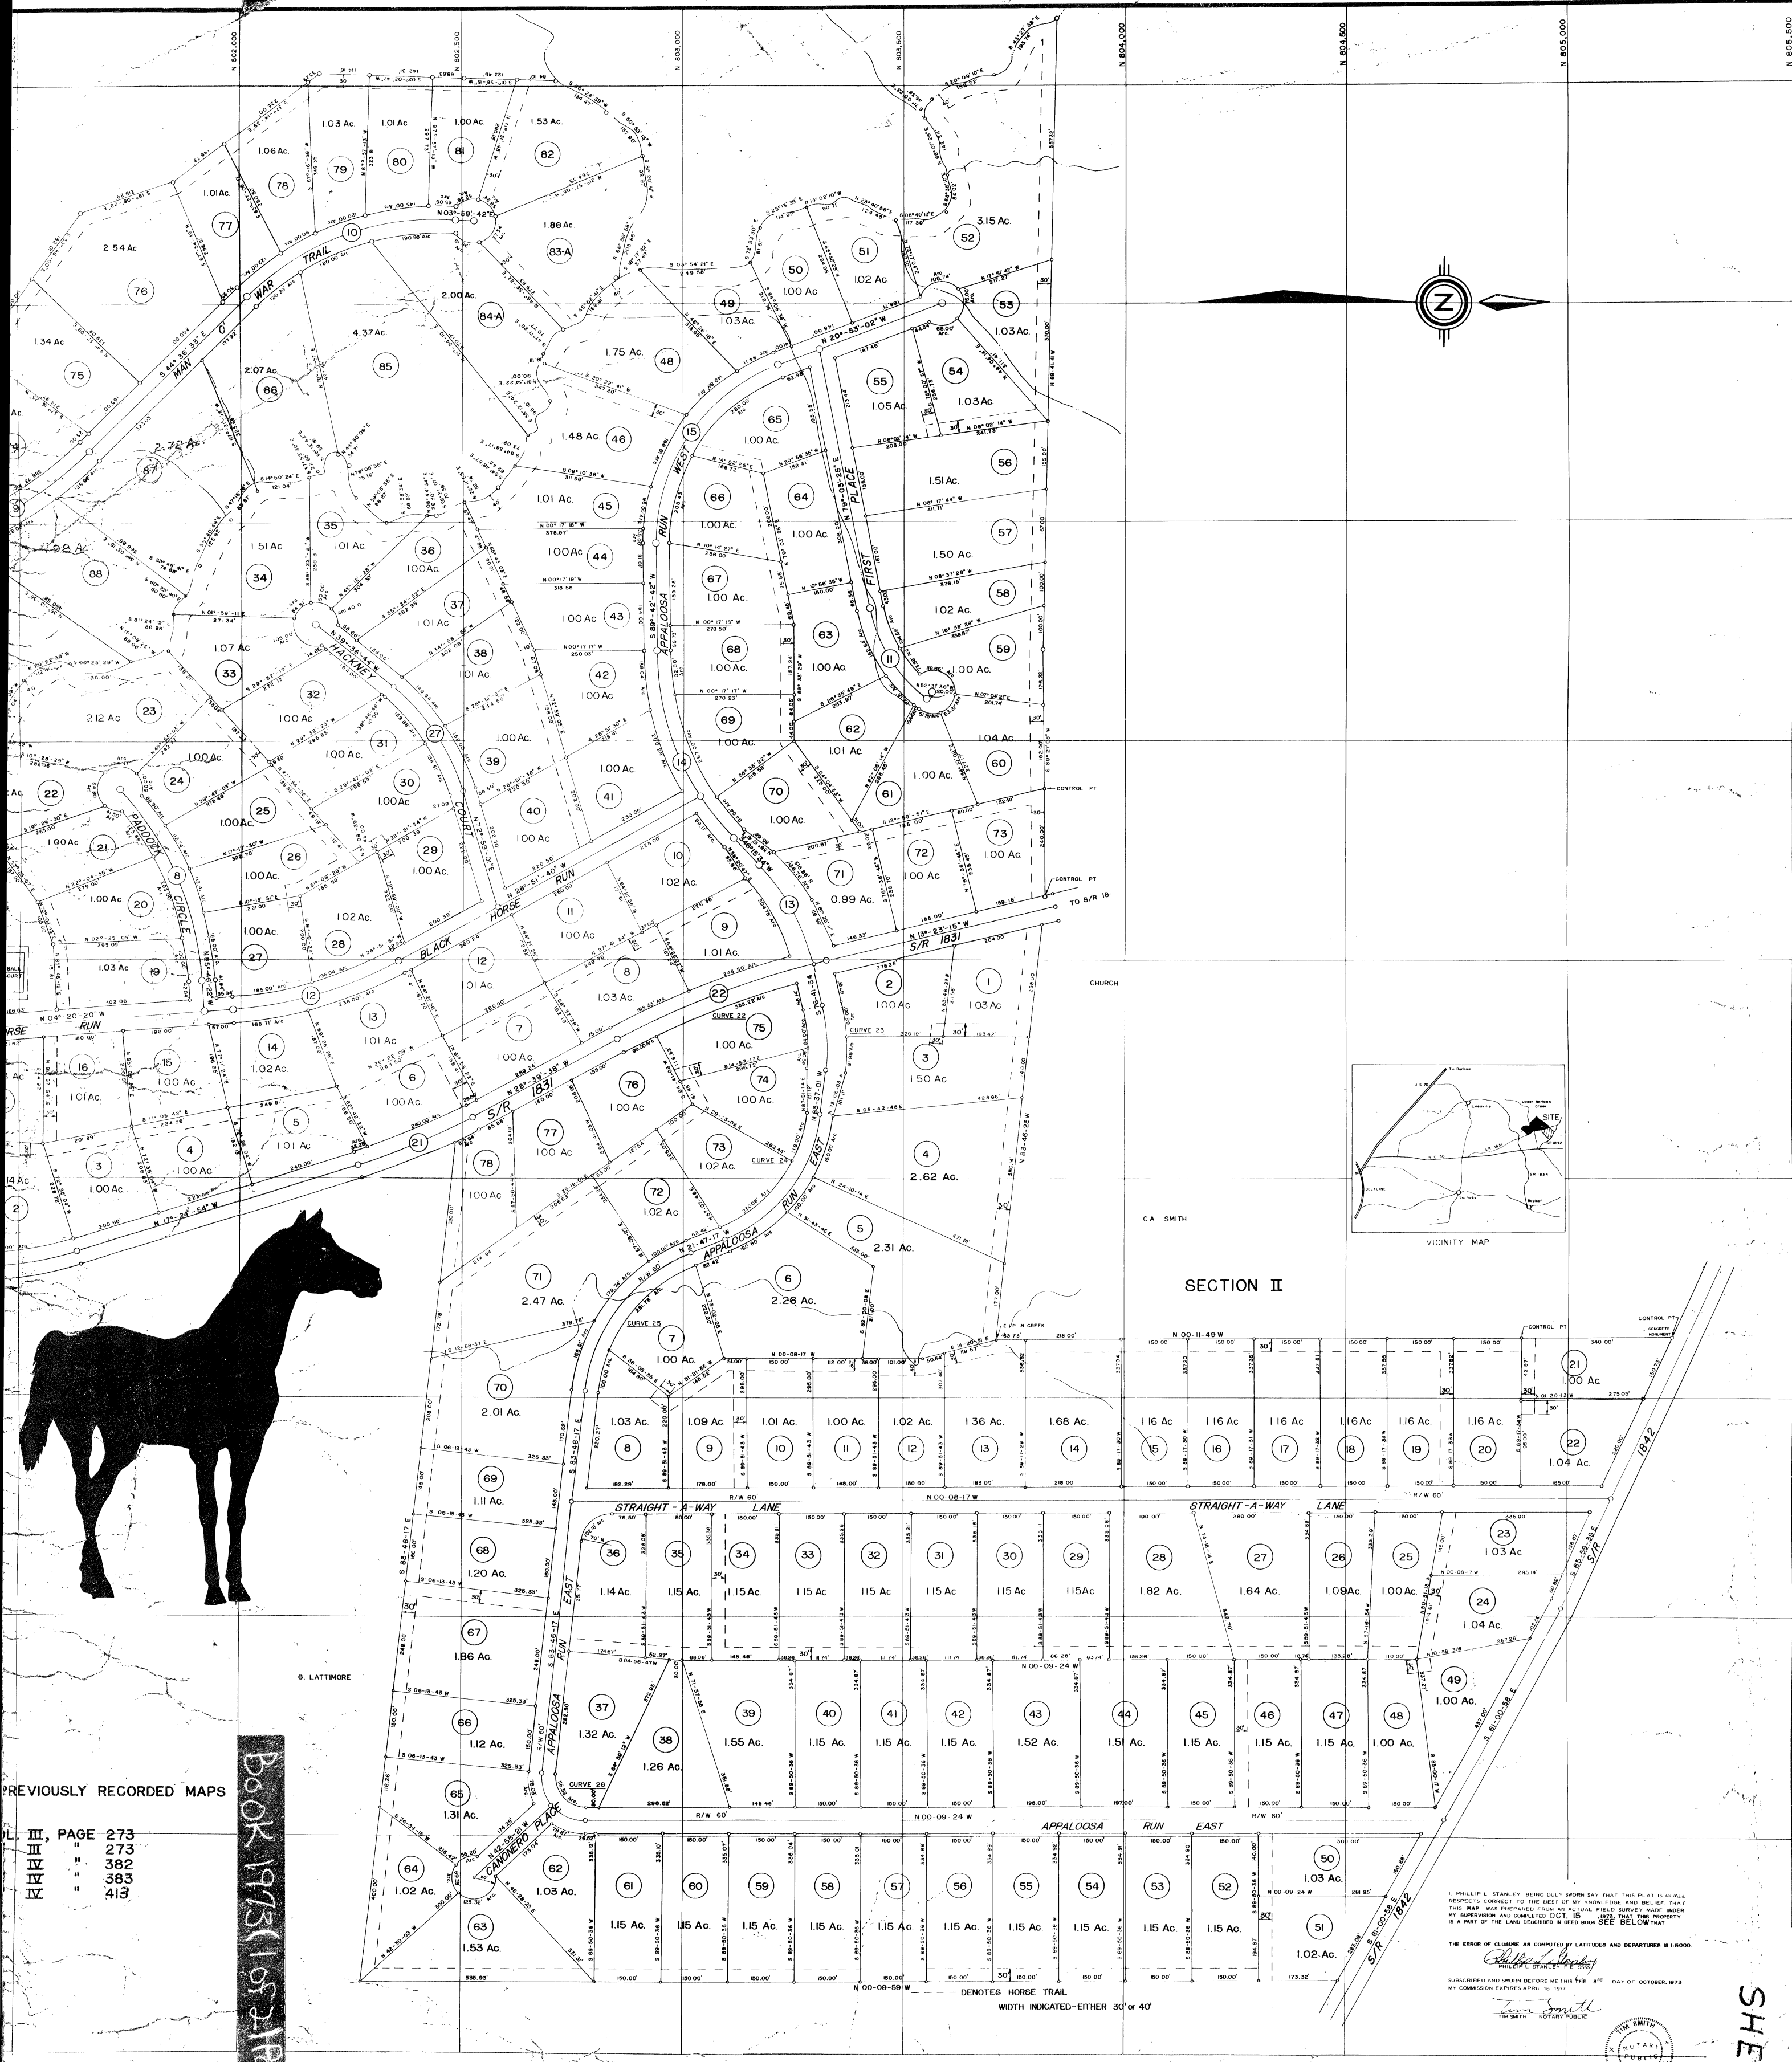

PREVIOUSLY RECORDED MAPS

III, PAGE 273
III, " 275
IV, " 382
IV, " 383
IV, " 418

Book 1973 (1052) Page 415

RUN
NTY, N C
ISES
INC.


REVISIONS	
1	10/1/73
2	10/1/73
LANDMARK ENGINEERING
CO., INC.
CONSULTING & PHOTOGRAMMETRIC ENGINEERING
P.O. BOX 668
CARY, N. C.
DATE JULY 2, 1973
DRAWN BY 73-6f

DEED BOOK 2160, PAGE 699
2164 15
2164 43
2160 655

1973 Vol. IV P. 415
SHEET 1 of 2

Book 1973 (1 of 2) Page 413

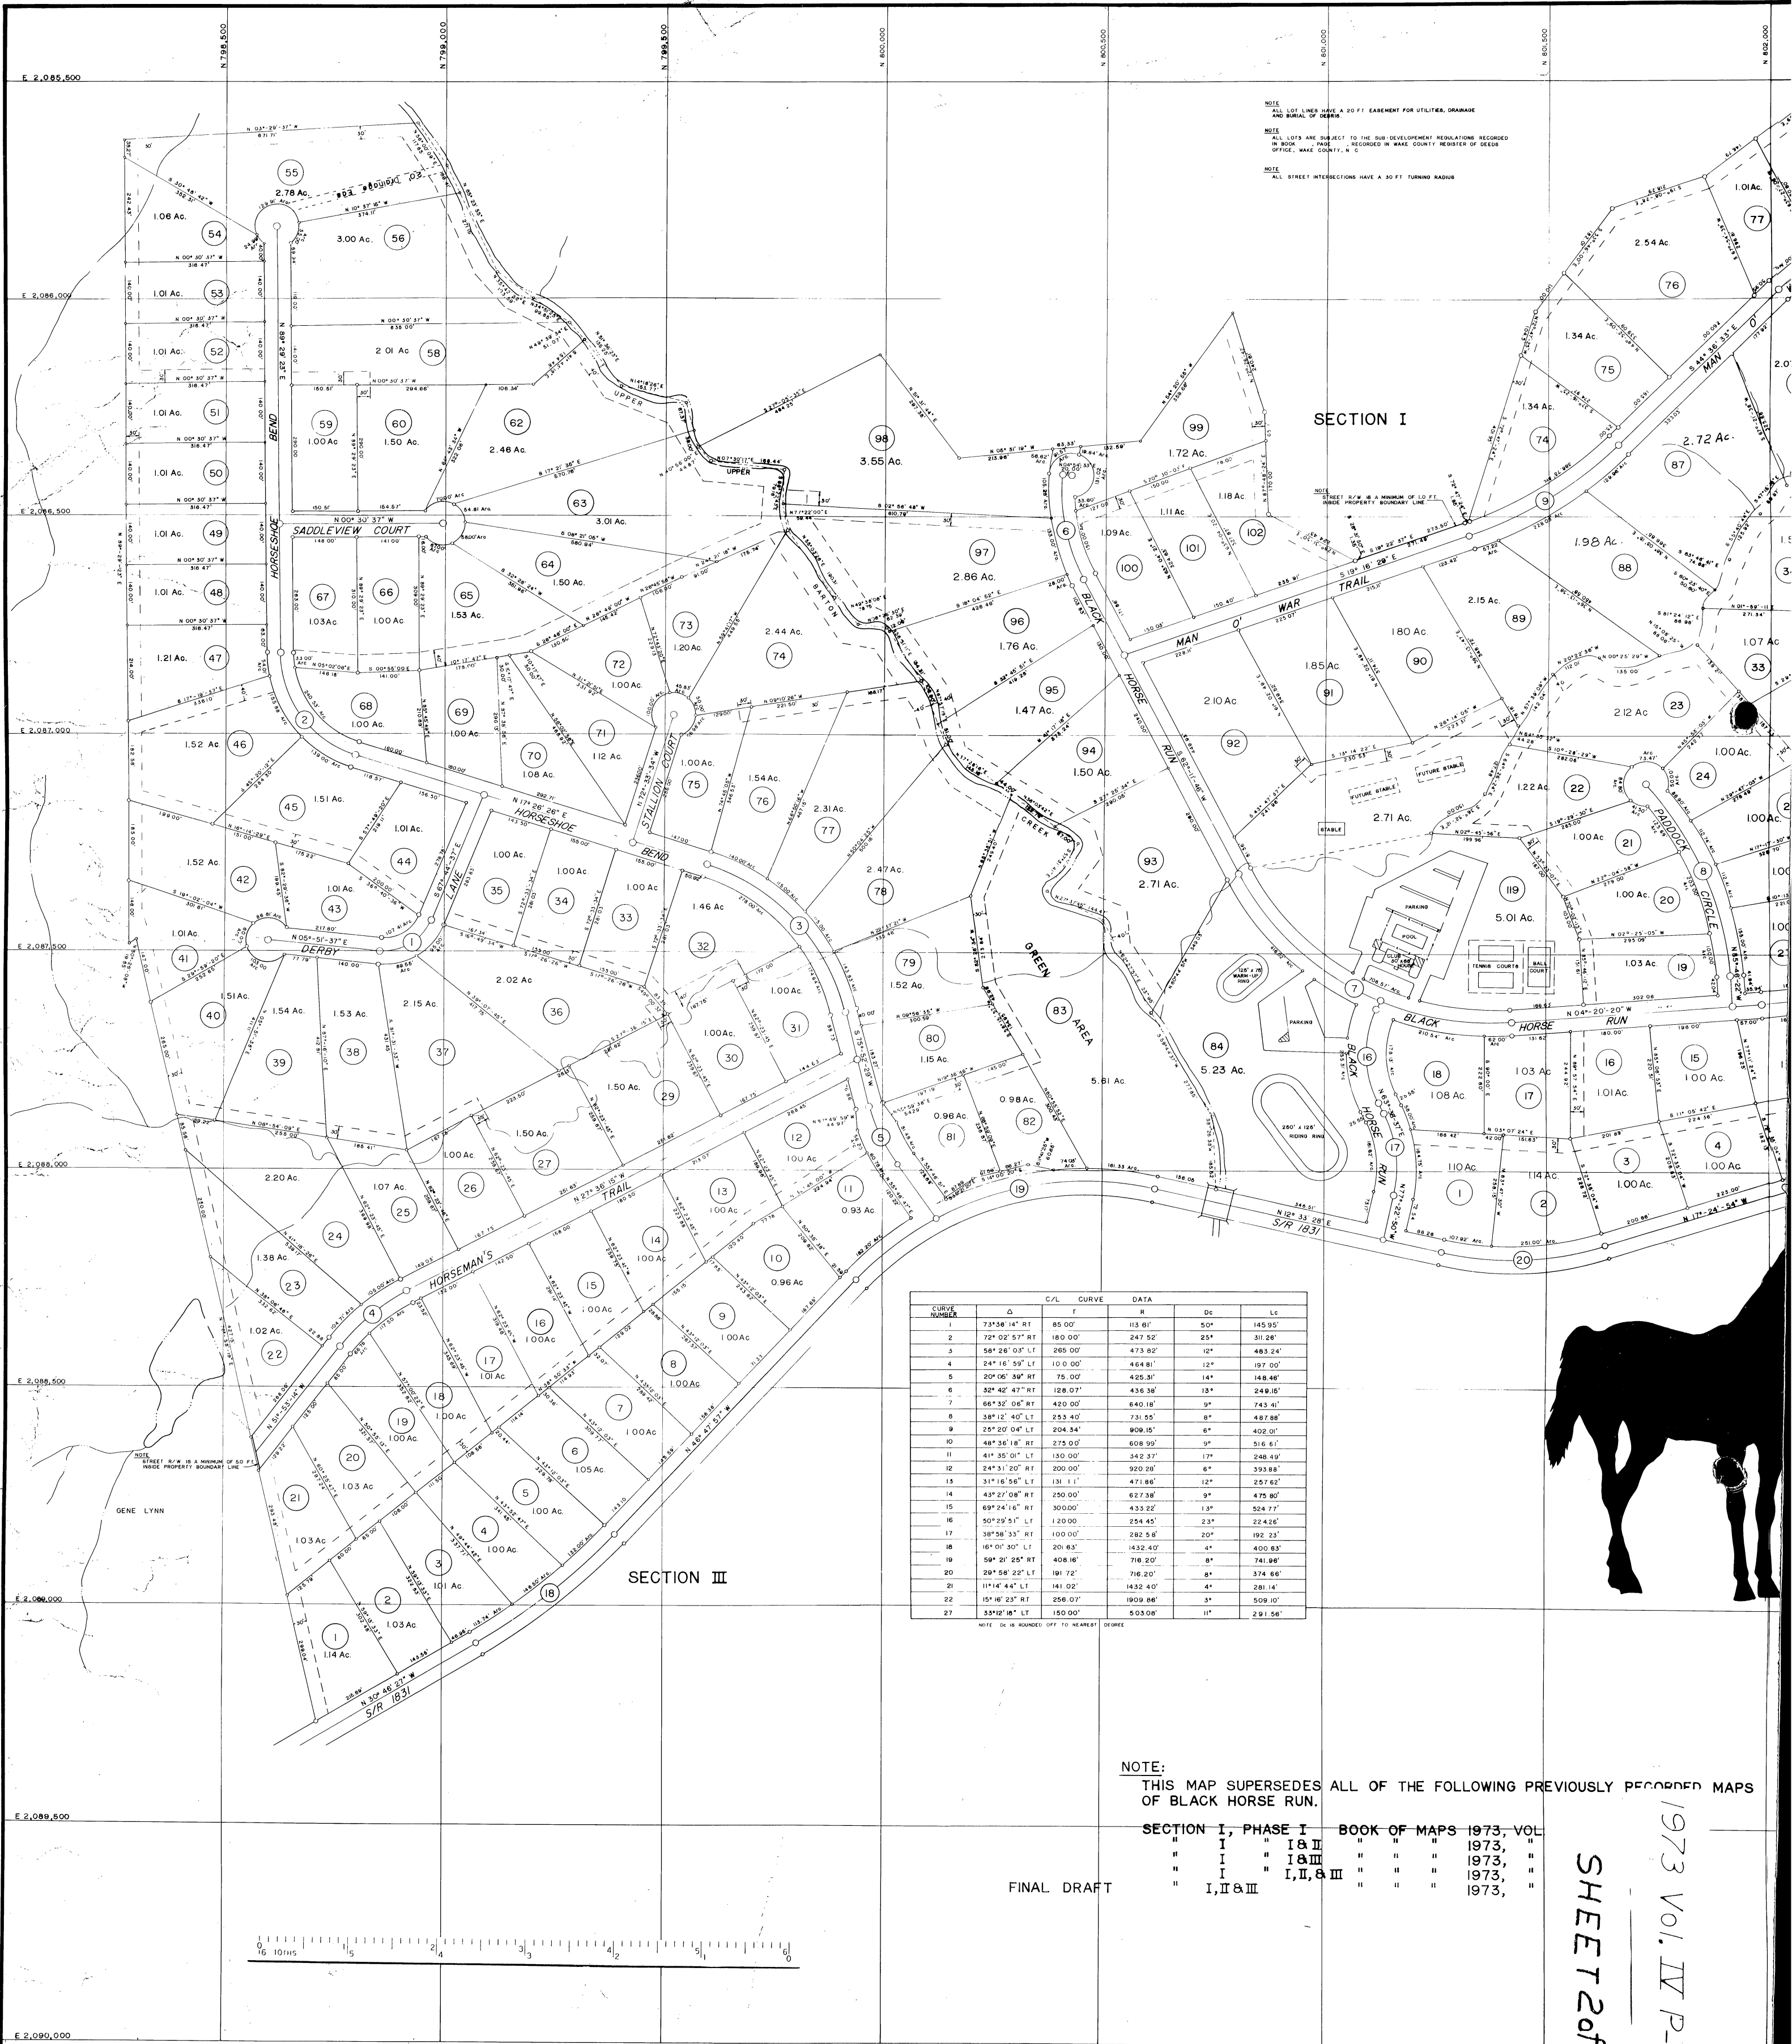


NOTE:
THIS MAP SUPERSEDES ALL OF THE FOLLOWING PREVIOUSLY RECORDED MAPS
OF BLACK HORSE RUN.

SECTION I, PHASE I	BOOK OF MAPS 1973, VOL

FINAL DRAFT

BLACK HORSE RUN
LEESVILLE & BARTON'S TOWNSHIP
WAKE COUNTY, N.C.
BILL ALLEN ENTERPRISES

1973 Vol. IV P-413
SHEET 2 of 2