

NORTH CAROLINA - WAKE COUNTY

The foregoing certificate of Linda Commander
Notary (y) (ies) (are) certified to be correct. This instrument was
presented for registration and recorded in this office.

This 17 day of Oct 1978 at 1:05 clock P.M.

R. B. McKenzie, Jr., Register of Deeds

By Glenn Barwick

Deputy Register of Deeds

I hereby certify that this record plat has been found to comply with the Subdivision Ordinance of Wake County, North Carolina, and that this plat has been approved for recording in the office of the Register of Deeds of Wake County. I also certify that copies of all necessary approvals from the Wake County Departments of Health and Natural Resources, the North Carolina Department of Transportation, Division of Highways, and all other local and state agencies having jurisdiction over the streets, utilities and other improvements have been submitted to me and are on file in the Planning Department.

17 Oct 78 John H. Smith by TST
Date Director of Planning

1. DEVELOPMENT ASSOC., LLC.

Developer/Owner of:

STONEHENGE

certify the following improvements will be made on ALL roads to N.C. Department of Transportation standards on or before dates shown.

✓ grading, drainage, & coarse aggregate base JAN. 1979
✓ paving JAN. 1979

I also certify that ALL roads will be maintained by myself until they are accepted and added onto the secondary roads system of the State of North Carolina

By: H. G. Sandline, Pres.
Owner/Developer

8.22.78


Date

1. A. GLENN BARWICK Certify that under my direction and supervision this map was drawn from an actual field survey; that the error of closure as calculated by latitudes and departures is 1/10,000; that the boundaries not surveyed are shown as broken lines plotted from references shown on this map; that this map was prepared in accordance with GS 47-30 as amended.

WITNESS my hand and seal this 22 day of AUGUST AD. 19 78

A. Glenn Barwick
Engineer - Land Surveyor

Registration Number L-1312

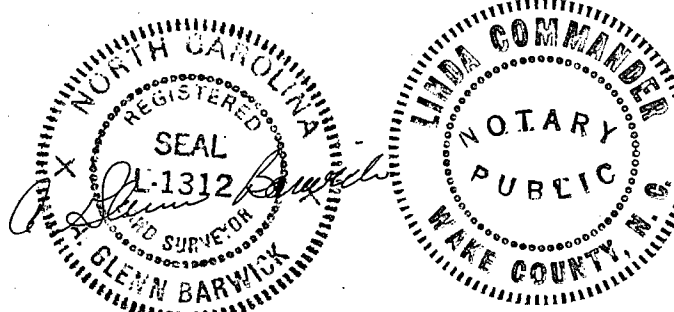

North Carolina
I, LINDA COMMANDER, Notary Public of Wake County, do hereby certify that A. GLENN BARWICK personally appeared before me this day and acknowledged the due execution of the foregoing map.
Witness my hand and official seal this the 22 day of AUGUST 19 78.

Linda Commander
Notary Public

My Commission Expires: APRIL 21, 1979



NOTES

1. ALL TURNOUTS HAVE A 25.00' RADIUS.
2. EACH LOT HAS AN AREA OF 21,000+ SQ. FT. OR MORE EXCEPT WELL LOTS.
3. E.I.P. DENOTES EXISTING IRON PIPE.
4. ALL CORNERS ARE MARKED WITH 3/4" Ø IRON PIPE UNLESS OTHERWISE NOTED.

REFERENCES

1. MAP BY THIS OFFICE DATED 4-1-74 AND ENTITLED "PROPERTY OF H. ARTHUR SANDMAN ET AL."
2. MAP BY THIS OFFICE DATED 12-10-74 AND ENTITLED "PROPERTY OF H. ARTHUR SANDMAN ET AL."

VICINITY MAP (N.T.S.)

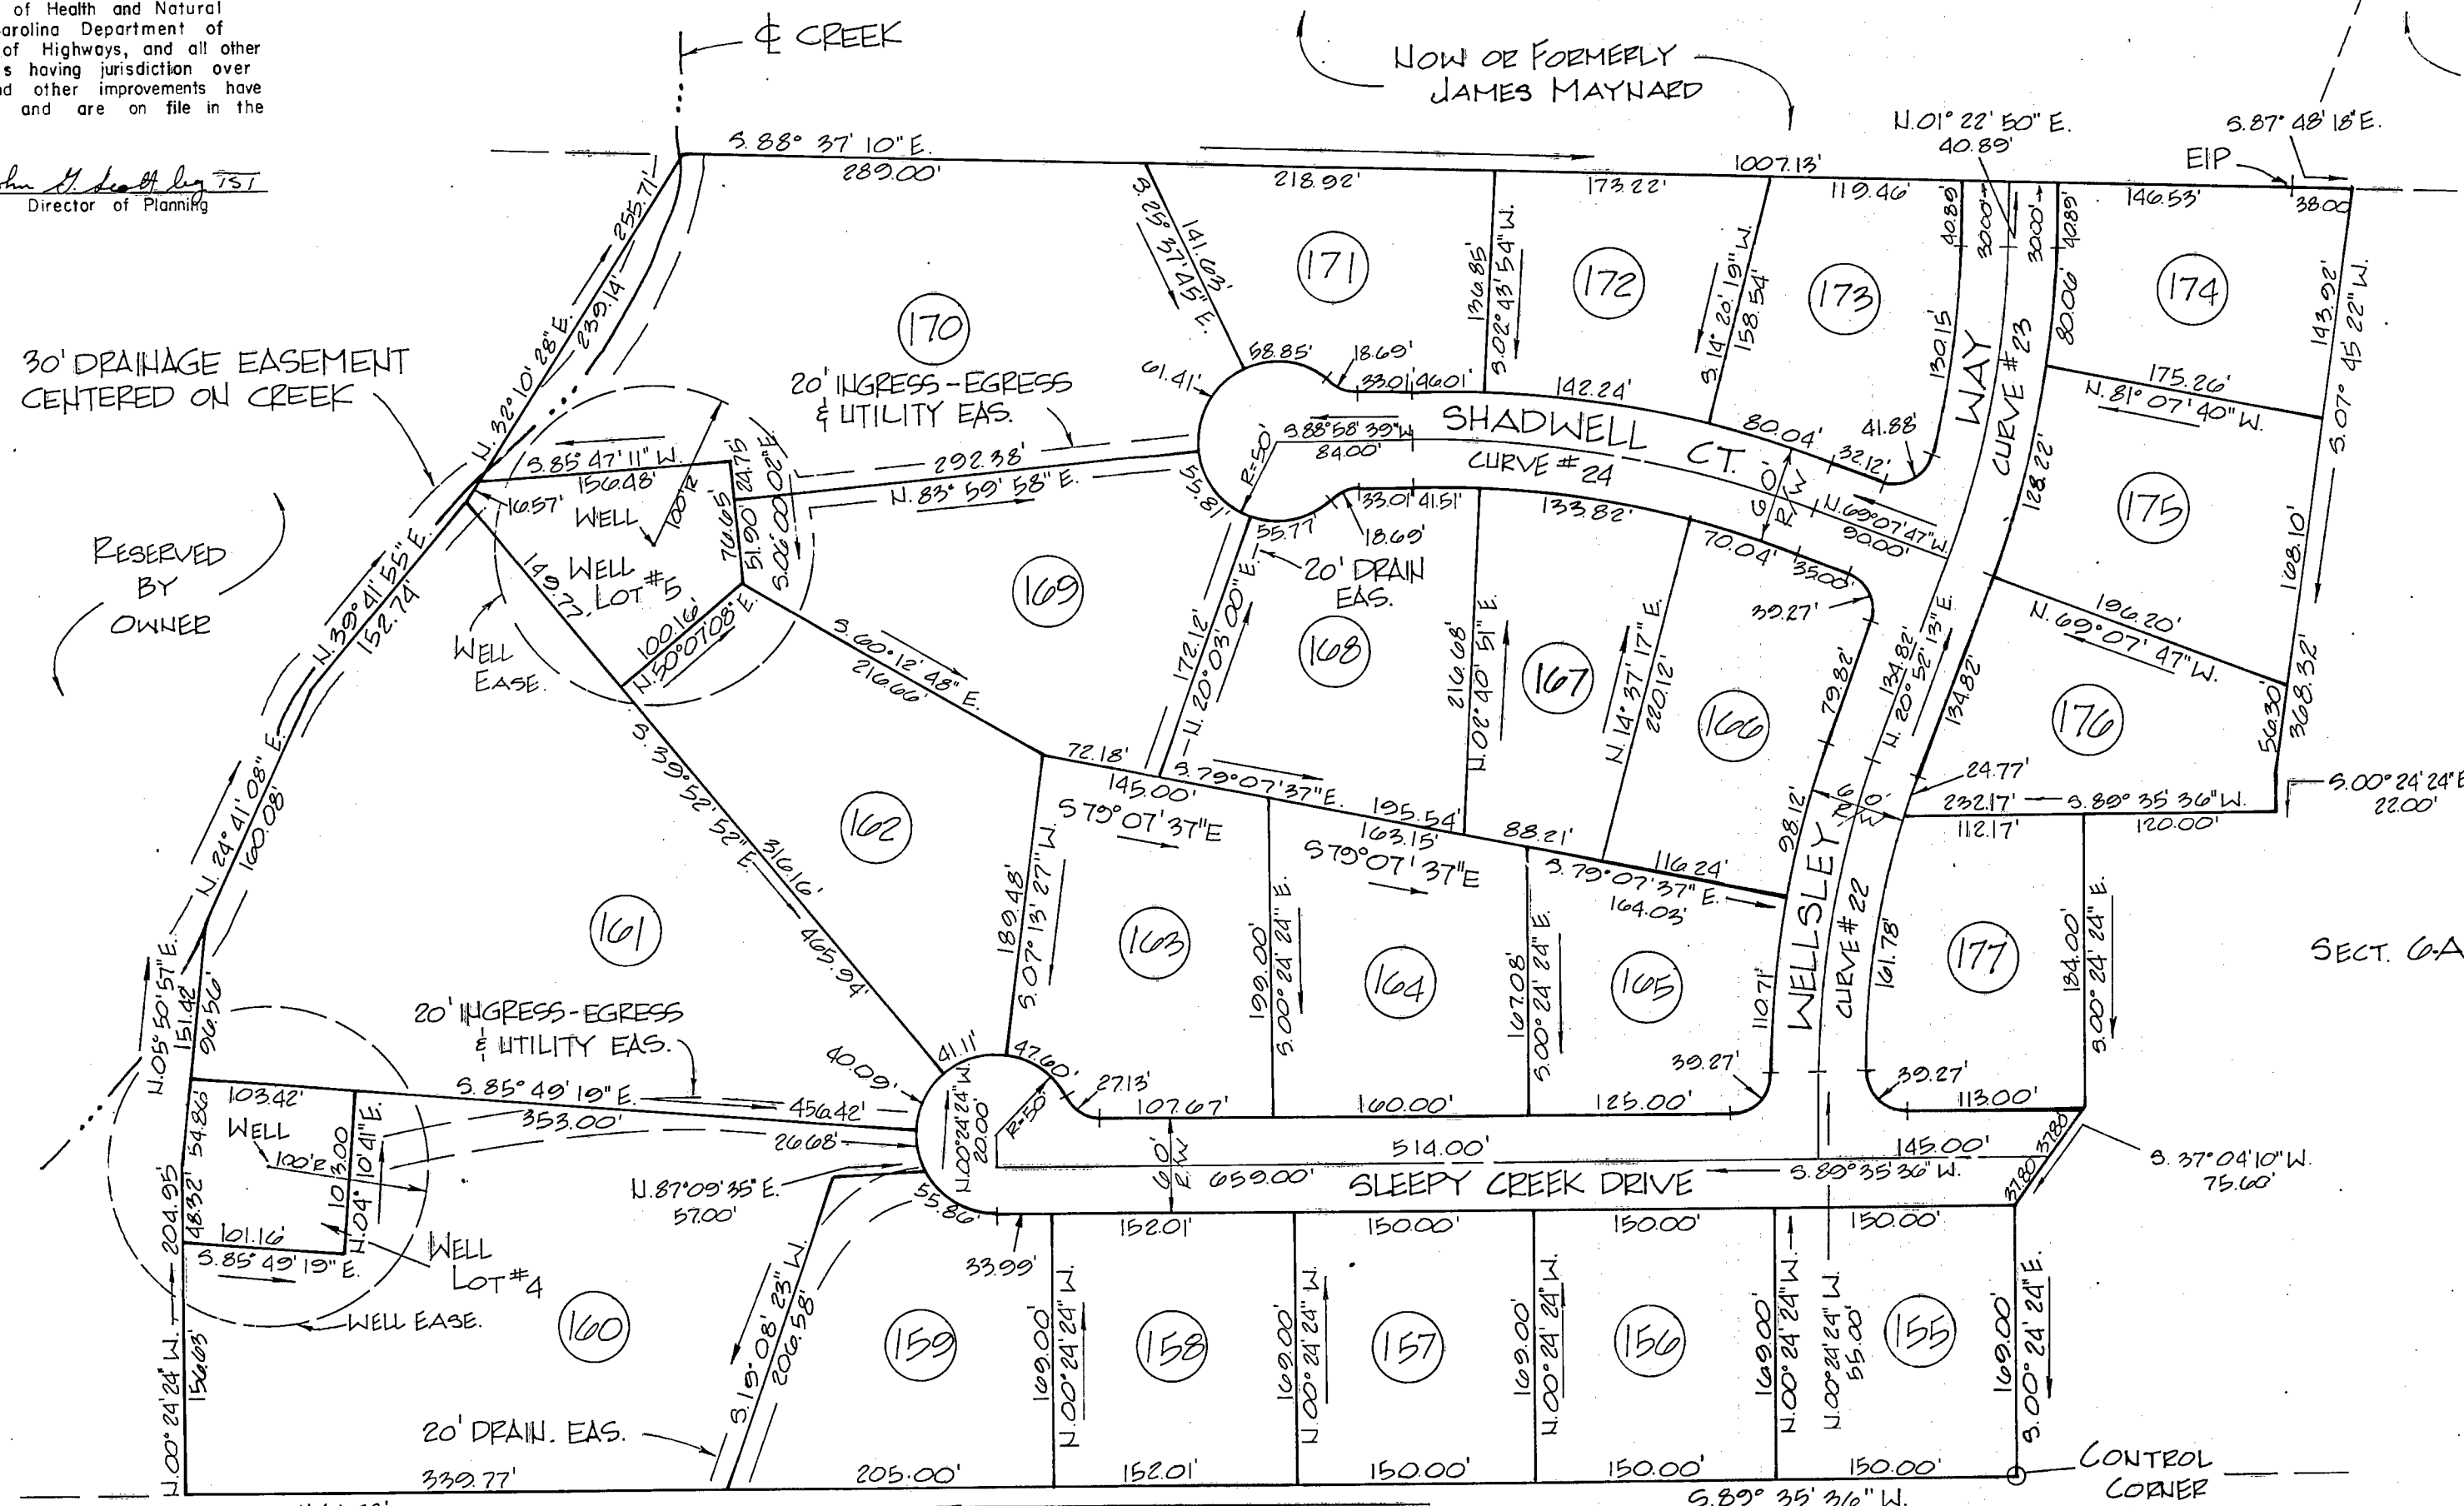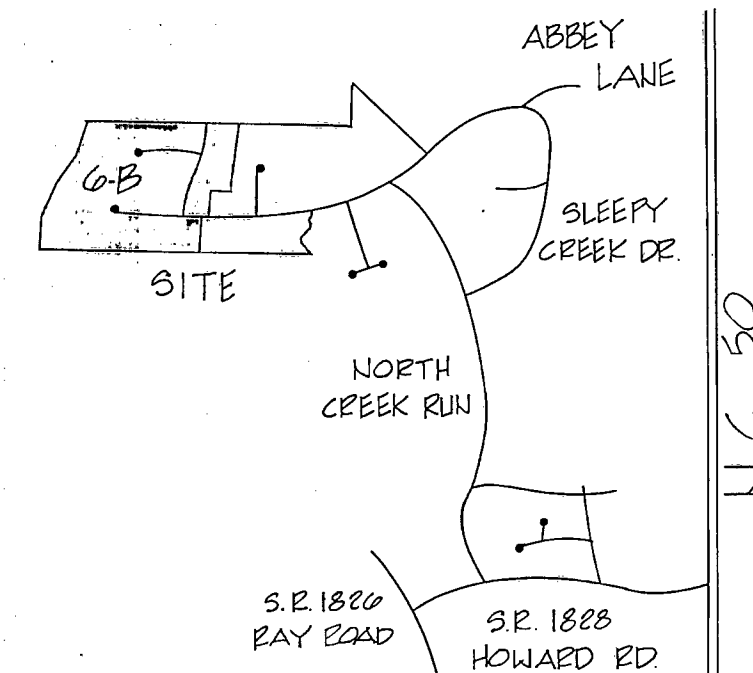

¢ CURVE DATA

CURVE #22	CURVE #23	CURVE #24
Δ 21° 16' 37"	Δ 19° 20' 23"	Δ 21° 53' 34"
R 532.364'	R 582.278'	R 672.146'
T 100.000'	T 100.000'	T 130.000'
L 197.696'	L 198.068'	L 250.829'

NOW OR FORMERLY
WATKINS

