


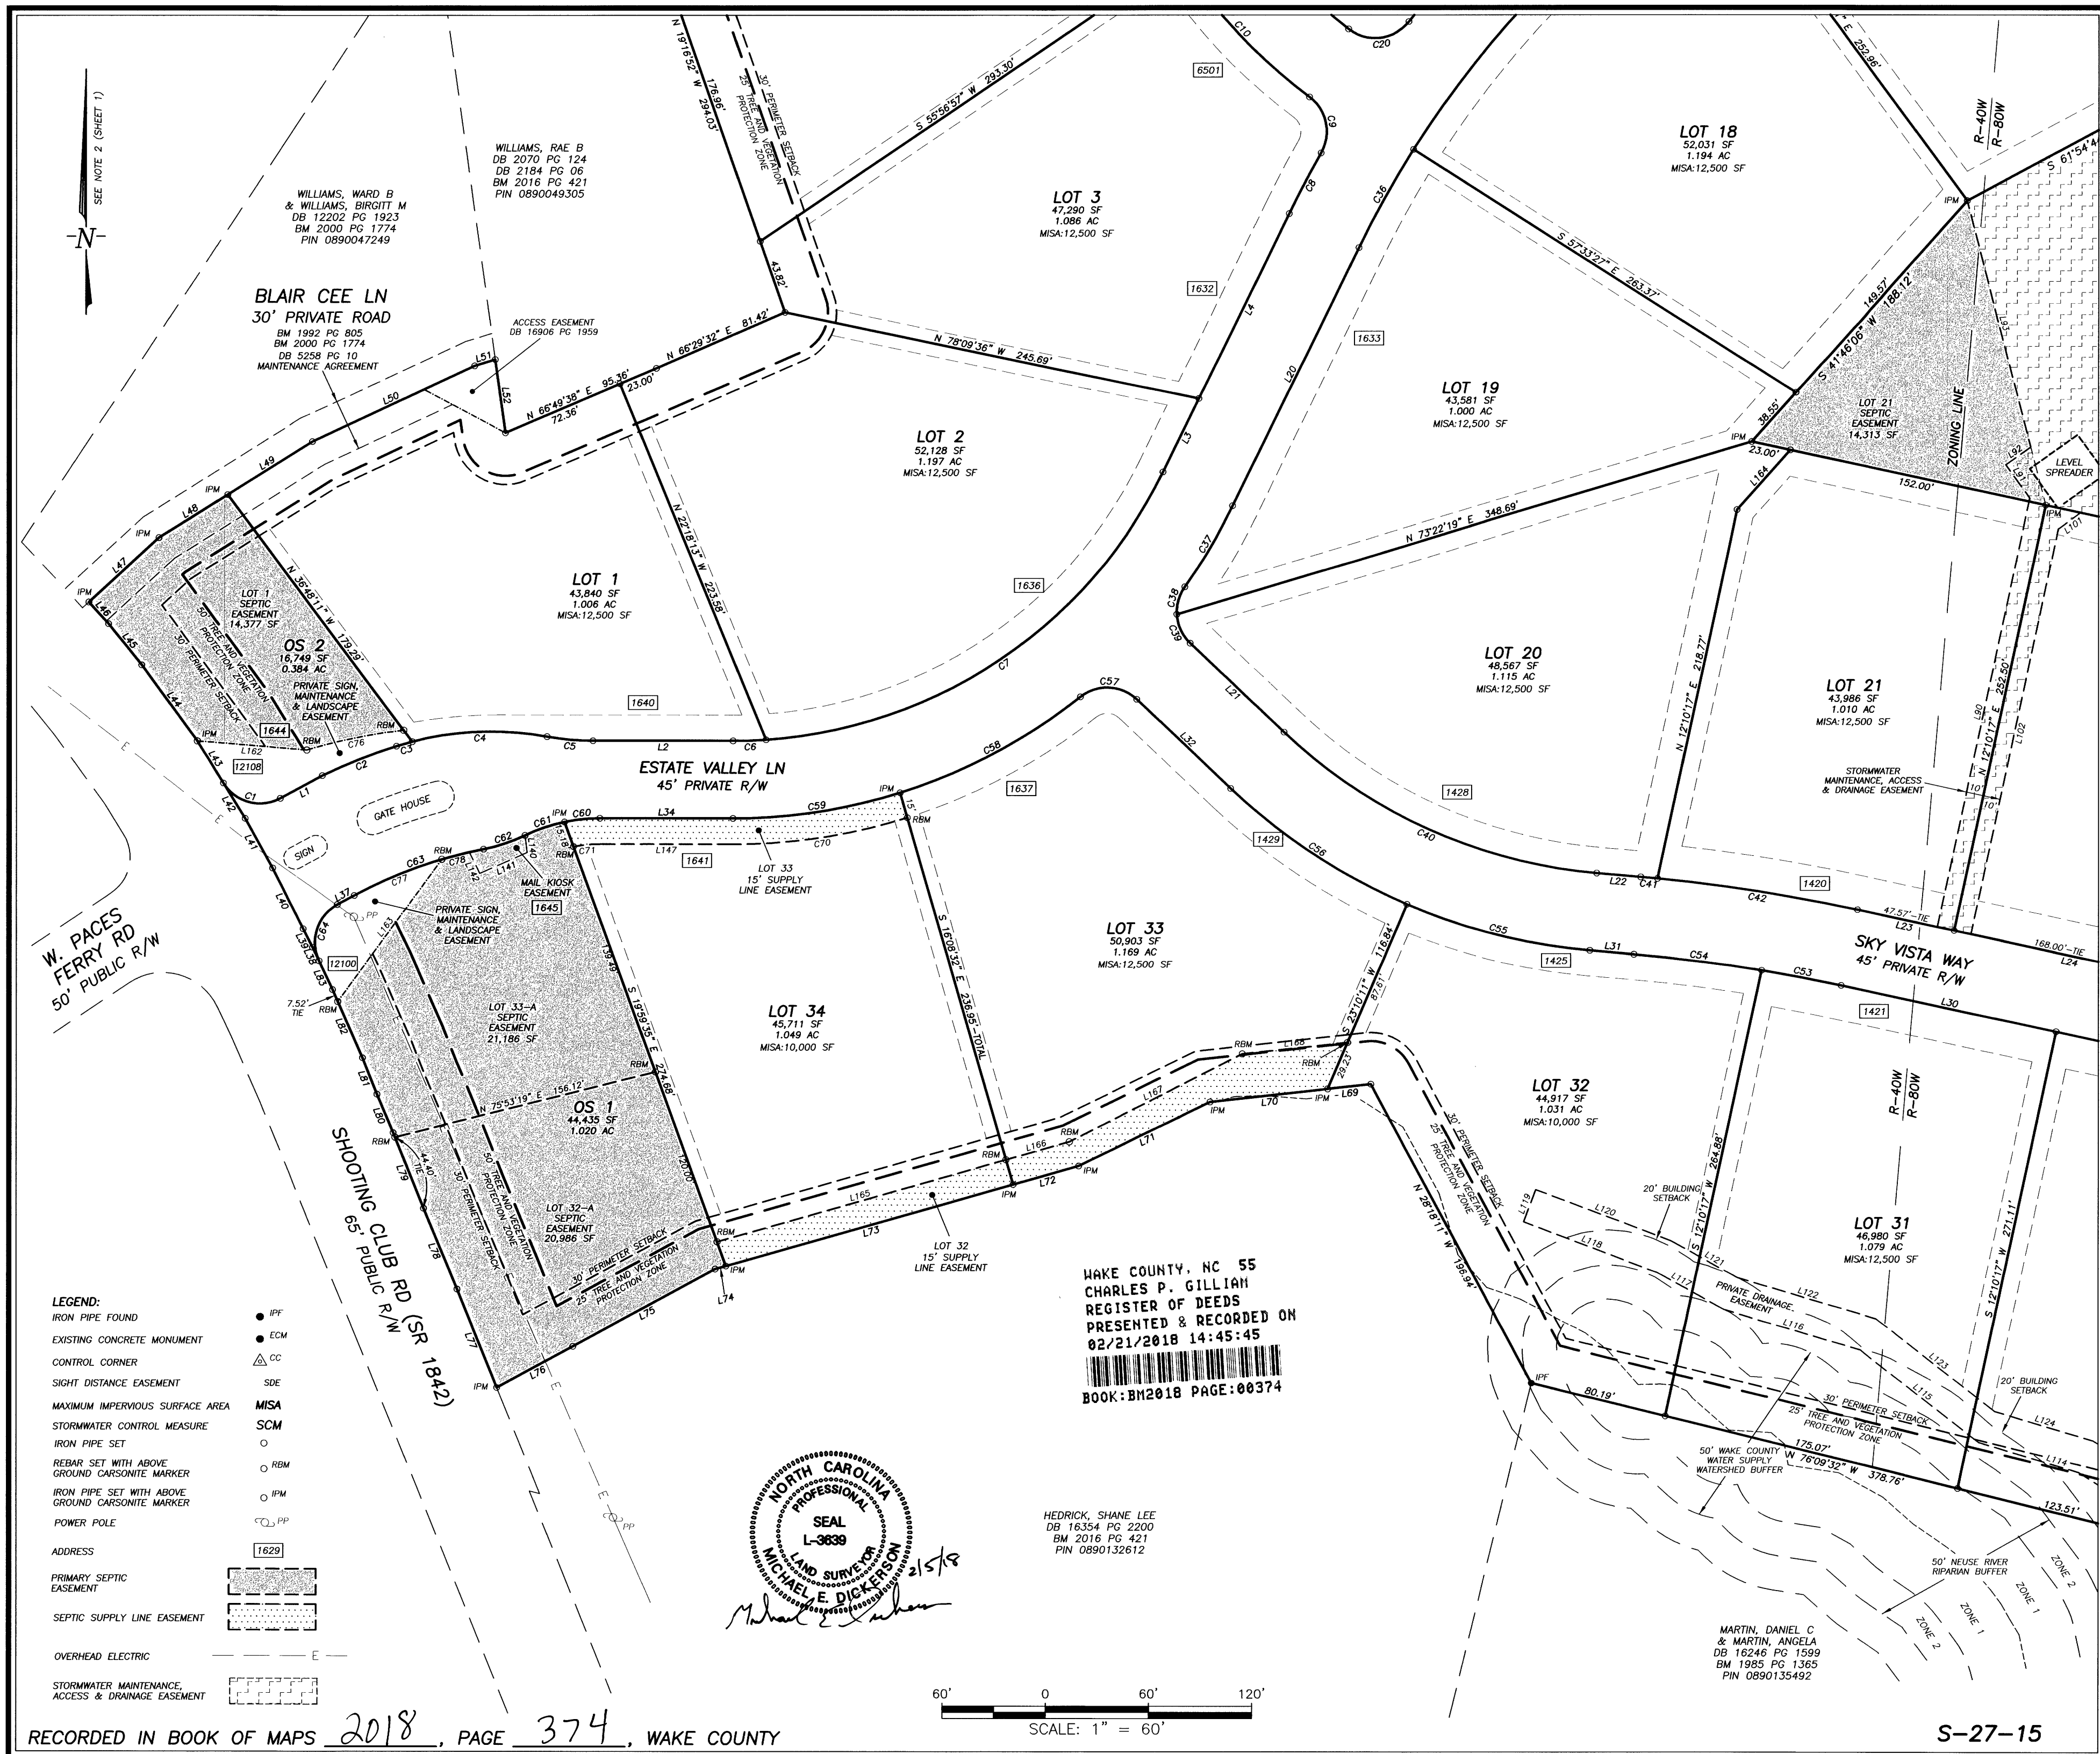

WithersRavenel
Engineers | Planners | Surveyors
115 MacKenzie Drive | Cary, NC 27511 | t: 919.469.3340
license #: C-0832 | www.withersravenel.com

CLUSTER SUBDIVISION AND RECOMBINATION PLAT FOR
SOUTHERN HILLS ESTATES
OWNER: ESTATE COMMUNITIES LLC
BARTONS CREEK TOWNSHIP
WAKE COUNTY
NORTH CAROLINA
PLAT OF SURVEY

NO.	DATE	DESCRIPTION	BY

DATE:	2/5/18	SCALE:	1" = 60'
DRAWN:	MED	CHECKED:	MED
SHEET:	3	OF	6
CAD FILE:	BD_17152C	PROJECT NO:	02150178