


PROPOSED POOL & OUTDOOR LIVING AREA

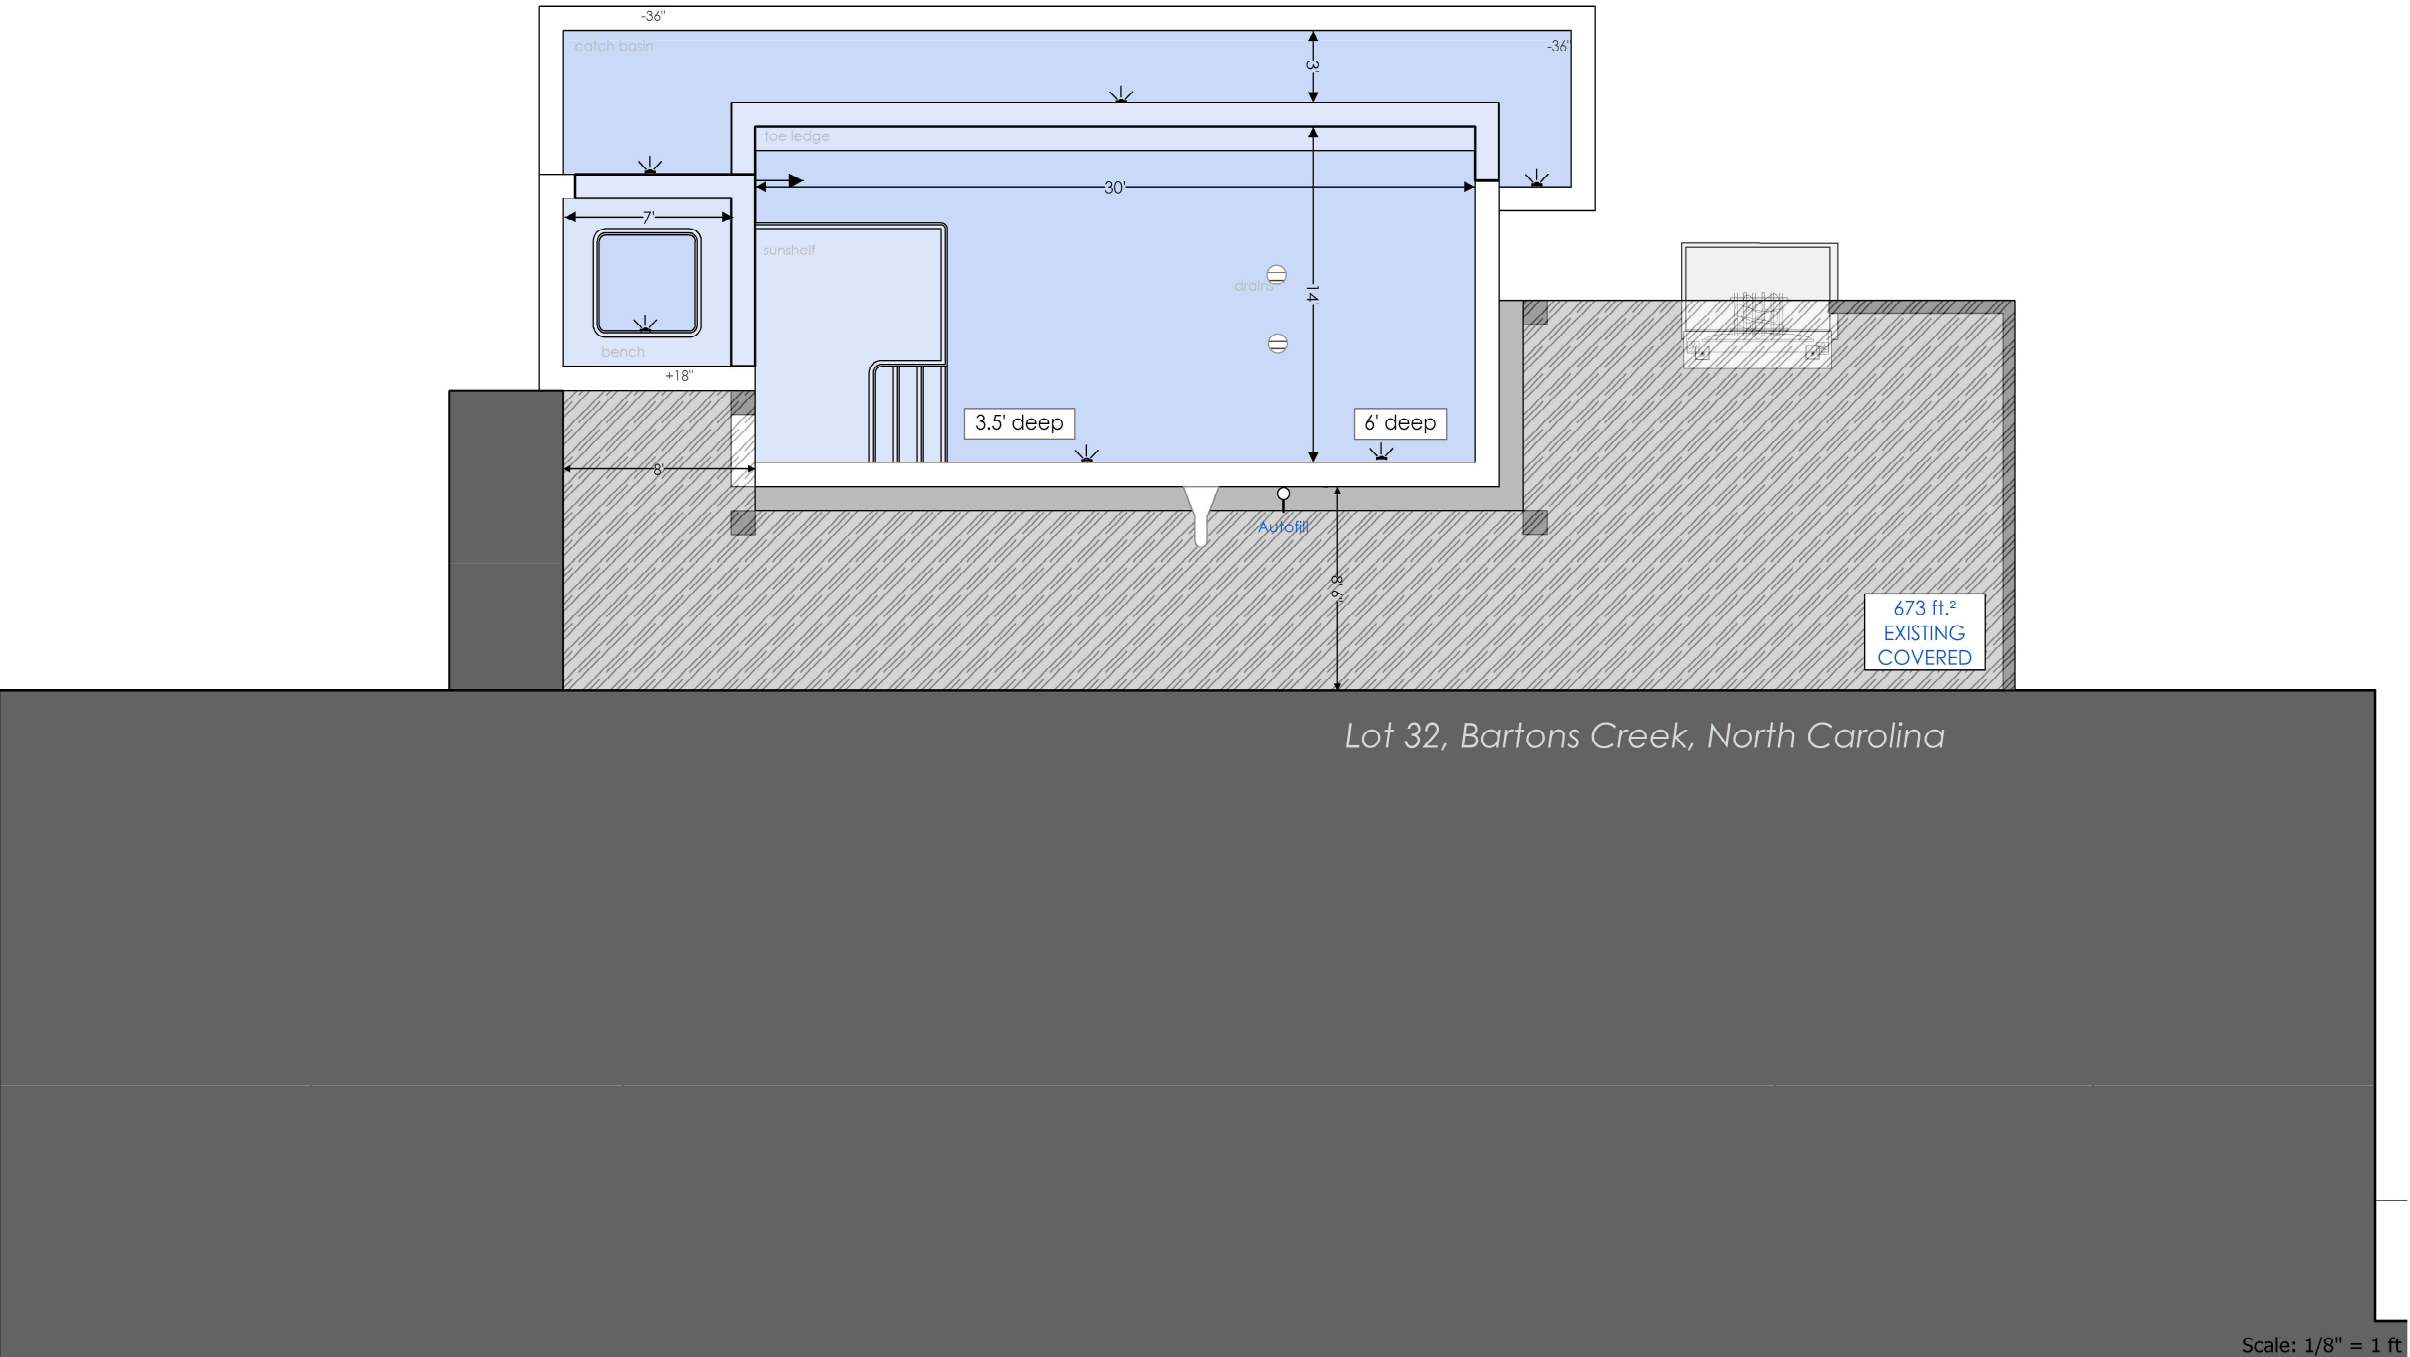

POOL SPECS

Envelope:	30' x 14', 42' x 6' 6"
Perimeter:	191'
Area:	578 ft²
Int Surface Area:	1611 ft²
Depth:	3' to 3' 6" to 6'
Volume:	15,688 gallons
Spillover Length(s):	38' 3"
Interior Finish:	
Tile Line:	
Water Line Tile :	
Coping Material:	
Steps/Benches:	5
Step length(l.f.):	62' 9"
Concrete:	71.8 yards³
Rebar:	6286' 4"
Bubblers:	0
Deck Jets:	0

SPA SPECS

Envelope:	
Perimeter:	
Dam Wall:	
Area:	49 ft²
Int Surface Area:	121 ft²
Depth:	4'
Height:	18"
Volume:	696 gallons
Spillover Length(s):	15' 6"
Exterior Facing:	87 ft²
Coping Material:	Pavers, Whitelace
Blower:	28'
Spa Jets:	33 ft²
Concrete:	10.3 yards³
Rebar:	753' 7"

DECK SPECS

Area:	7567 ft²
Surface Material:	Pavers, Whitelace
Turn Down:	939 ft²
Displacement:	19710 ft³
Concrete:	93.4 yards³
Steps(l.f.):	7567 ft²
Raised Walls (l.f.):	Pavers, Whitelace
Total split-face:	939 ft²

EQUIP SPECS

Filter Pump:	
Feature Pump:	
Sanitizer:	
Backup Chlorinator:	
Cleaning System:	
Filter:	
Heater:	
Auto-fill:	
Pool Lights:	
Skimmers:	
Spa Lights:	
Controller:	