




VICINITY MAP
NOT TO SCALE

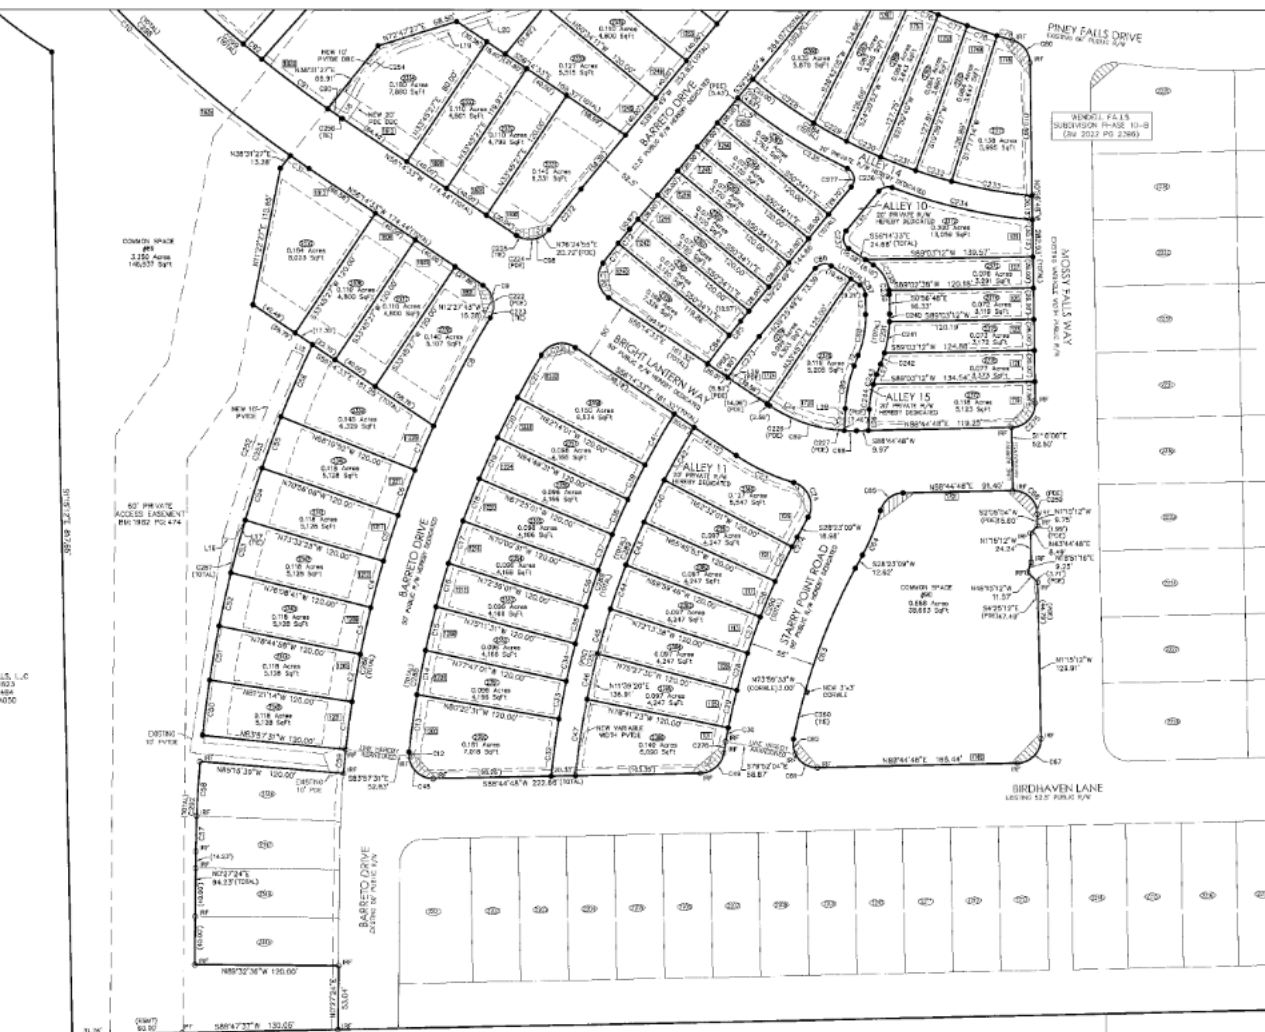

N/F
NASH MENDELL FALLS, L.C.
DR 15478 RD, 1823
SM 2007 PG. 2484
PING 1704-92-4030

N/S
WALTER HALL & MARGE HALL-BROWN HEIRS
BX 1969 PG. 315
PENG 1764-90-8308

N/T
FEDDY S. GANLEY
OB 11847 PG. 2241
PM 1958 PG. 388
PIN# 1773-09-0546

LEGEND
 PROP PROPERTY
 CAP COMPASS OR MEASUREMENT FOUND
 NO OF TOWNS
 LID BUILD NUMBER
 BM BENCH MARK
 RW RIGHT OF WAY
 PVELE PRIVATE STREET LIGHT EASEMENT
 DOWNE DOWNSIDE EASEMENT
 NEW NEW CITY OF WILSON WATERLINE EASEMENT
 CONVE CONVEYANCE (WITHIN THE ROAD)
 (TYP) TYPICAL
 PUE PUBLIC UTILITY EASEMENT
 EASE EASEMENT
 PRIVATE PRIVATE DRAINAGE EASEMENT
 PVELE PRIVATE VEHICLE EASEMENT
 RIGHT OF WAY
 COT COTTON STREET LIGHT FOUND
 LEVEL
 HIGHT HIGHT OF WAY MEASUREMENT
 ROAD ROAD
 RETAINING WALL MAINTENANCE EASEMENT
 CITY OF WILSON WATERLINE EASEMENT
 DESIGNED BY CENTERLINE
 HCR HIGH ROAD FOUND
 HCR HIGH ROAD FOUND
 HCR HIGH ROAD SET
 LOT NUMBER
 STREET ADDRESS
 1/4 1/4
 WETLAND AREA WATER EASEMENT

AREA WAKE COUNTY, NC 20
TAMMY L. BRUNNER
REGISTER OF DEEDS
PRESENTED & RECORDED ON
07/19/2023 10:58:15
BOOK: 2023 PAGE: 01229




SEE SHEET 1 FOR NOTES AND CERTIFICATIONS
SEE SHEET 4 FOR LINE AND CURVE TABLES

[illegible]

1730 Varsity Drive Suite 500
Raleigh, North Carolina 27606
Phone: (919)233-8091, Fax: (919)233-8031
NC FRM # F-1222

Internet Site: <http://www.mckimcreed.com>

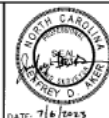

DATE: 7/6/2023

FINAL SUBDIVISION, RIGHT-OF-WAY AND EASEMENT DEDICATION PLAT
OF
WENDELL FALLS DEVELOPEMENT PHASE 10-C
FOR
NASH WENDELL FALLS, LLC

DATE: 03/16/2023 SCALE: NOT TO SCALE

MARKS CREEK TOWNSHIP WAKE COUNTY NORTH CAROLINA

PROJECT # : 02735-0299
PROJ. SYR : JDA
DRAWN BY : WW
FIELD BK. :
COMP. FILE : VB101_027350299.dwg
SHEET # : 2 OF 4

1

