

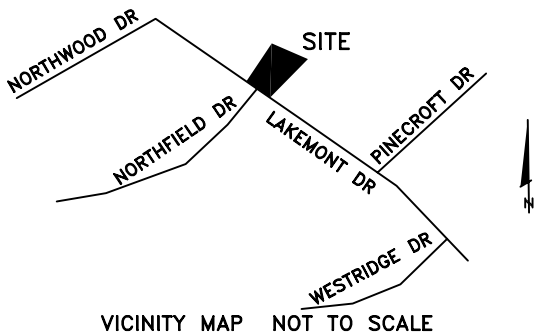


EIP=Existing Iron Pipe NIP=New Iron Pipe

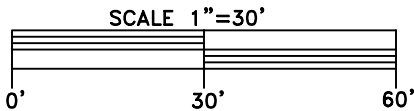

I certify that this map was drawn under my supervision from an actual survey made under my supervision (deed description recorded in Book 18237, page 2692 or other reference source _____); that the boundaries not surveyed are indicated as drawn from information in Book MAP 1962 PG 101 or other reference source _____; that the ratio of precision or positional accuracy is 1:10,000+; and that this map meets the requirements of The Standards of Practice for Professional Land Surveying in North Carolina (21 NCAC 56.1609). This 02 day of FEBRUARY, 20 21.

SEAL
L-3076
Jackie Ray Thomason, PLS, L-3076
LAND SURVEYOR

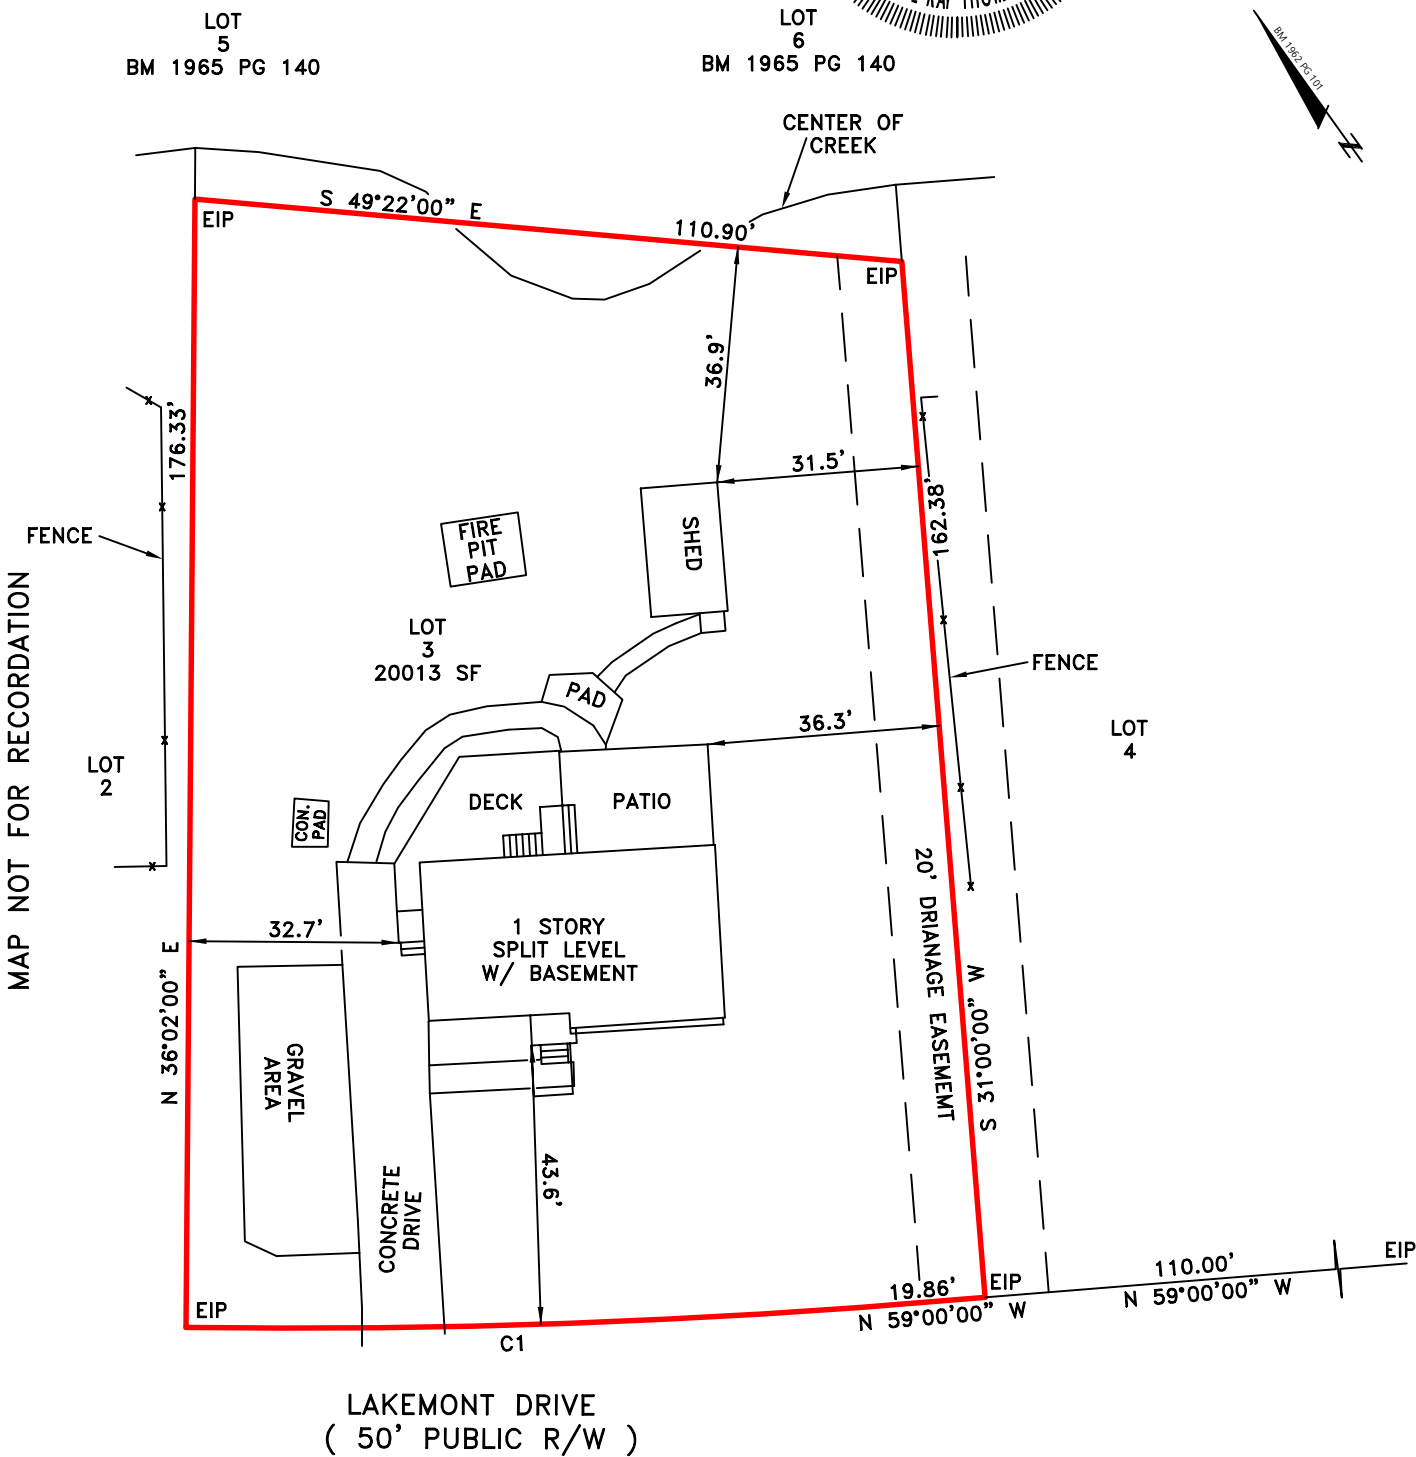

CURVES				
Id	Radius	Arc Length	Chord	Ch Bear
C1	1195.67'	105.11'	105.08'	N 56°06'55" W

Drawn By JRT Surveyed By JRT Date 02-02-21 Dwg.# JB3248

PROPERTY OF:
MICHAEL CLOUNIE
5016 LAKEMONT DRIVE
RALEIGH, NC 27609

JACK R. THOMASON, PLS
4969 US HWY 401 SOUTH
YOUNGSVILLE, NC 27596
PHONE: 919-556-3307