


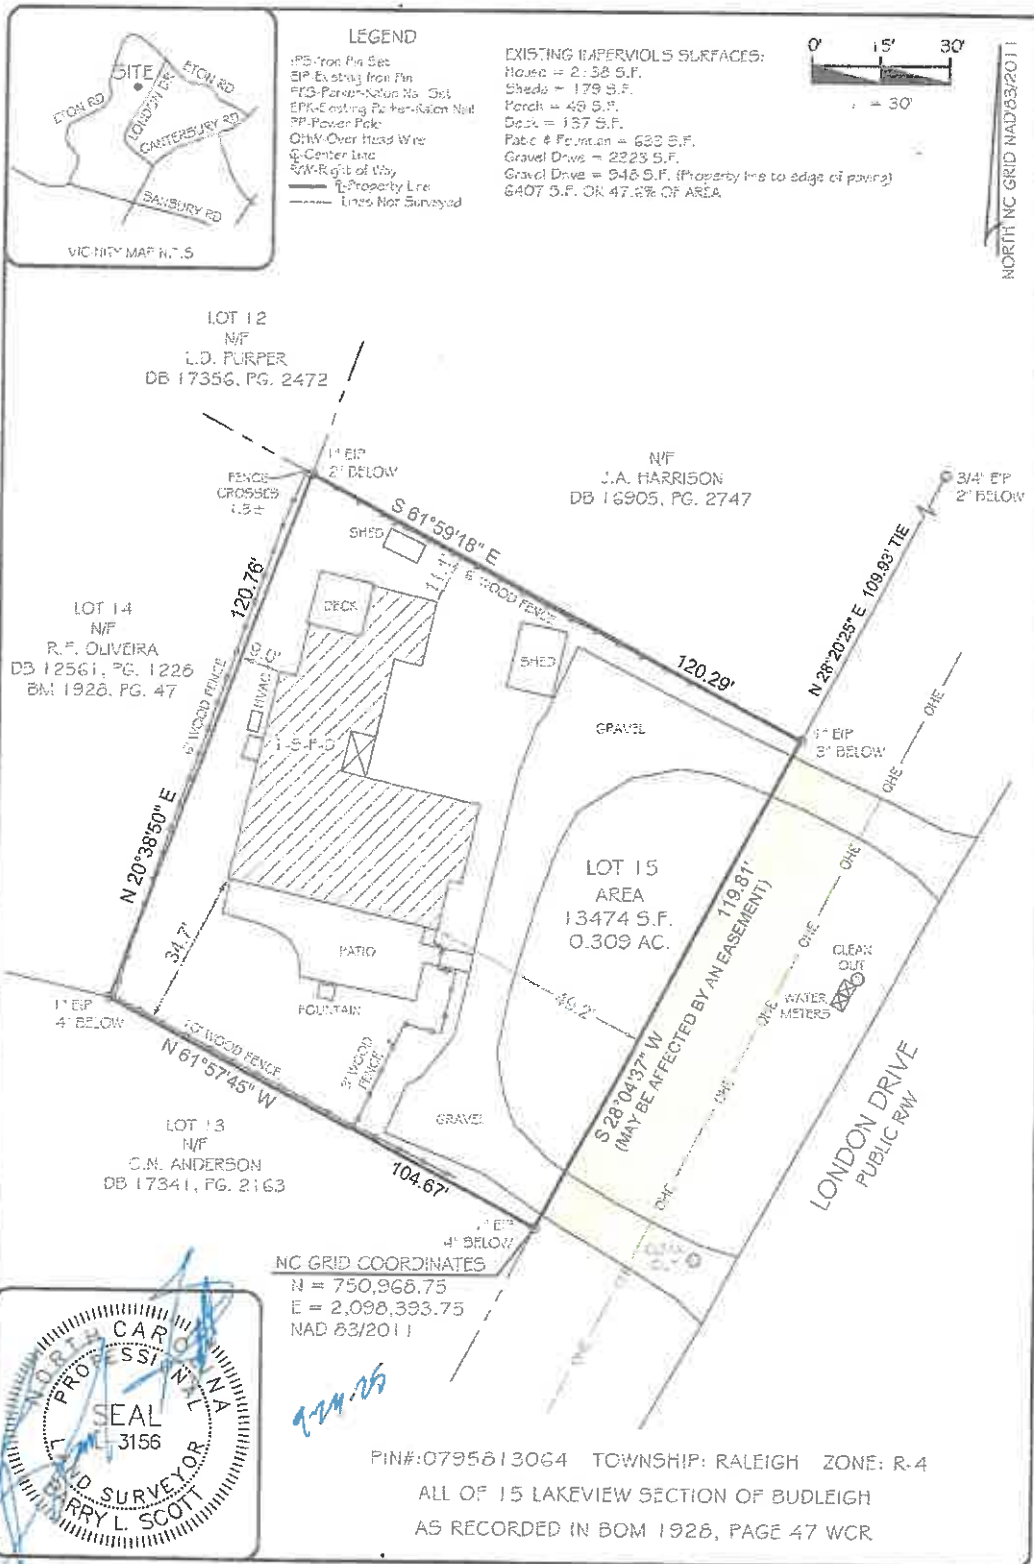

I, Barry L. Scott, certify that this plot was drawn under my supervision from (an actual survey made under my supervision) (deed description recorded in Book 5527, page 635, etc.) (other), that the ratio of precision as calculated by latitude and departures is 1/10,000, that the boundaries not surveyed are shown as broken lines plotted from information found in (SEE REFERENCE).  
Witness my original signature, registration number and seal this 23rd day of September, A.D. 2025

|   |                     |                    |
|---|---------------------|--------------------|
| PROPERTY OF   |                     |                    |
| J. Gaston B. Williams   |                     |                    |
| 2617 LONDON DR.   | WAKE COUNTY         | RALEIGH N.C. 27606 |
| SCALE:   | 1" = 30'            |                    |
| DATE:   | 9-23-2023           |                    |
| DRAWING:   | 15 Lakeview JGB.dwg |                    |
| BOOK:   | 20256-6             |                    |
|   |                     |                    |
| <b>BARRY L. SCOTT</b><br><b>LAND SURVEYING</b><br><small>PROFESSIONAL LAND SURVEYORS<br/>         1100 BRIDGE LANE, SUITE 100, RALEIGH, NC 27601<br/>         TEL: 919-875-1111 FAX: 919-875-1112</small> |                     |                    |