


Thomas M. Gilliam
4/27/18

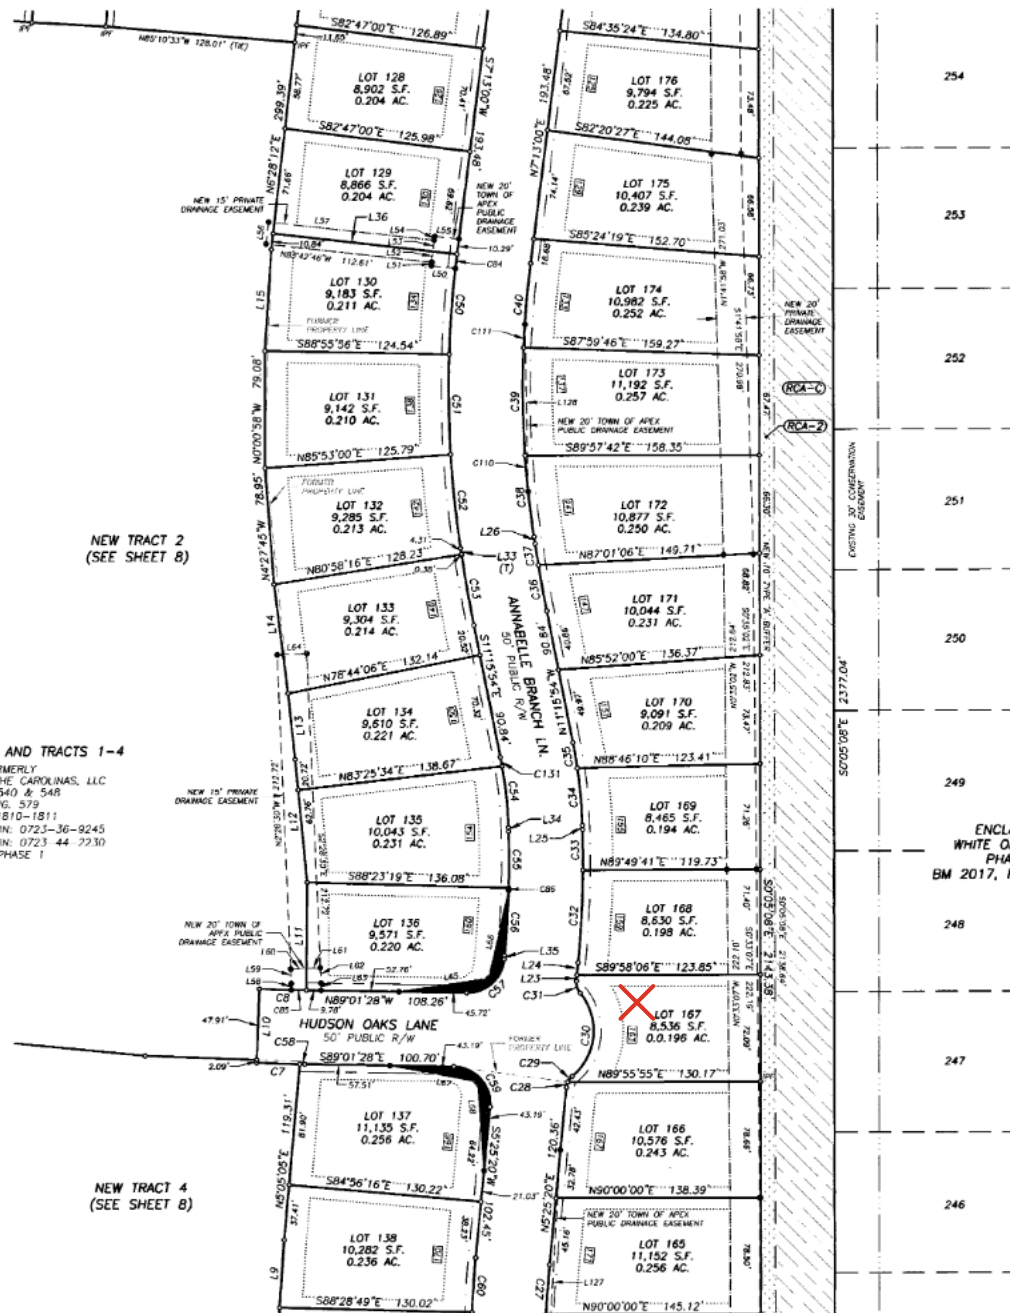

WEDDINGTON PHASE 2 AND TRACTS 1-4

NOW OR FORMERLY
BAKER RESIDENTIAL OF THE CAROLINAS, LLC
DB 16759, PG. 540 & 548
DB 16759, PG. 579
BM 2017, PG. 1810-1811
PIN: 0723-36-5063 | PIN: 0723-36-9245
PIN: 0723-34-8949 | PIN: 0723-44-2230
WEDDINGTON PHASE 1

NEW TRACT 2
(SEE SHEET 8)

NEW TRACT 4
(SEE SHEET 8)

WAKE COUNTY, NC 171
CHARLES P. GILLIAM
REGISTER OF DEEDS
PRESENTED & RECORDED ON
06/28/2018 16:41:08



BOOK: BM2018 PAGE: 01277

LEGEND

- CALCULATED POINT
- CNT CONCRETE MONUMENT FOUND
- RP IRON PIPE FOUND
- IRON PIPE SET
- PROPERTY LINE
- - - PROPERTY LINE (NOT SURVEYED)
- REGAR FOUND
- - - RIGHT-OF-WAY (NOT SURVEYED)
- - - TOWN OF APEX FLOOD STUDY AREA
- - - APPROXIMATE DETRACK
- RCA
- RCA (BUFFER)
- SIGHT DISTANCE EASEMENT

ENCLAVE AT
WHITE OAK CREEK
PHASE 3
BM 2017, PG. 725-729

THE PURPOSE OF THIS PLAT IS TO ADD BEARINGS AND
DISTANCES TO THE COMMON PROPERTY LINES BETWEEN
LOTS 138 & 139 AND 164 & 165 ON SHEETS 4 & 5.
ALL OTHER INFORMATION IS THE SAME AS THE ORIGINAL
PLAT RECORDED IN BM 2018, PG. 1152-1160.



REVISIONS	DATE: 2/26/18	PLAT OF CORRECTION WEDDINGTON PHASE 2		
6/26/18: LOTS 138/139/164/165	SCALE: 1"=60'	AS RECORDED IN BM 2018, PG. 1152-1160		
	SURVEYED BY: RAW/M, 11/17/17	GREEN LEVEL WEST ROAD (NO ASSIGNED ADDRESSES), APEX		
	DRAWN BY: TNG	BAKER RESIDENTIAL OF THE CAROLINAS, LLC		
	CHECK & CLOSURE BY: TNG	401 HARRISON OAKS BOULEVARD, SUITE 140, CARY, NC 27513		
	CAD FILE: WEDD PH2 SUBD	TOWNSHIP: WHITE OAK, TOWN OF APEX	COUNTY: WAKE	STATE: NORTH CAROLINA
	PROJECT NO: 05170273.00	PIN: 0723-36-5063 0723-36-9245	ZONING: PUD-CZ	SHEET 4 OF 9
		PIN: 0723-34-8949 0723-44-2230		

WithersRavenel
Engineers | Planners | Surveyors
115 Mackenran Drive | Cary, NC 27511 | t: 919.469.3340 | license #: C-0832 |
www.withersravenel.com