


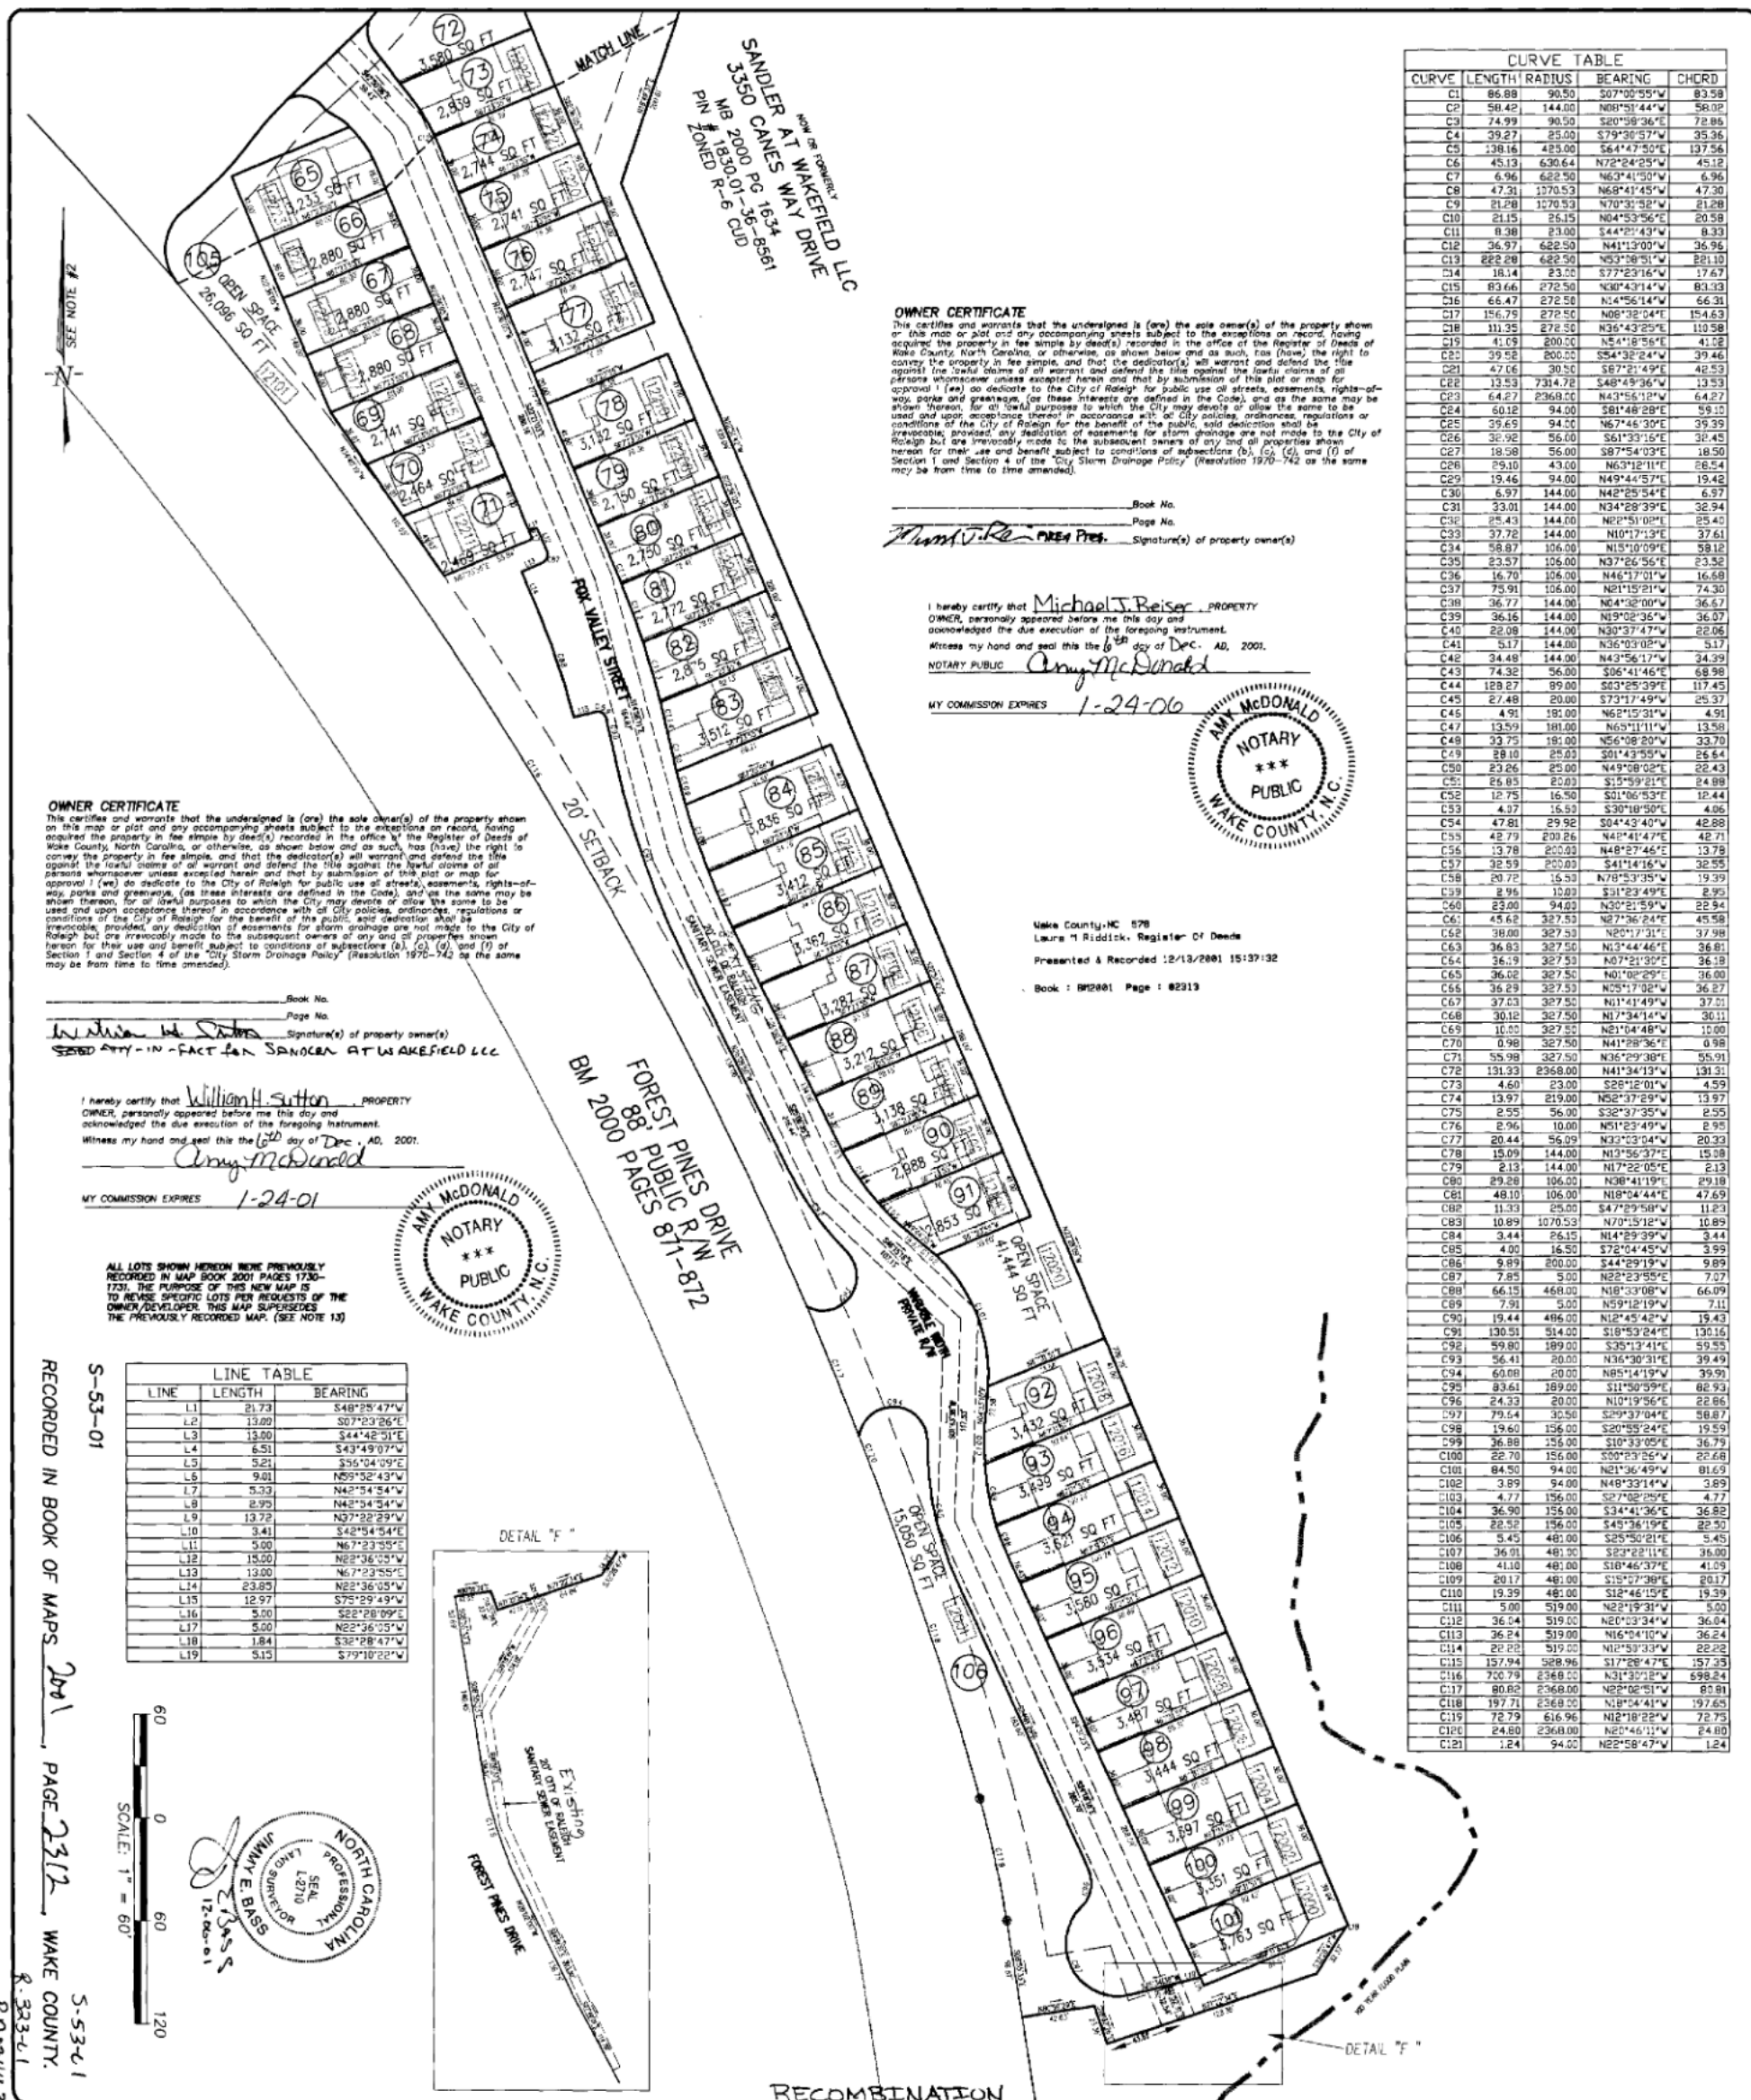

CURVE TABLE				
CURVE	LENGTH	RADIUS	BEARING	CHORD
C1	86.88	90.50	S07°05'55"W	83.58
C2	58.42	144.00	N08°51'44"W	58.02
C3	74.99	90.50	S20°38'36"E	72.86
C4	39.27	25.00	S79°50'57"W	35.36
C5	138.16	235.00	S64°47'50"E	137.56
C6	45.13	630.64	N72°24'25"W	45.12
C7	6.96	622.50	N63°41'50"W	6.96
C8	47.31	170.53	N68°41'45"W	47.30
C9	21.28	170.53	N70°31'52"W	21.28
C10	21.15	25.15	N04°53'56"E	20.58
C11	8.38	23.00	S44°27'43"W	8.33
C12	36.97	622.50	N41°13'00"W	36.96
C13	222.28	622.50	N53°28'51"W	221.10
C14	18.14	23.00	S77°23'16"W	17.67
C15	83.66	272.50	N30°43'14"W	83.33
C16	66.47	272.50	N14°56'14"W	66.31
C17	156.75	272.50	N08°32'04"E	154.63
C18	111.35	272.50	N36°43'25"E	110.58
C19	41.09	200.00	N54°18'56"E	41.02
C20	39.52	200.00	S54°32'24"W	39.46
C21	47.06	30.50	S67°21'49"E	46.53
C22	13.53	7314.72	S48°49'36"W	13.53
C23	64.27	2368.00	N43°56'12"W	64.27
C24	50.12	94.00	S81°48'28"E	59.10
C25	39.65	94.00	N67°46'30"E	39.39
C26	36.92	56.00	S61°33'15"E	36.45
C27	18.58	56.00	S87°54'03"E	18.50
C28	29.10	43.00	N63°42'57"E	28.54
C29	19.46	94.00	N49°45'37"E	19.42
C30	6.97	144.00	N42°25'54"E	6.97
C31	33.01	144.00	N34°28'33"E	32.94
C32	25.43	144.00	N22°51'02"E	25.40
C33	37.72	144.00	N10°17'13"E	37.61
C34	58.87	106.00	N15°10'09"E	58.12
C35	23.57	106.00	N37°26'56"E	23.52
C36	16.70	106.00	N46°17'01"W	16.68
C37	75.91	106.00	N21°15'21"W	74.30
C38	36.77	144.00	N04°32'00"W	36.67
C39	36.16	144.00	N19°02'36"W	36.07
C40	22.08	144.00	N30°37'47"W	22.06
C41	5.17	144.00	N36°03'02"W	5.17
C42	34.48	144.00	N43°56'17"W	34.39
C43	74.32	56.00	S06°41'46"E	68.98
C44	128.27	89.00	S03°25'39"E	117.45
C45	27.48	20.00	S73°17'49"W	25.37
C46	4.91	181.00	N62°15'31"W	4.91
C47	13.59	181.00	N65°11'11"W	13.58
C48	33.75	181.00	N56°08'20"W	33.70
C49	28.10	25.00	S01°43'55"W	26.44
C50	23.26	25.00	N49°08'02"E	22.43
C51	54.85	82.00	S15°59'21"E	54.88
C52	12.75	16.50	S01°06'53"E	12.44
C53	4.37	15.50	S30°18'50"E	4.06
C54	47.81	29.92	S04°43'40"W	42.88
C55	42.79	203.26	N48°41'47"E	42.71
C56	13.78	203.26	N48°27'46"E	13.78
C57	32.59	203.26	S41°14'16"W	32.55
C58	20.72	15.50	N78°53'35"W	19.39
C59	2.95	10.00	S31°23'49"E	2.95
C60	23.00	94.00	N30°21'59"W	22.94
C61	45.62	327.53	N27°36'24"E	45.58
C62	38.00	327.53	N20°17'31"E	37.98
C63	36.83	327.53	N13°44'46"E	36.81
C64	36.19	327.53	N07°21'30"E	36.18
C65	36.02	327.53	N01°02'29"E	36.00
C66	36.29	327.53	N05°17'02"E	36.27
C67	37.03	327.53	N11°41'49"W	37.01
C68	30.12	327.53	N17°34'14"W	30.11
C69	10.00	327.53	N21°04'48"W	10.00
C70	0.98	327.53	N41°28'36"E	0.98
C71	55.98	327.53	N36°29'38"E	55.91
C72	131.33	2368.00	N41°34'19"W	131.31
C73	4.60	23.00	S28°12'01"W	4.59
C74	13.91	219.00	N58°17'59"W	13.92
C75	2.55	56.00	S23°37'55"W	2.55
C76	2.96	10.00	N51°23'49"W	2.95
C77	20.44	56.00	N33°23'04"W	20.33
C78	15.09	144.00	N13°56'37"E	15.08
C79	2.13	144.00	N17°22'05"E	2.13
C80	29.28	106.00	N38°41'19"E	29.18
C81	48.10	106.00	N18°04'44"E	47.69
C82	11.33	25.00	S47°29'58"W	11.23
C83	10.89	1070.53	N70°15'12"W	10.89
C84	3.44	26.15	N14°29'39"W	3.44
C85	4.00	16.50	S72°04'45"W	3.99
C86	9.89	200.00	S44°29'19"W	9.89
C87	7.85	5.00	N22°32'55"E	7.07
C88	66.15	468.00	N18°33'08"W	66.09
C89	7.91	5.00	N59°12'19"W	7.11
C90	19.44	496.00	N12°45'42"E	19.43
C91	130.51	514.00	S18°53'24"E	130.16
C92	59.80	189.00	S35°13'41"E	59.55
C93	56.41	20.00	N36°30'31"E	56.41
C94	60.08	20.00	N85°14'19"W	59.91
C95	83.61	189.00	S11°50'59"E	82.93
C96	24.32	20.00	N10°19'56"E	22.86
C97	79.64	32.50	S29°37'04"E	58.87
C98	19.60	156.00	S20°55'24"E	19.59
C99	26.88	156.00	S10°33'05"E	26.79
C100	22.70	156.00	S00°23'26"W	22.68
C101	84.50	94.00	N21°36'49"W	81.69
C102	3.89	94.00	N48°33'14"W	3.89
C103	4.77	156.00	S27°02'25"E	4.77
C104	36.90	156.00	S34°41'36"E	36.82
C105	22.52	156.00	S45°36'19"E	22.50
C106	5.45	481.00	S25°50'21"E	5.45
C107	36.91	481.00	S23°22'11"E	36.80
C108	41.10	481.00	S18°46'37"E	41.09
C109	20.17	481.00	S15°57'38"E	20.17
C110	19.39	481.00	S12°46'15"E	19.39
C111	5.00	519.00	N22°19'31"W	5.00
C112	36.04	519.00	N20°23'34"W	36.04
C113	36.24	519.00	N16°04'10"W	36.24
C114	27.22	519.00	N12°53'33"W	27.22
C115	157.94	528.96	S17°28'47"E	157.35
C116	736.79	2368.00	N31°30'28"E	698.24
C117	80.82	2368.00	N22°02'01"E	80.81
C118	187.71	2368.00	N18°54'41"W	192.55
C119	72.79	516.96	N12°18'22"E	72.75
C120	24.80	2368.00	N20°46'11"W	24.80
C121	1.24	94.00	N22°58'47"W	1.24

OWNER CERTIFICATE
This certifies and warrants that the undersigned is (are) the sole owner(s) of the property shown on this map or plot and any accompanying sheets subject to the exceptions on record, having acquired the property in fee simple by deed(s) recorded in the office of the Register of Deeds of Wake County, North Carolina, or otherwise, as shown below and as such, has (have) the right to convey the property in fee simple, and that the dedicator(s) will warrant and defend the title against the lawful claims of all warrant and defend the title against the lawful claims of all persons whose names are excepted herein and that by submission of this plot or map for approval I (we) do dedicate to the City of Raleigh, for public use of streets, easements, rights-of-way, parks and greenways, (as these interests are defined in the Code), and as the same may be shown thereon, for all lawful purposes to which the City may devote or allow the same to be used and upon acceptance thereof in accordance with all City policies, ordinances, regulations or conditions of the City of Raleigh for the benefit of the public, said dedication shall be irrevocable, provided, any dedication of easements for storm drainage are not made to the City of Raleigh but are irrevocably made to the subsequent owners of any and all properties shown hereon for their use and benefit subject to conditions of subsections (b), (c), (d), and (f) of Section 1 and Section 4 of the "City Storm Drainage Policy" (Resolution 1970-742 as the same may be from time to time amended).

Book No. _____
Page No. _____
Signature(s) of property owner(s) _____
Michael J. Reiser AREA Pres.

I hereby certify that Michael J. Reiser PROPERTY OWNER, personally appeared before me this day and acknowledged the due execution of the foregoing instrument.
Witness my hand and seal this the 6th day of Dec., AD, 2001.

NOTARY PUBLIC AMY McDONALD
MY COMMISSION EXPIRES 1-24-06



Wake County, NC 278
Laura M. Riddick, Register of Deeds
Presented & Recorded 12/13/2001 15:37:32
Book : RP2001 Page : 82313

OWNER CERTIFICATE
This certifies and warrants that the undersigned is (are) the sole owner(s) of the property shown on this map or plot and any accompanying sheets subject to the exceptions on record, having acquired the property in fee simple by deed(s) recorded in the office of the Register of Deeds of Wake County, North Carolina, or otherwise, as shown below and as such, has (have) the right to convey the property in fee simple, and that the dedicator(s) will warrant and defend the title against the lawful claims of all warrant and defend the title against the lawful claims of all persons whose names are excepted herein and that by submission of this plot or map for approval I (we) do dedicate to the City of Raleigh for public use of streets, easements, rights-of-way, parks and greenways, (as these interests are defined in the Code), and as the same may be shown thereon, for all lawful purposes to which the City may devote or allow the same to be used and upon acceptance thereof in accordance with all City policies, ordinances, regulations or conditions of the City of Raleigh for the benefit of the public, said dedication shall be irrevocable, provided, any dedication of easements for storm drainage are not made to the City of Raleigh but are irrevocably made to the subsequent owners of any and all properties shown hereon for their use and benefit subject to conditions of subsections (b), (c), (d), and (f) of Section 1 and Section 4 of the "City Storm Drainage Policy" (Resolution 1970-742 as the same may be from time to time amended).

Book No. _____
Page No. _____
Signature(s) of property owner(s) _____
William H. Sutton AREA Pres.



I hereby certify that William H. Sutton PROPERTY OWNER, personally appeared before me this day and acknowledged the due execution of the foregoing instrument.
Witness my hand and seal this the 6th day of Dec., AD, 2001.

NOTARY PUBLIC AMY McDONALD
MY COMMISSION EXPIRES 1-24-01



ALL LOTS SHOWN HEREON WERE PREVIOUSLY RECORDED IN MAP BOOK 2001 PAGES 1730-1731. THE PURPOSE OF THIS NEW MAP IS TO REVEAL SPECIFIC LOTS PER REQUESTS OF THE OWNER/DEVELOPER. THIS MAP SUPERSEDES THE PREVIOUSLY RECORDED MAP. (SEE NOTE 13)

LINE TABLE		
LINE	LENGTH	BEARING
L1	21.73	S48°25'47"W
L2	13.09	S07°23'26"E
L3	13.00	S44°42'51"E
L4	6.51	S43°49'07"W
L5	5.21	S55°04'09"E
L6	9.01	N59°32'43"W
L7	5.33	N42°34'54"W
L8	2.95	N42°34'54"W
L9	13.72	N07°22'29"W
L10	3.41	S42°54'54"E
L11	5.00	N67°23'55"E
L12	15.00	N28°36'05"W
L13	13.00	N67°23'55"E
L14	23.83	N22°36'05"W
L15	12.97	S75°29'49"W
L16	5.00	S28°28'09"E
L17	5.00	N22°36'05"W
L18	1.84	S32°28'47"W
L19	5.15	S79°10'22"W

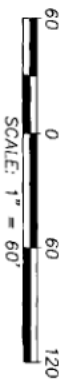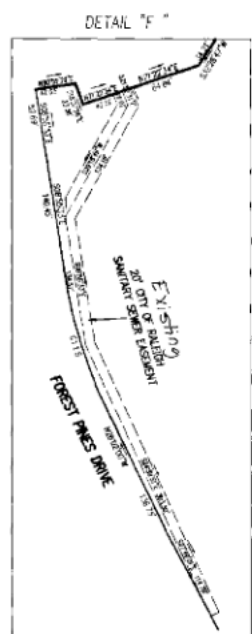

S-53-01
RECORDED IN BOOK OF MAPS 2001, PAGE 2312, WAKE COUNTY, NC
S-53-01
R 333-01

REVISIONS NO. DATE DESCRIPTION BY 1 12-13-01 REVISED LOTS 65-100 JEB		PROJECT: EDGEWOOD SUBDIVISION, PH. 2 WAKEFIELD PLANTATION OWNER: SANDLER AT WAKEFIELD, LLC & NEW FORTIS CORP RALEIGH NC NORTH CAROLINA RE-RECORDATION PLAT		Withers & Ravenel Engineering & Surveying, Inc. 111 MACKENAN DRIVE CARY, NORTH CAROLINA 27511 (919) 469-3340, FAX (919) 467-8008	
DATE: 8-15-01 DRAWN: JEB CHECKED: JEB APPROVED: JEB		SHEET: 2 OF 2 CADD FILE: BD_01106 PRODUCT NO: 201044			