


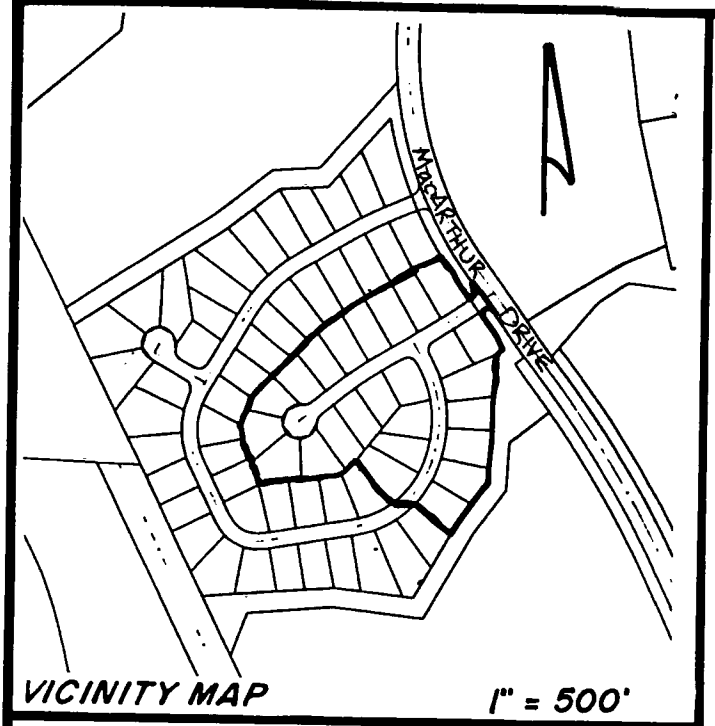

Certificate of approval and acceptance of dedications. I, Michael D. Goodfred, the town clerk of Cary, North Carolina, do hereby certify that the Town of Cary approved this plat or map and accepted the dedication of the streets, easements, rights-of-way and public parks shown thereon, but assume no responsibility to open or maintain the same, until in the opinion of the governing body of the Town of Cary it is in the public interest to do so.

Date 9-6-1990
Town Clerk Michael D. Goodfred

TOWN OF CARY
NORTH CAROLINA
DEPARTMENT OF PLANNING AND DEVELOPMENT

In accordance with the Subdivision Regulation of the Town of Cary, Section 79 (1), I hereby certify that this plat has been approved for recording in the office of the county recorder.

Hilma S. Tapp Sept 6, 1990
DIRECTOR DATE

NORTH CAROLINA
WAKE COUNTY

I, MICHAEL D. GOODFRED certify that this map was drawn under my supervision from an actual survey made under my supervision, deed and description recorded in Book 1990 Page 1033, that the ratio of precision as calculated by latitude and departures is 1/34,500, that the boundaries not surveyed are shown as broken lines plotted from information found in books referenced, that this map was prepared in accordance with G.S. 47-30 as amended. Witness my hand and seal this 26 day of JUNE, A.D., 19 90.

Michael D. Goodfred Land Surveyor
Registration No. L-3278

SURVEYOR SEAL

NORTH CAROLINA
WAKE COUNTY

I, MARK E. WOOD a Notary Public for said county and state do hereby certify that MICHAEL D. GOODFRED personally appeared before me this day and Witness my hand and official seal this 26 day of JUNE 19 90.

Mark E. Wood Notary Public
My commission expires APRIL 8 19 95

NOTARY SEAL

NORTH CAROLINA
WAKE COUNTY

The foregoing certificate of Mark E. Wood Notary Public, is certified to be correct. This instrument was presented for registration and recorded in Plat Book 1990 Page 1033 This Sept 6, 1990 at 3:12 P.M.

KENNETH C. WILKINS
By P. Anne Redd
Register of Deeds
Deputy

Certificate of ownership and dedication. This certifies that the undersigned is (are) the owner(s) of the property shown on this map, having acquired title thereto by deed(s) recorded in the office of the register of deeds of Wake County, North Carolina or otherwise as shown below and that by submission of this plat or map for approval, I/we do dedicate to the Town of Cary for public use all streets, easements, rights-of-way and parks shown thereon for all lawful purposes to which the town may devote or allow the same to be used and upon acceptance thereof and in accordance with all town policies, ordinances and regulations or conditions of the Town of Cary for the benefit of the public, said dedication shall be irrevocable (provided dedications of easements for storm drainage are not made to the Town of Cary but are irrevocably made to the subsequent owners of any and all properties shown hereon for their use and benefit subject to the conditions of (b), (d), (i), and (f) of Section 1 of the "town storm drainage policy" as the same may be from time to time amended). Book No. 1990 Page No. 1033

Richard M. Westmoreland, Jr. V.P.
Signature(s) of Owner(s)

RHEIN, CAMPELL LIMITED PARTNERSHIP
ROBERT C. RHEIN INTEREST, INC.
GENERAL PARTNER
BY: RICHARD M. WESTMORELAND, JR. - V.P.

NORTH CAROLINA
WAKE COUNTY



I, MICHAEL GOODFRED a Notary Public for said county and state do hereby certify that RICHARD WESTMORELAND personally appeared before me this day and Witness my hand and official seal this 10 day of JULY 19 90.

Michael Goodfred Notary Public
My commission expires JULY 26 19 93

NOTARY SEAL

THIS PLAT NOT TO BE RECORDED AFTER 10 DAY OF SEP 1 COPY TO BE RETAINED FOR THE CITY.

THIS PLAT IS IN OUT OF THE CITY LIMITS THU

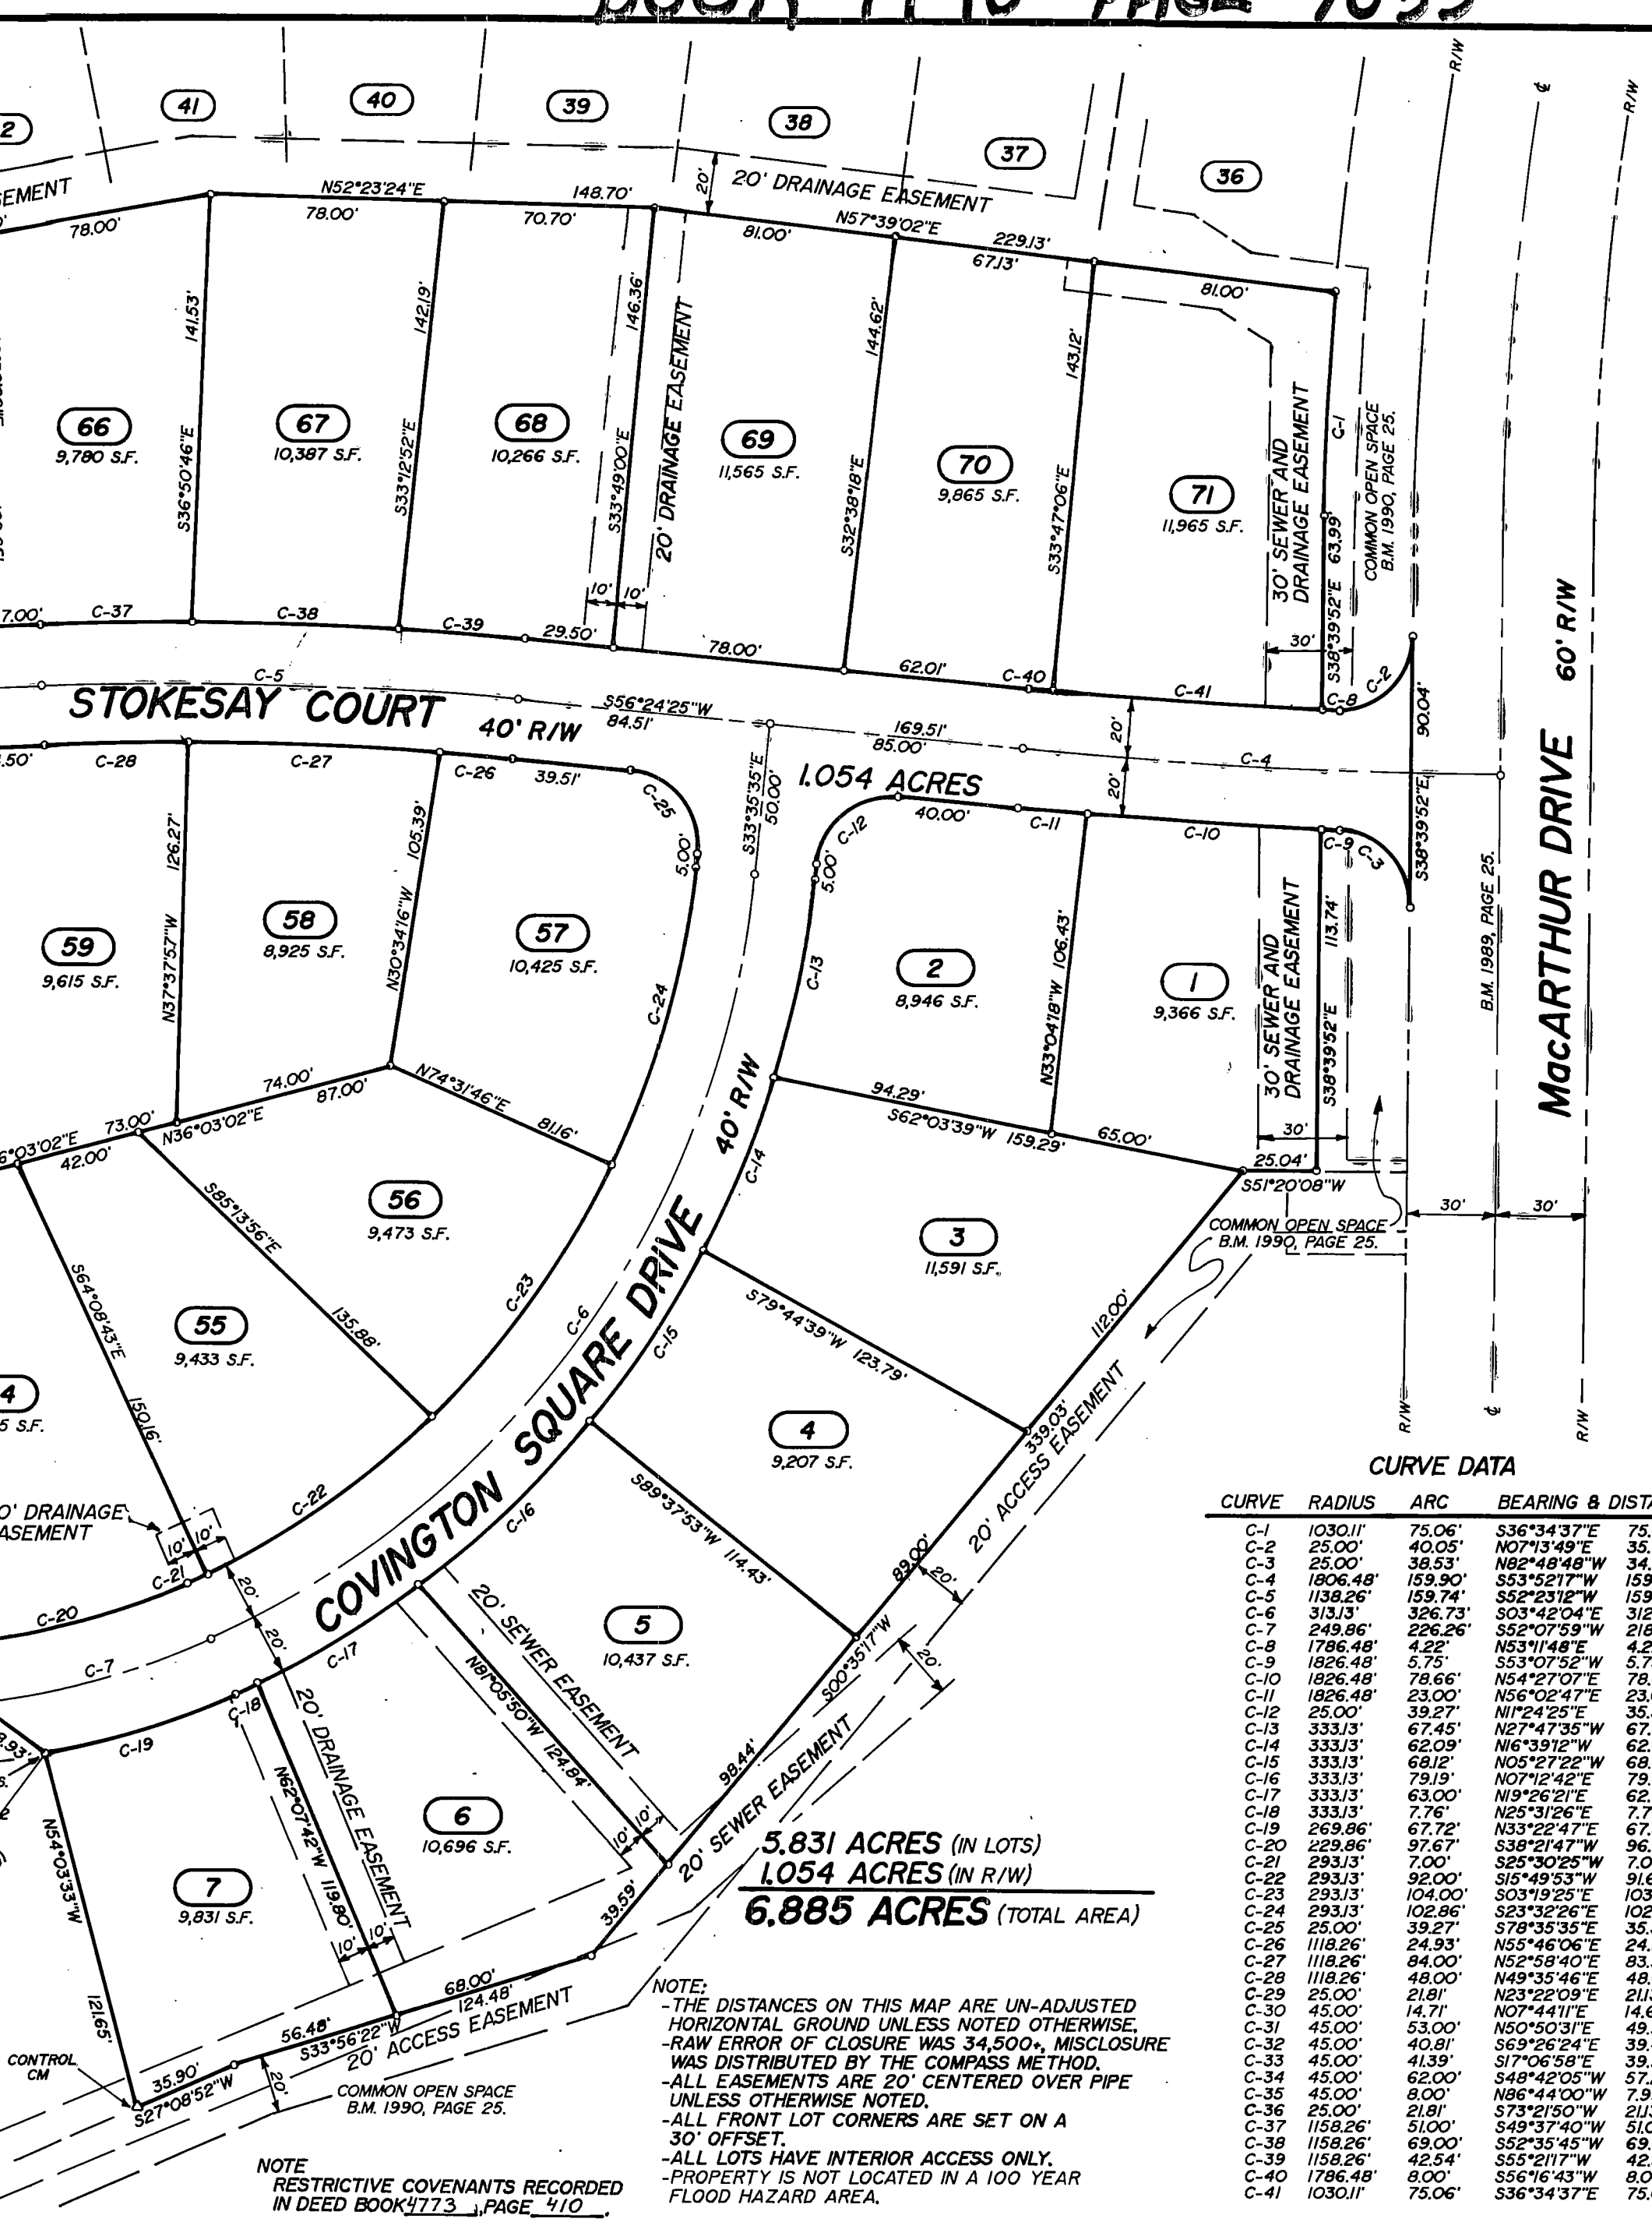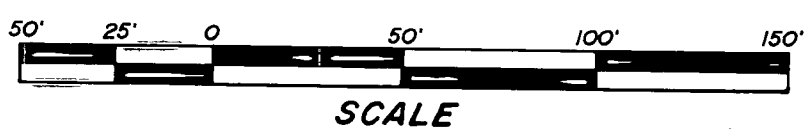

CURVE DATA

CURVE	RADIUS	ARC	BEARING & DISTANCE
C-1	1030.11'	75.06'	S36°34'37"E 75.05'
C-2	25.00'	40.05'	N07°13'49"E 35.90'
C-3	25.00'	38.53'	N82°48'48"W 34.83'
C-4	1806.48'	159.90'	S53°52'17"W 159.84'
C-5	1138.26'	159.74'	S52°23'12"W 159.61'
C-6	313.13'	326.73'	S03°42'04"E 312.11'
C-7	249.86'	226.26'	S52°07'59"W 218.61'
C-8	1786.48'	4.22'	N53°11'48"E 4.22'
C-9	1826.48'	5.75'	S53°07'52"W 5.75'
C-10	1826.48'	78.66'	N54°27'07"E 78.65'
C-11	1826.48'	23.00'	N56°02'47"E 23.00'
C-12	25.00'	39.27'	N11°24'25"E 35.36'
C-13	333.13'	67.45'	N27°47'35"W 67.33'
C-14	333.13'	62.09'	N16°39'12"W 62.00'
C-15	333.13'	68.12'	N05°27'22"W 68.00'
C-16	333.13'	79.19'	N07°12'42"E 79.00'
C-17	333.13'	63.00'	N19°26'21"E 62.91'
C-18	333.13'	7.76'	N25°31'26"E 7.76'
C-19	269.86'	67.72'	N33°22'47"E 67.54'
C-20	229.86'	97.67'	S38°21'47"W 96.93'
C-21	293.13'	7.00'	S25°30'25"W 7.00'
C-22	293.13'	92.00'	S15°49'53"W 91.62'
C-23	293.13'	104.00'	S03°19'25"E 103.46'
C-24	293.13'	102.86'	S23°32'26"E 102.33'
C-25	25.00'	39.27'	S78°35'35"E 35.36'
C-26	1118.26'	24.93'	N55°46'06"E 24.93'
C-27	1118.26'	84.00'	N52°58'40"E 83.99'
C-28	1118.26'	48.00'	N49°35'46"E 48.00'
C-29	25.00'	21.81'	N23°12'09"E 21.81'
C-30	45.00'	14.71'	N07°44'11"E 14.65'
C-31	45.00'	53.00'	N50°50'31"E 49.99'
C-32	45.00'	40.81'	S69°26'24"E 39.42'
C-33	45.00'	41.39'	S17°06'58"E 39.94'
C-34	45.00'	62.00'	S48°42'05"W 57.21'
C-35	45.00'	8.00'	N86°44'00"W 7.99'
C-36	25.00'	21.81'	S73°21'50"W 21.3'
C-37	1158.26'	51.00'	S49°37'40"W 51.00'
C-38	1158.26'	69.00'	S52°35'45"W 69.00'
C-39	1158.26'	42.54'	S55°21'17"W 42.54'
C-40	1786.48'	6.00'	S56°16'43"W 6.00'
C-41	1030.11'	75.06'	S36°34'37"E 75.05'

REVISIONS		GLENEAGLES SUBDIVISION		KENNETH CLOSE, INC.	
		PHASE I - SECTION ONE		Land Surveying	
		MacARTHUR PARK - P.U.D.		7406-L CHAPEL HILL ROAD - RALEIGH, NC 27607	
TOWNSHIP: WHITE OAK		COUNTY: WAKE		SURVEY DATE: 6-19-90	SURVEYED BY: KS
STATE: NORTH CAROLINA				SCALE: 1" = 50'	DRAWN BY: MG
ZONE:		TAX MAP:		CHECKED & CLOSURE BY: MG	
		PARCEL:			