


ELEVATION NOTES

BUILDING CODES


MATERIAL LEGEND


- ASPHALT SHINGLES
- STANDING SEAM METAL ROOF
- HORIZONTAL LAP SIDING
- BOARD & BATT SIDING @ 1/8" O.C.
- SHAKE SIDING
- BRICK VENEER
- SYNTHETIC STONE VENEER
- PAIRED BLOCK FOUNDATION

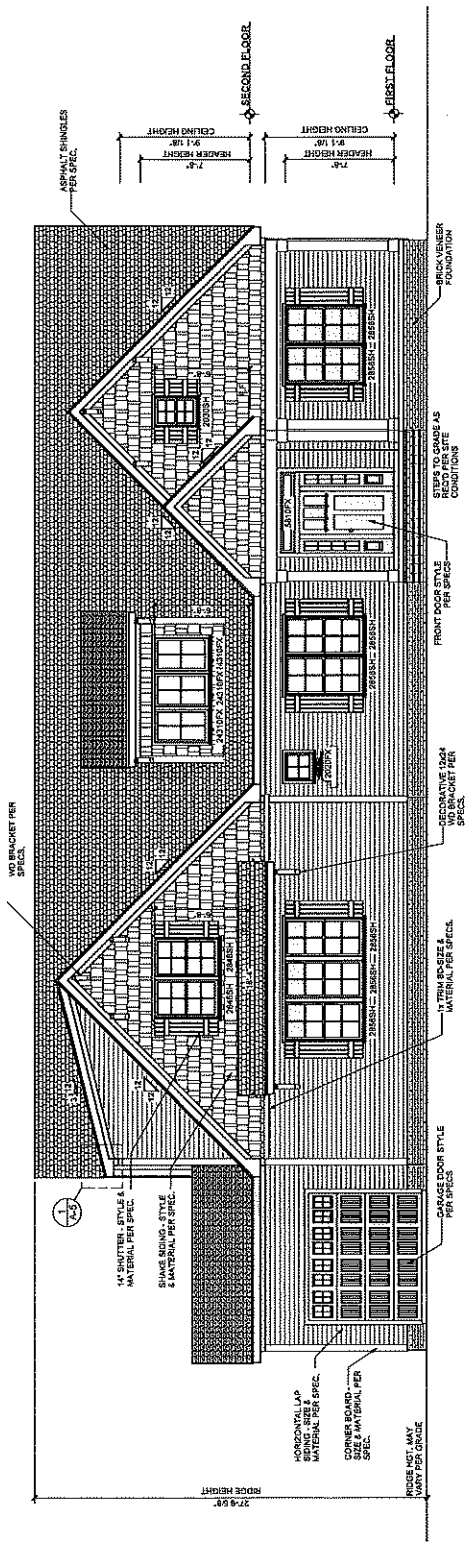

FRONT ELEVATION
Scale: 1/8" = 1'-0"

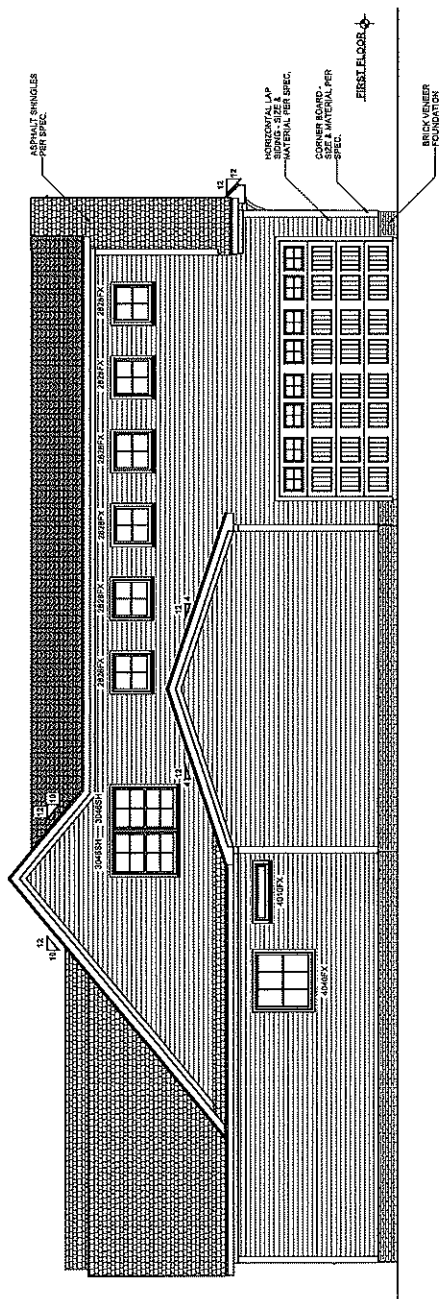


LEFT ELEVATION
Scale: 1/4" = 1'-0"

ELEVATION NOTES


BUILDING CODES:

MATERIAL LEGEND

- | | | | | | | | |
|---|---|---|---|---|---|---|---|
| ASPHALT
SHINGLES | STANDING SEAM
METAL ROOF | HORIZONTAL LAP SIDING | BOARDS & BATTEN
SIDING (B.P.C.) | SHAKE SIDING | BRICK VENEER | SYNTHETIC STONE
VENEER | PARA-DEK BLOCK FOUNDATION |
|  |  |  |  |  |  |  |  |

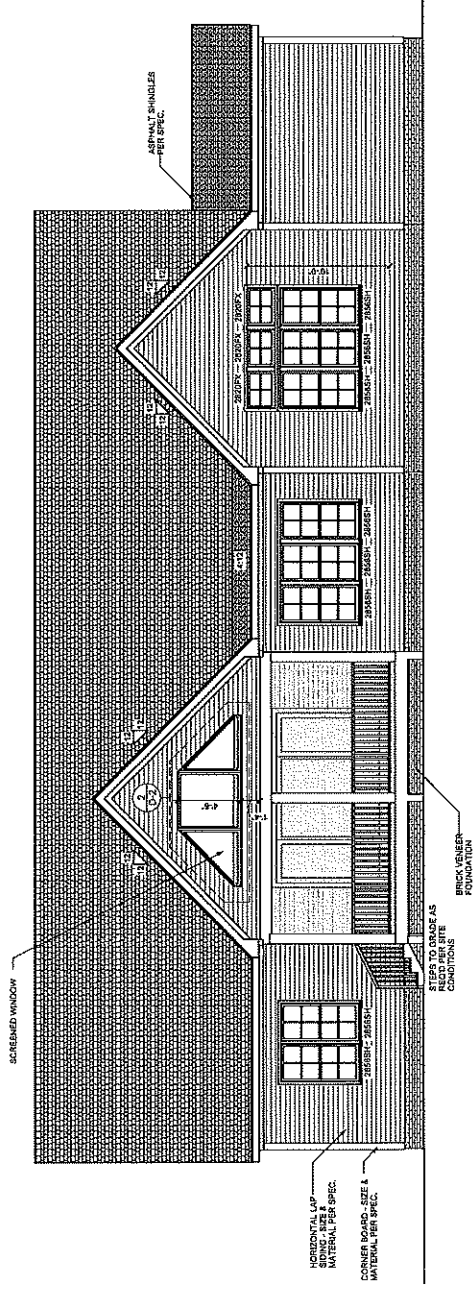

REAR ELEVATION
Scale: 1/4" = 1'-0"

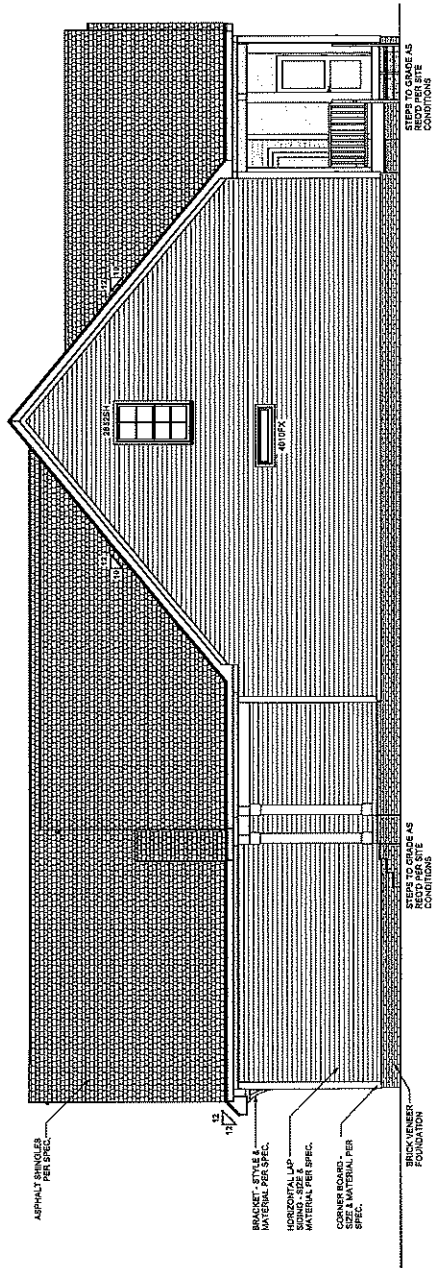

RIGHT ELEVATION
Scale: 1/4" = 1'-0"

FIRST FLOOR PLAN


GENERAL NOTES

WALLS








WINDOW NOTE LEGEND	
DH	DOUBLE HUNG
SH	SINGLE HUNG
FX	FIXED
SC	SINGLE CASEMENT
DC	DOUBLE CASEMENT
TC	TRIPLE CASEMENT

HEATED SQUARE FOOTAGE	
FIRST FLOOR	2412
SECOND FLOOR	502
TOTAL HEATED:	3014

UNFINISHED SQUARE FOOTAGE	
FRONT PORCH	237
FUTURE BEDROOM	392
SCREENED PORCH	281
THREE CAR GARAGE	997
TOTAL UNFINISHED	2007

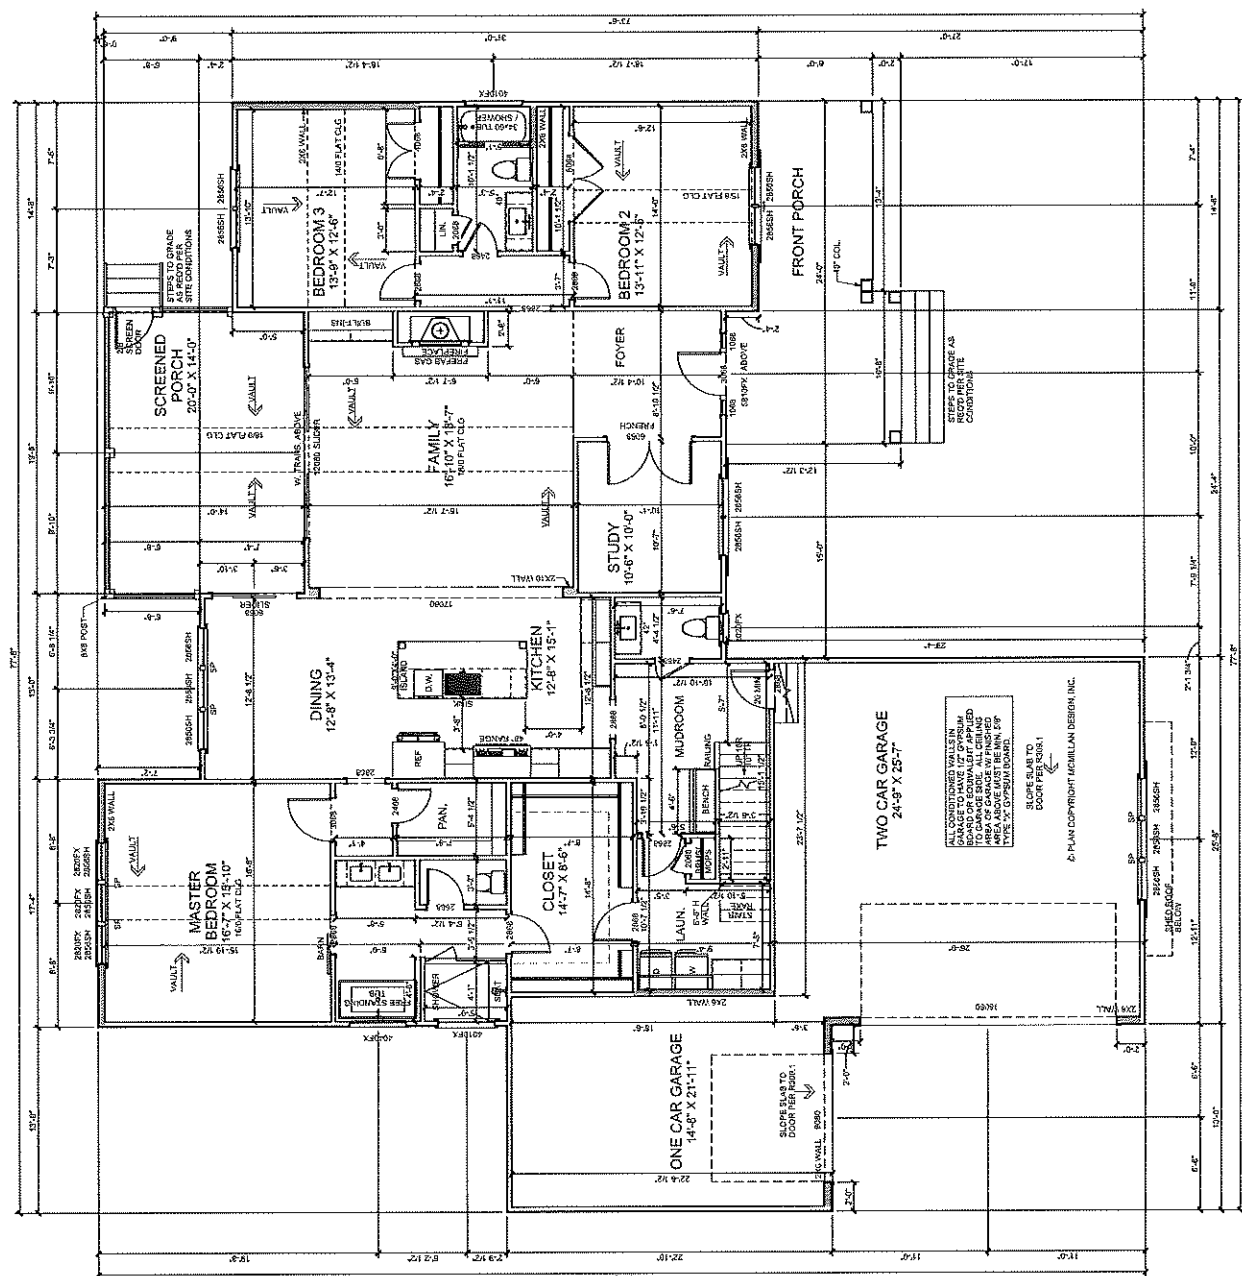

McMillian Design
847 Wake Forest Business Park, Suite 102
Wake Forest, NC 27587
919.263.1509
www.mcmillian-design.com



Genesis Builders
Asher Woods
Lot #1
RBPR-157864-2025


Second Floor Plan

REVISIONS	NUMBER	DATE



Plan Number
M204-25
Sheet No.
A-4
Drawn By
TV
Date
10/14/2025
© Copyright 2025
Genesis Builders, Inc.

- GENERAL NOTES**
- WINDOW NOTE LEGEND**
- BN - DOUBLE HUNG
 - BN - DOUBLE HUNG
 - FX - FIXED
 - SC - SINGLE CASEMENT
 - SC - SINGLE CASEMENT
 - TC - TRIPLE CASEMENT
 - TC - TRIPLE CASEMENT

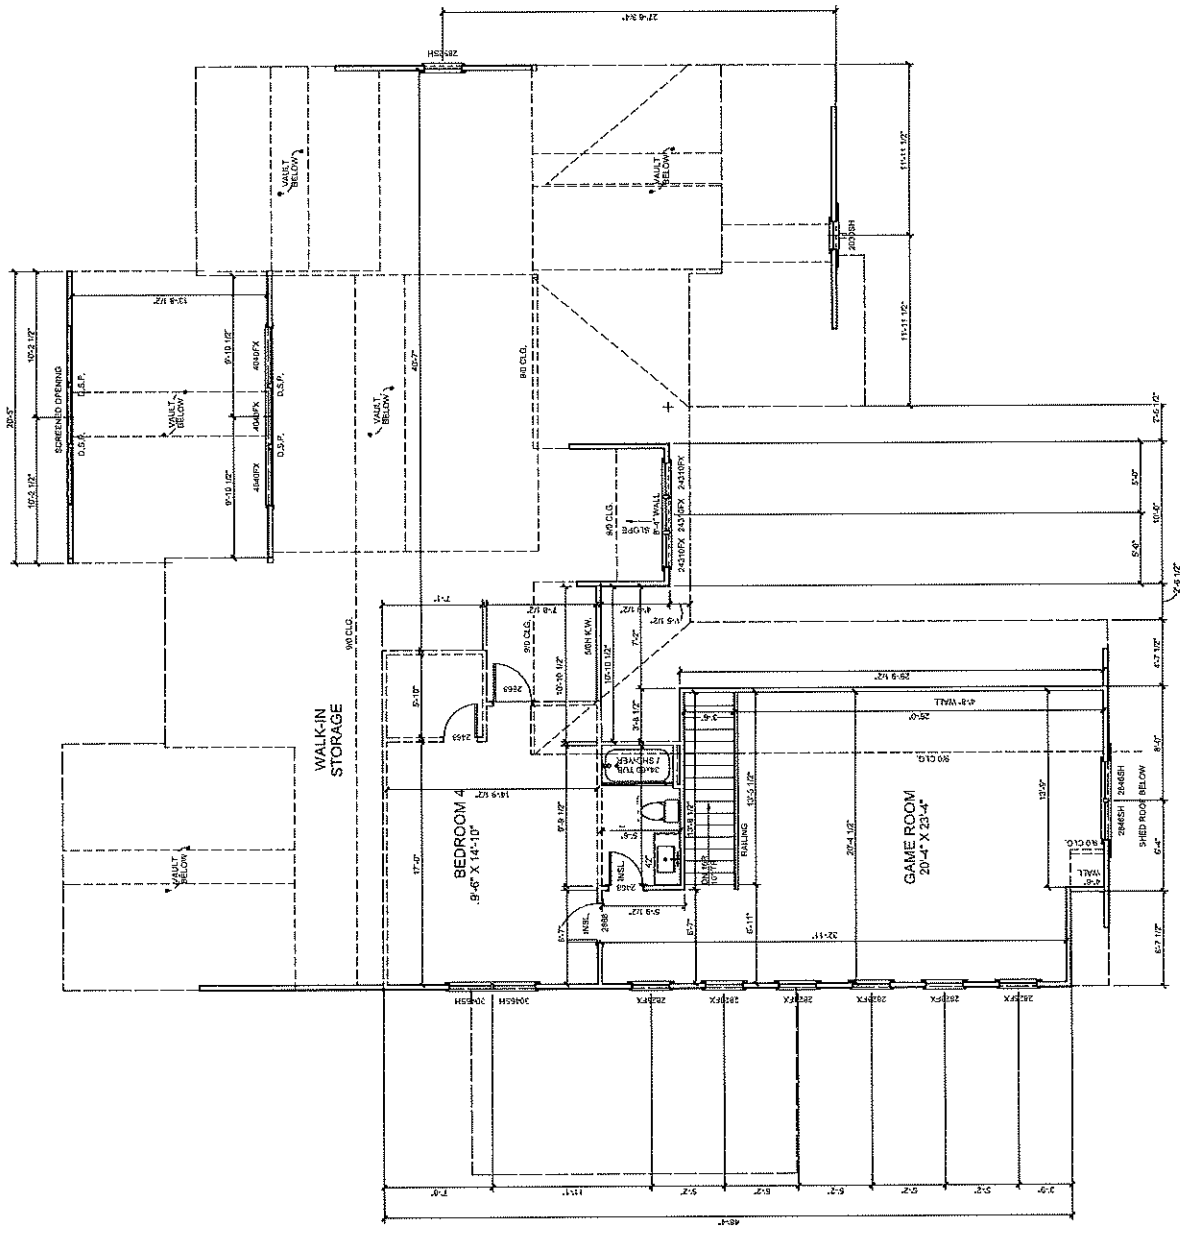

SECOND FLOOR PLAN
Scale: 1/4" = 1'-0"