
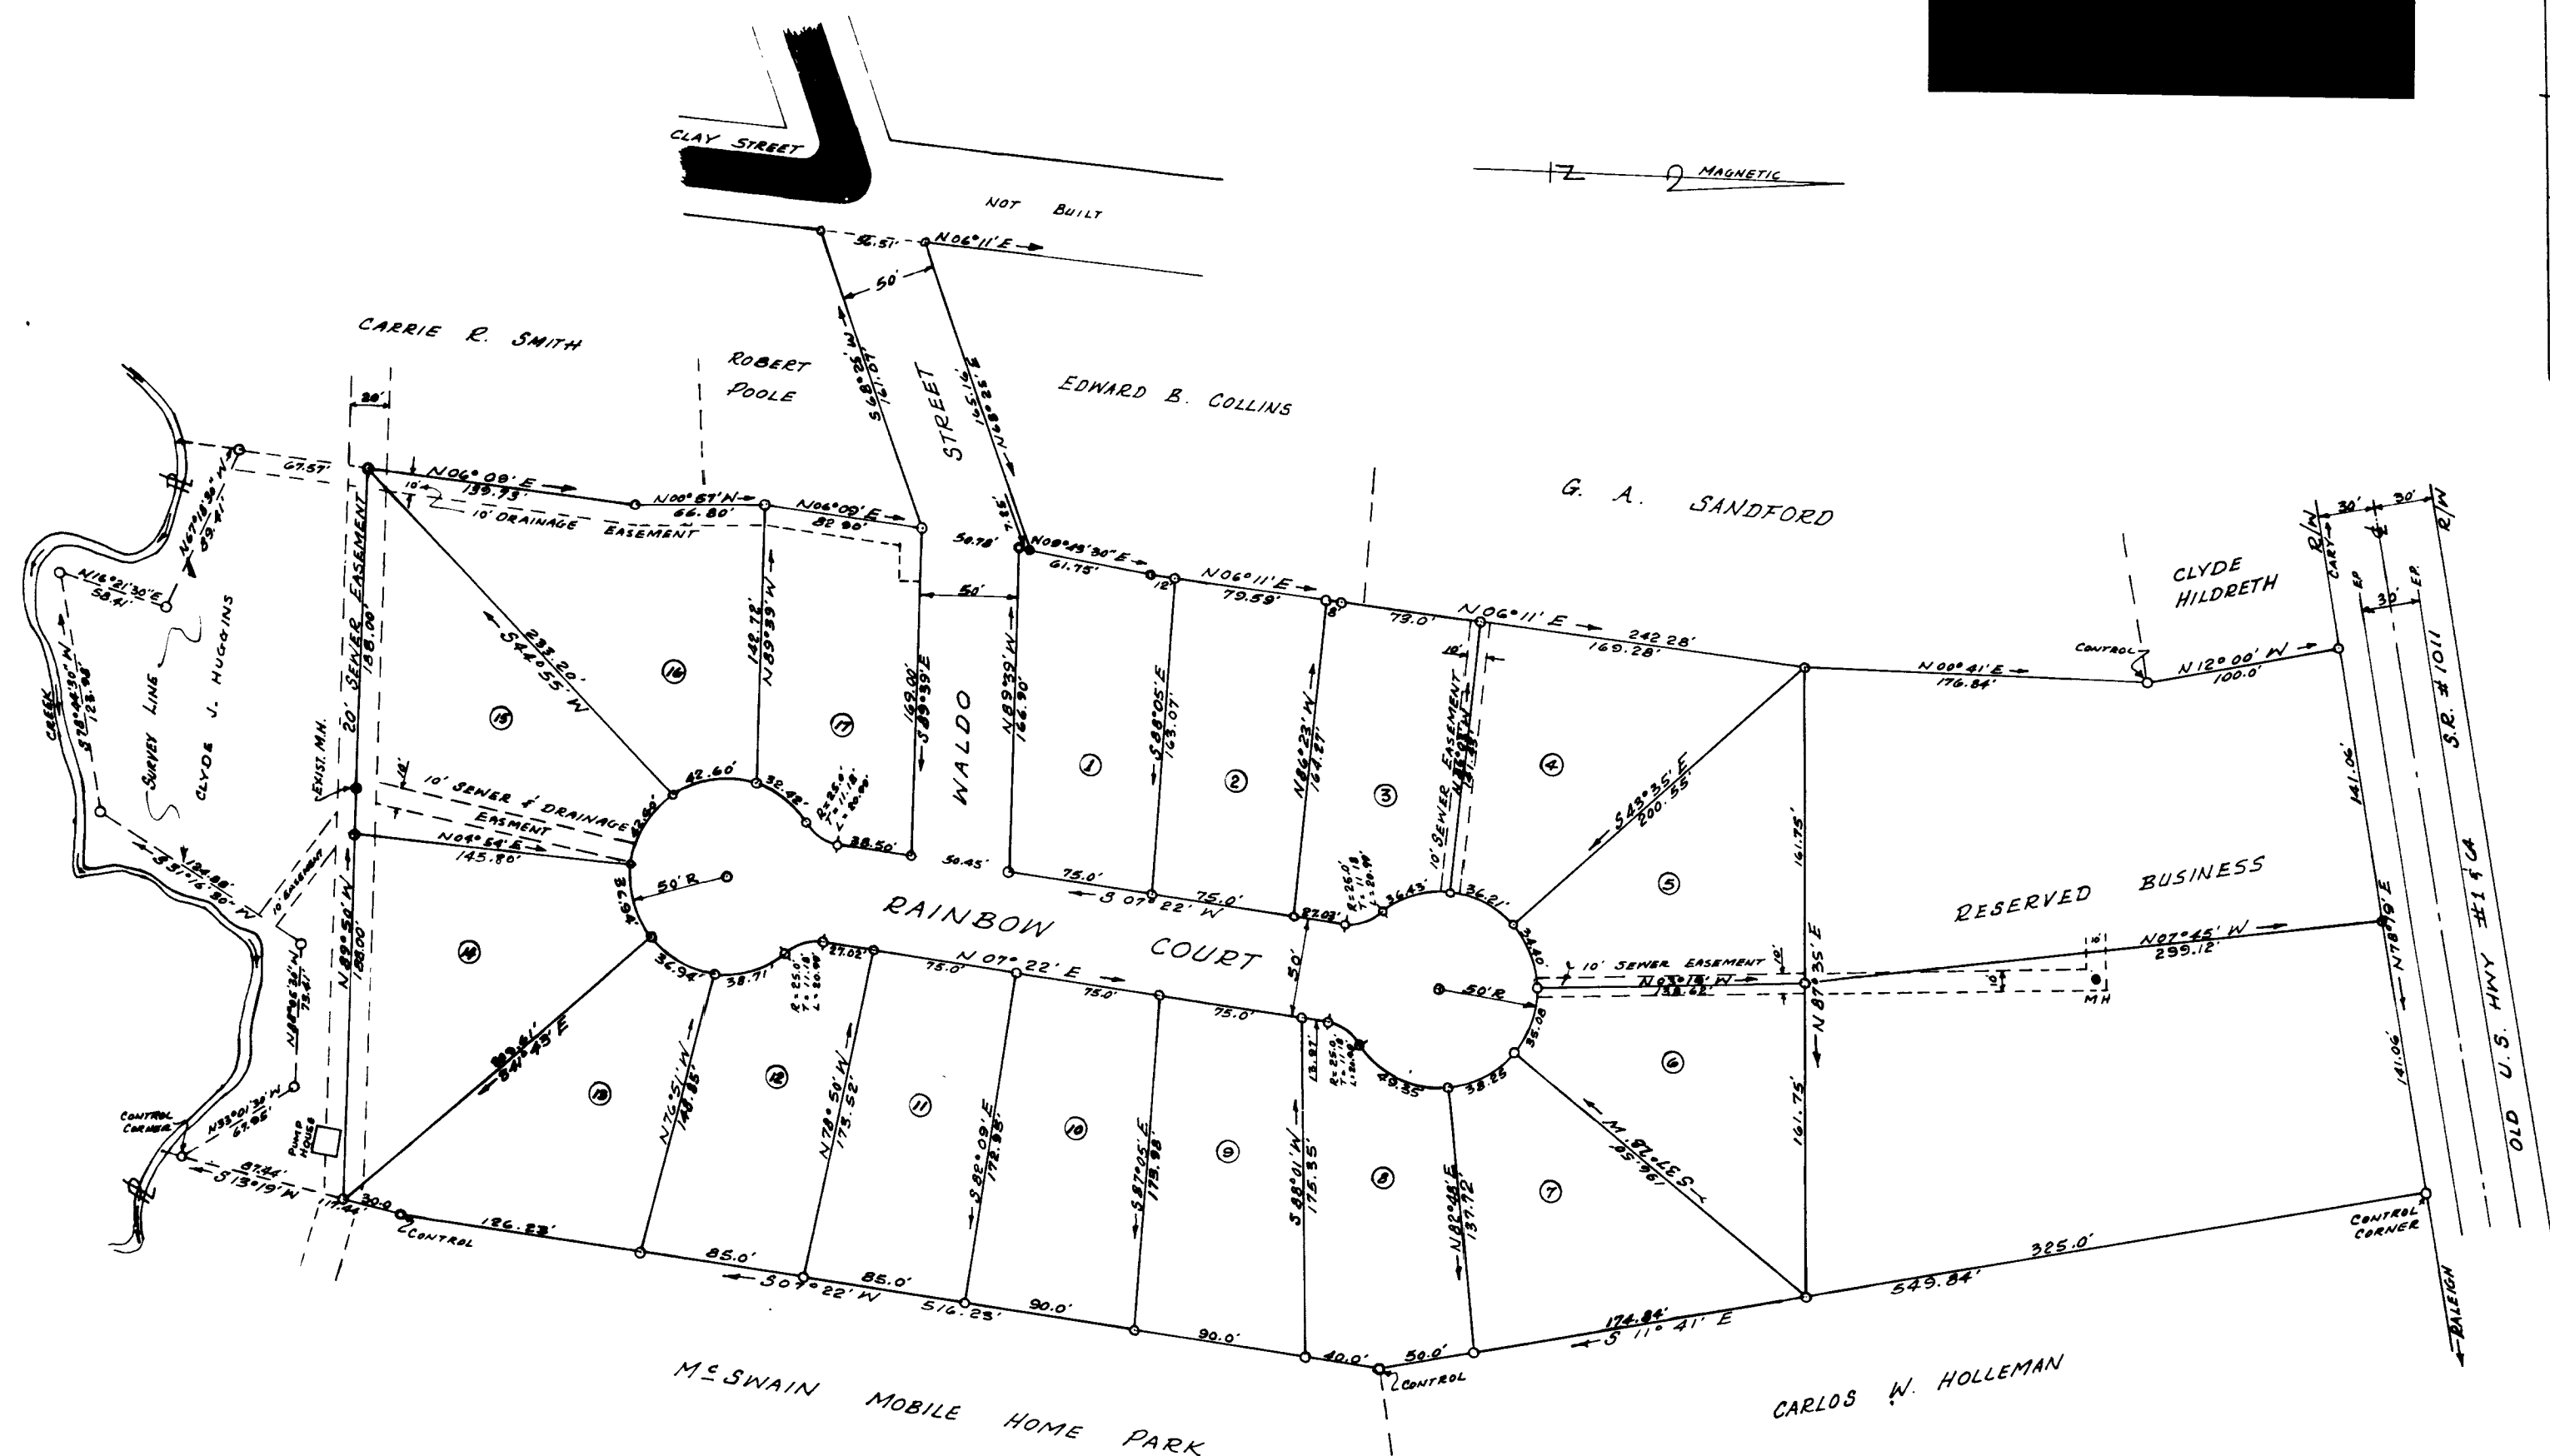


ORIGINAL MAP
OF POOR QUALITY

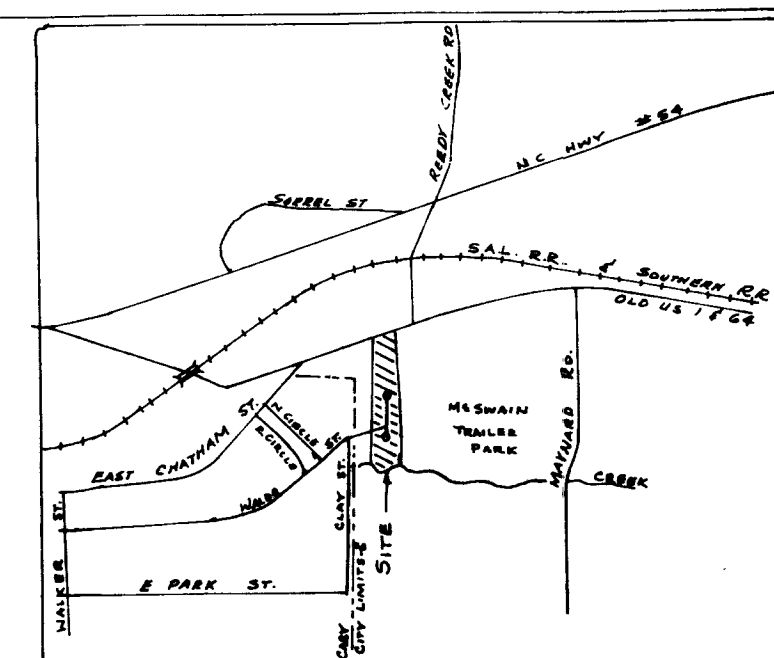


NOTE : DISTANCE'S ON RADIUS
IN CUL-DE-SAC ARE CHORD
DISTANCE

1. I (we) hereby certify that I am (we are) the owner(s) of the property herein described hereon and that I (we) hereby adopt this plan of subdivision with my (our) free consent, establish the minimum building lines, and dedicate all streets, alleys, walks, parks and other open spaces to public or private use as noted.
- February 14 1972 *John B. Byrnes*
(date) *Mayor* *City*
2. I hereby certify that the plan shown and described hereon is a true and correct survey of the acreage required by the Cary Planning Commission and that the monuments have been placed as shown hereon, in accordance with the requirements of the Cary subdivision regulations.
- February 18 1972 *Philip C. Bowers*
(date) *Engineer or Surveyor*
3. I hereby certify that the subdivision plat shown hereon has been found to comply with the subdivision regulations for Cary, North Carolina with the exception of such variations, if any, as noted in the minutes of the Planning Commission and that has been approved by recording in the office of the County Recorder.
- 4 27 1972 *James L. Jones*
(date) *Secretary, Town Board*
4. I, *James L. Jones*, the Town Clerk and Treasurer of Cary, North Carolina, do certify that the Town of Cary, approved this plat and map and accepted the dedication of the streets, easements, rights-of-way and public parks shown thereon, but assume no responsibility to open or maintain the same, until it is the opinion of the governing body of the Town of Cary it is in the public interest to do so.
- 4-27 1972 *James L. Jones*
(date) *Town Clerk*

STATE OF NORTH CAROLINA
COUNTY OF Albemarle
I, WILTON C. GILLES, certify that this map was taken from an actual survey of the land described in Book 10 of the county records of this county, and that the area of said land as calculated by the surveyor is 3.000 acres, that the above recited map was taken at the place named in the information found in Book 10 of the county records of this county, and that said map was prepared in compliance with G.S. 4330 as amended. Witness my hand and seal this 18th day of January, AD 1978.
Wilton C. Gilles
Surveyor

Swear to and subscribed before me this 18th
day of January 1972.
My commission expires July 28, 1975.
Keith F. Collier
NOTARY PUBLIC

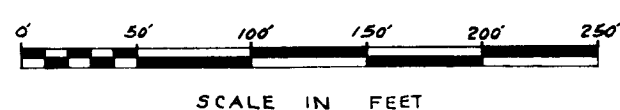

RECORDED IN MAP 1972 VOL II PAGE 137

SUB - DIVISION		WILTON C. GRIMES	
RAINBOW ESTATES		REGISTERED LAND SURVEYOR - L917	
CARY	N. C.	ROUTE #4, Box 639-AA	
CLYDE J. HUGGINS	OWNER	RALEIGH, N. C. 27606	
		SCALE	DATE
		1" = 50'	1-12-72
			SEAL
			7156