
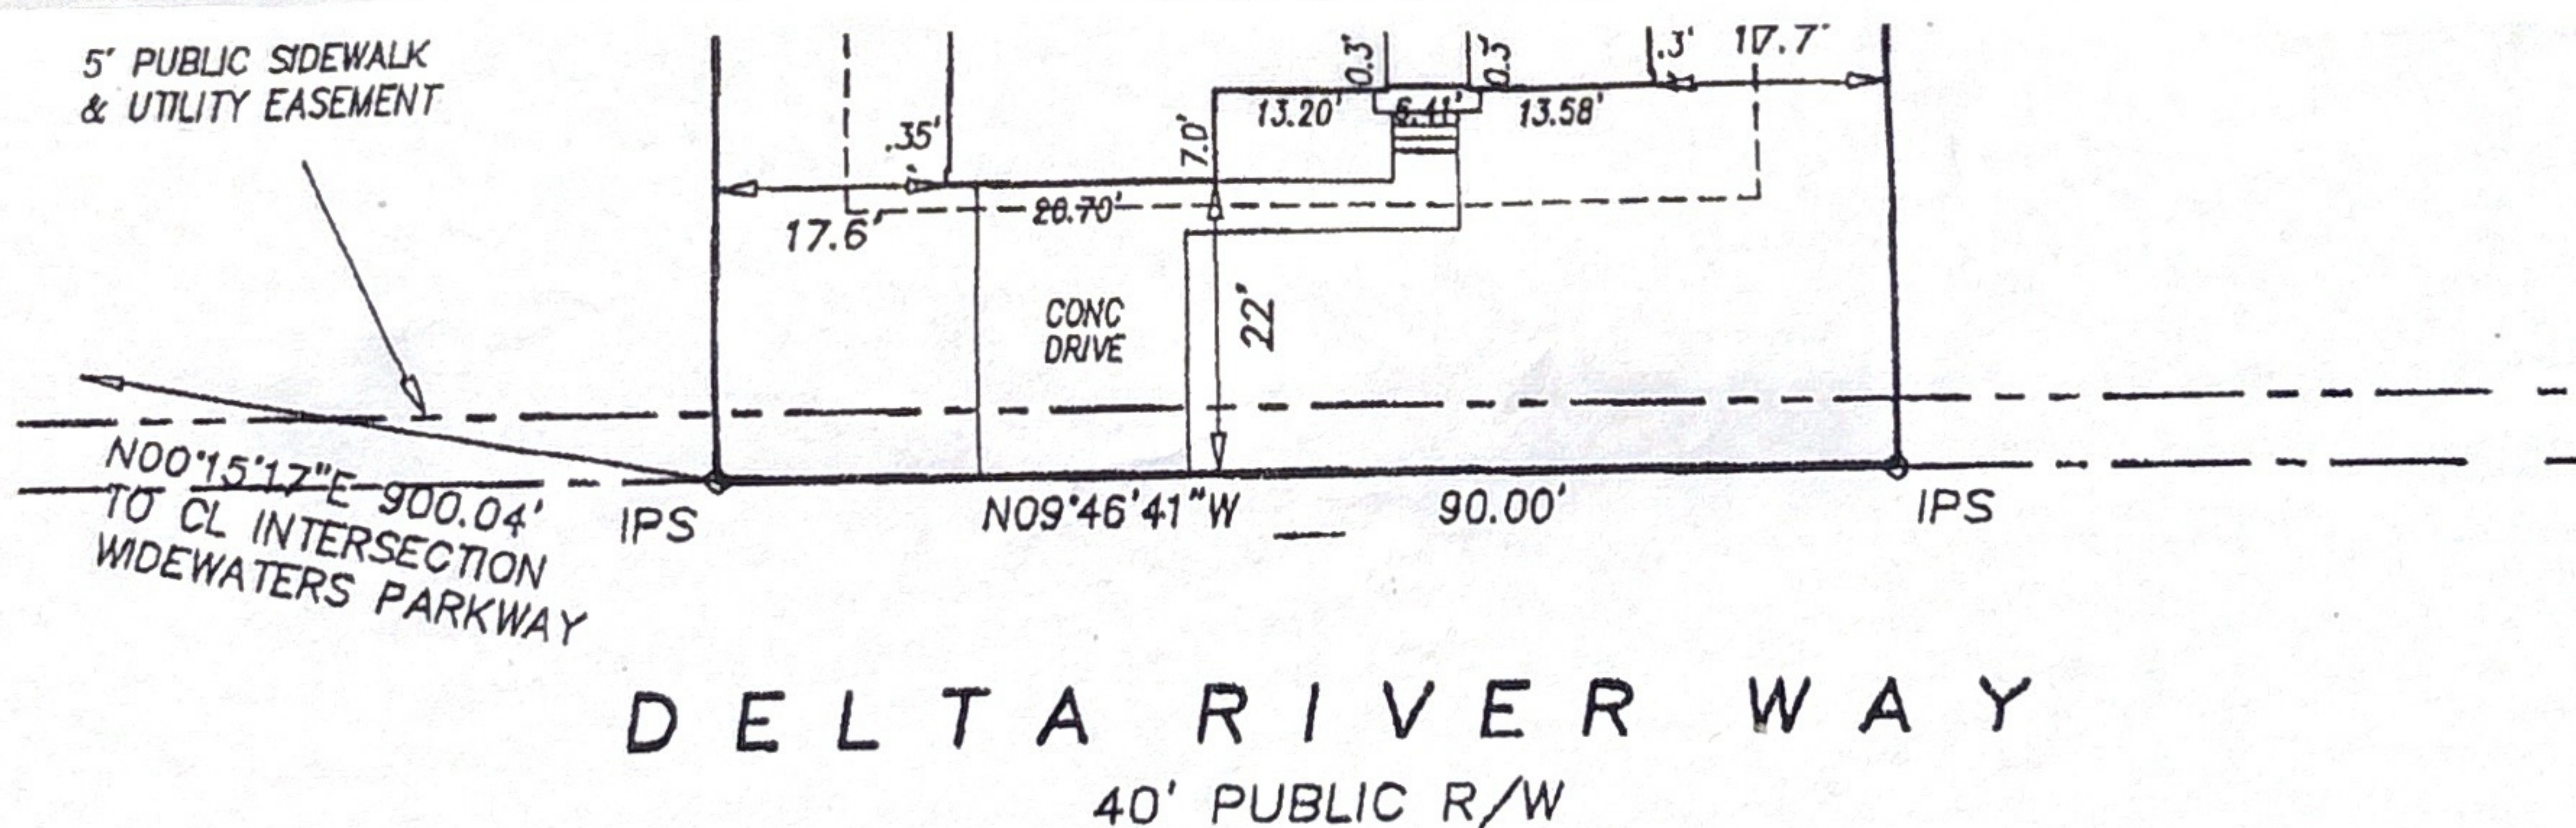
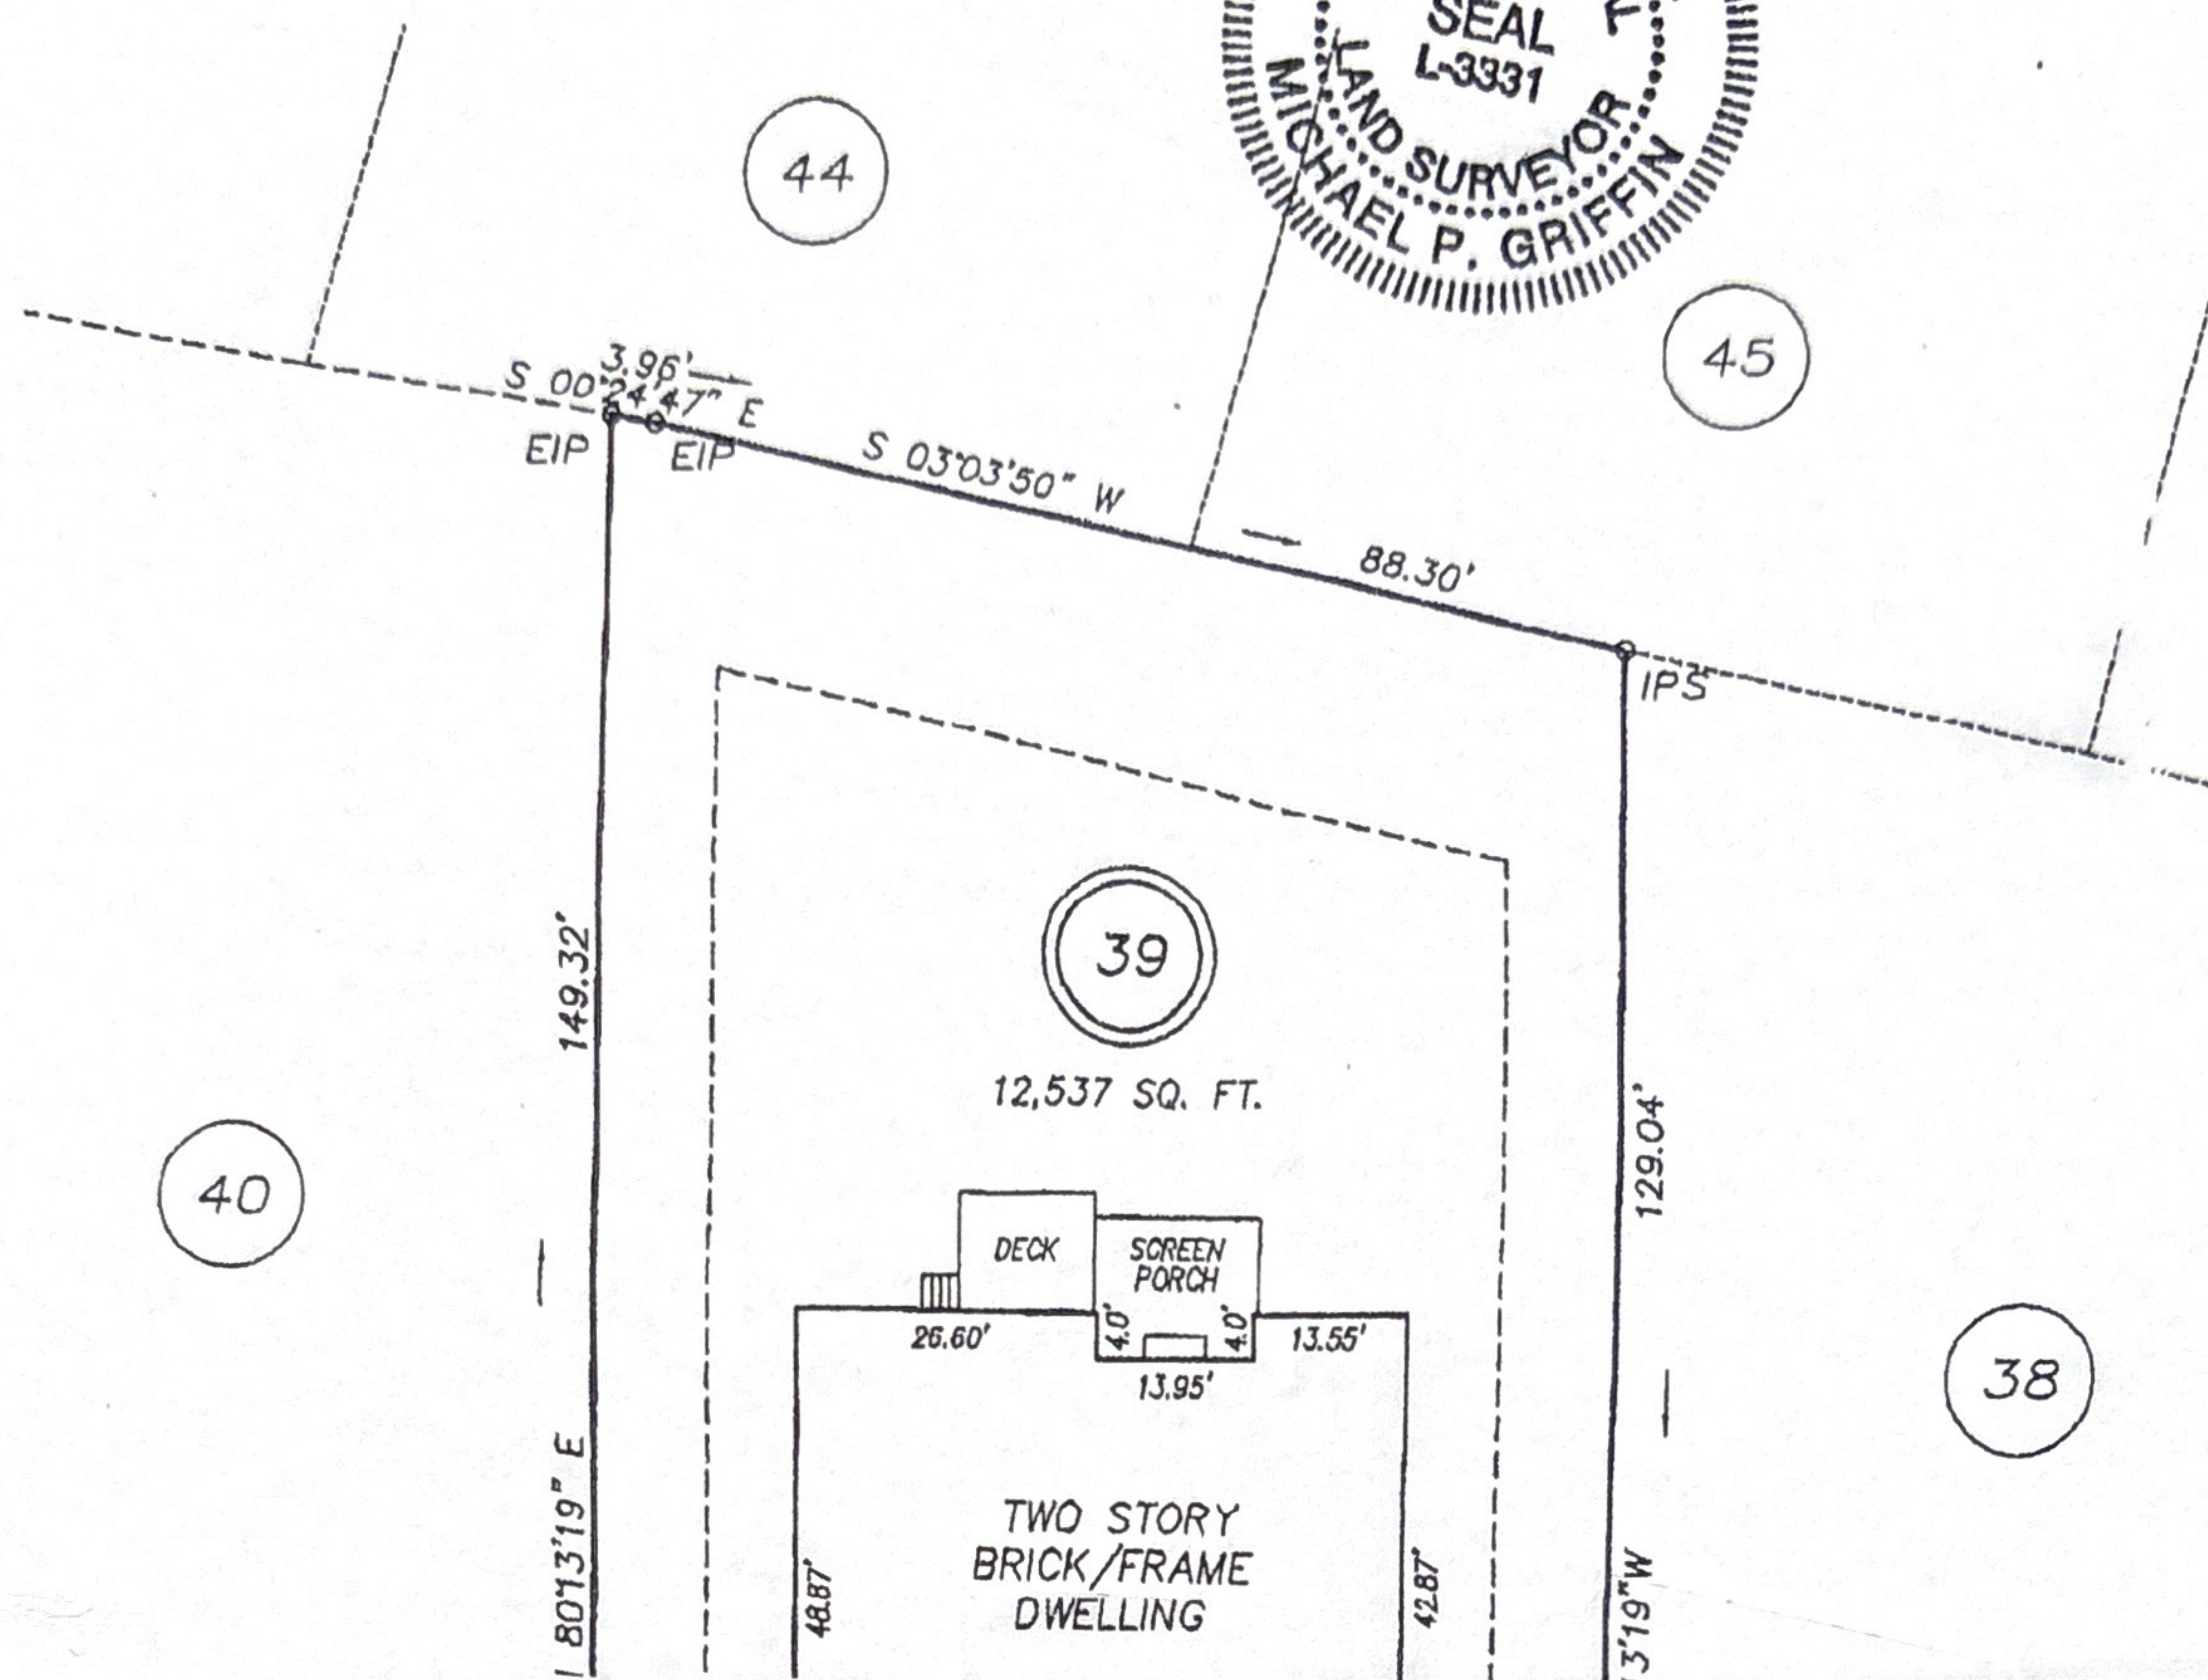


Witness my hand and seal this 27th day of MAY 2004.

ed by coordinates.
27TH day of MAY 2004.
Michael Gilman


N
BM 2003 PAGE 658-
WAKE CO. REGISTRY 59

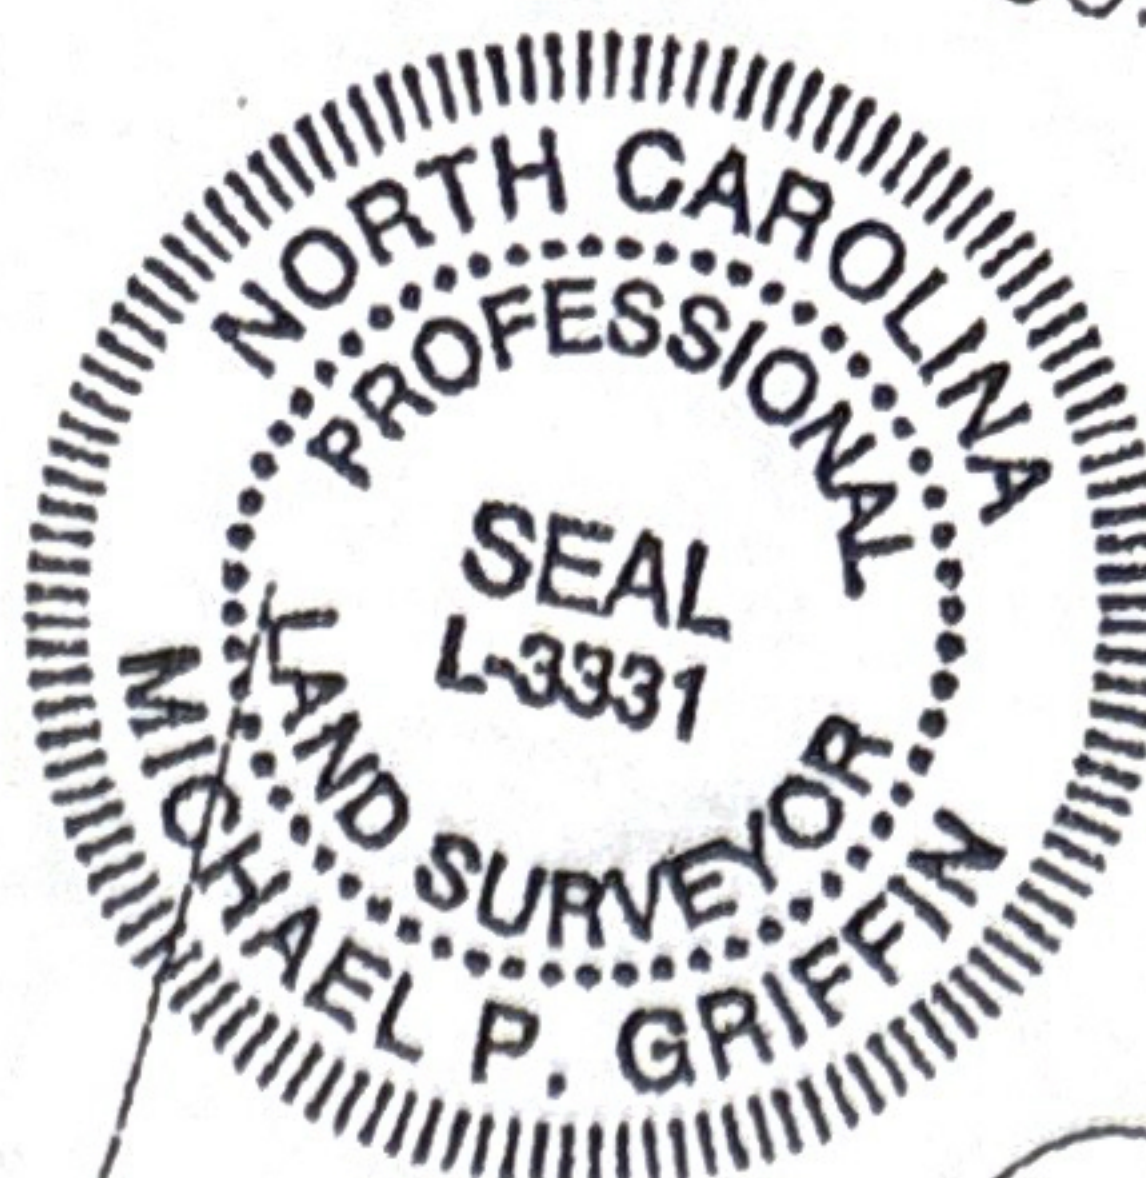

<u>SETBACKS</u>	
FRONT	20'
REAR	20'
SIDE	4.5' MIN.
	10' AGG.
CORNER SIDE	10'

LEGEND

EIP	EXISTING IRON PIPE
IPS	IRON PIPE SET
R/W	RIGHT OF WAY
N/F	NOW OR FORMERLY
EIS	EXISTING IRON STAKE
PK	PK NAIL
WM	WATER METER

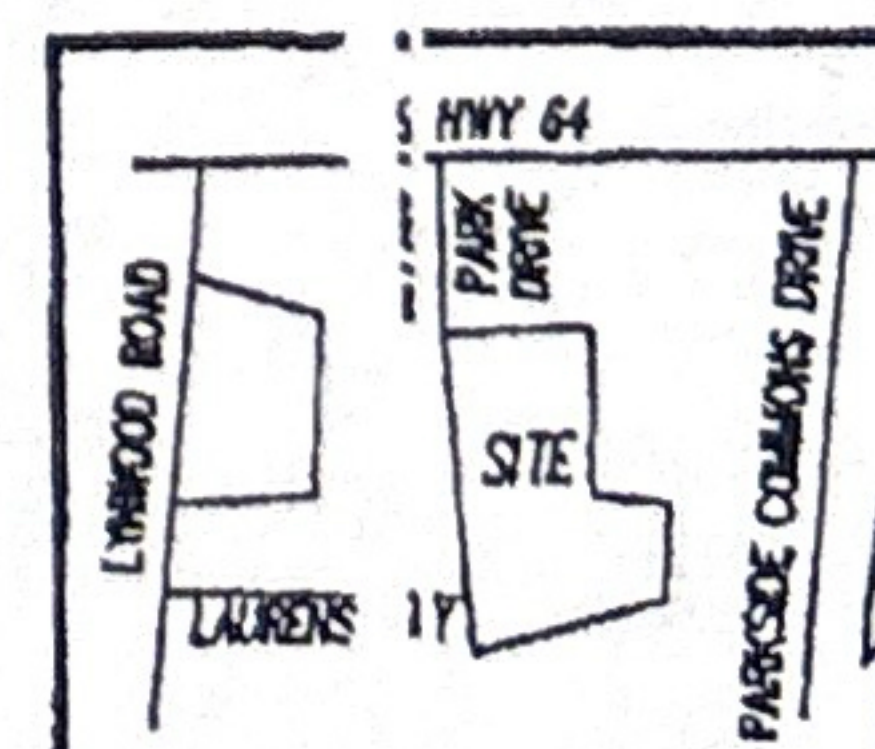

THIS PROPERTY IS NOT LOCATED
IN THE 100 YEAR FLOOD ZONE.



GRIFFIN LAND SURVEYING, INC.

P. O. BOX 148
FUQUAY-VARINA, NC 27526
(919) - 567 - 1963

SURVEY FOR

THOMAS BOGE Y

WIDEWATERS SUBDIVISION
LOT 39

1022 DELTA RIVER W. Y

KNIGHTDALE, N.C.

WAKE COUNTY ST. MATTHEWS TOWNSHIP

DRAWN BY STR

DATE 5/27/04

CHECKED BY MPG

SCALE 1" = 30'