


C:\MERITAGE\MTH-22-02\DWG\FINAL\12.dwg, 6/8/2023 8:16:20 AM, mearisc

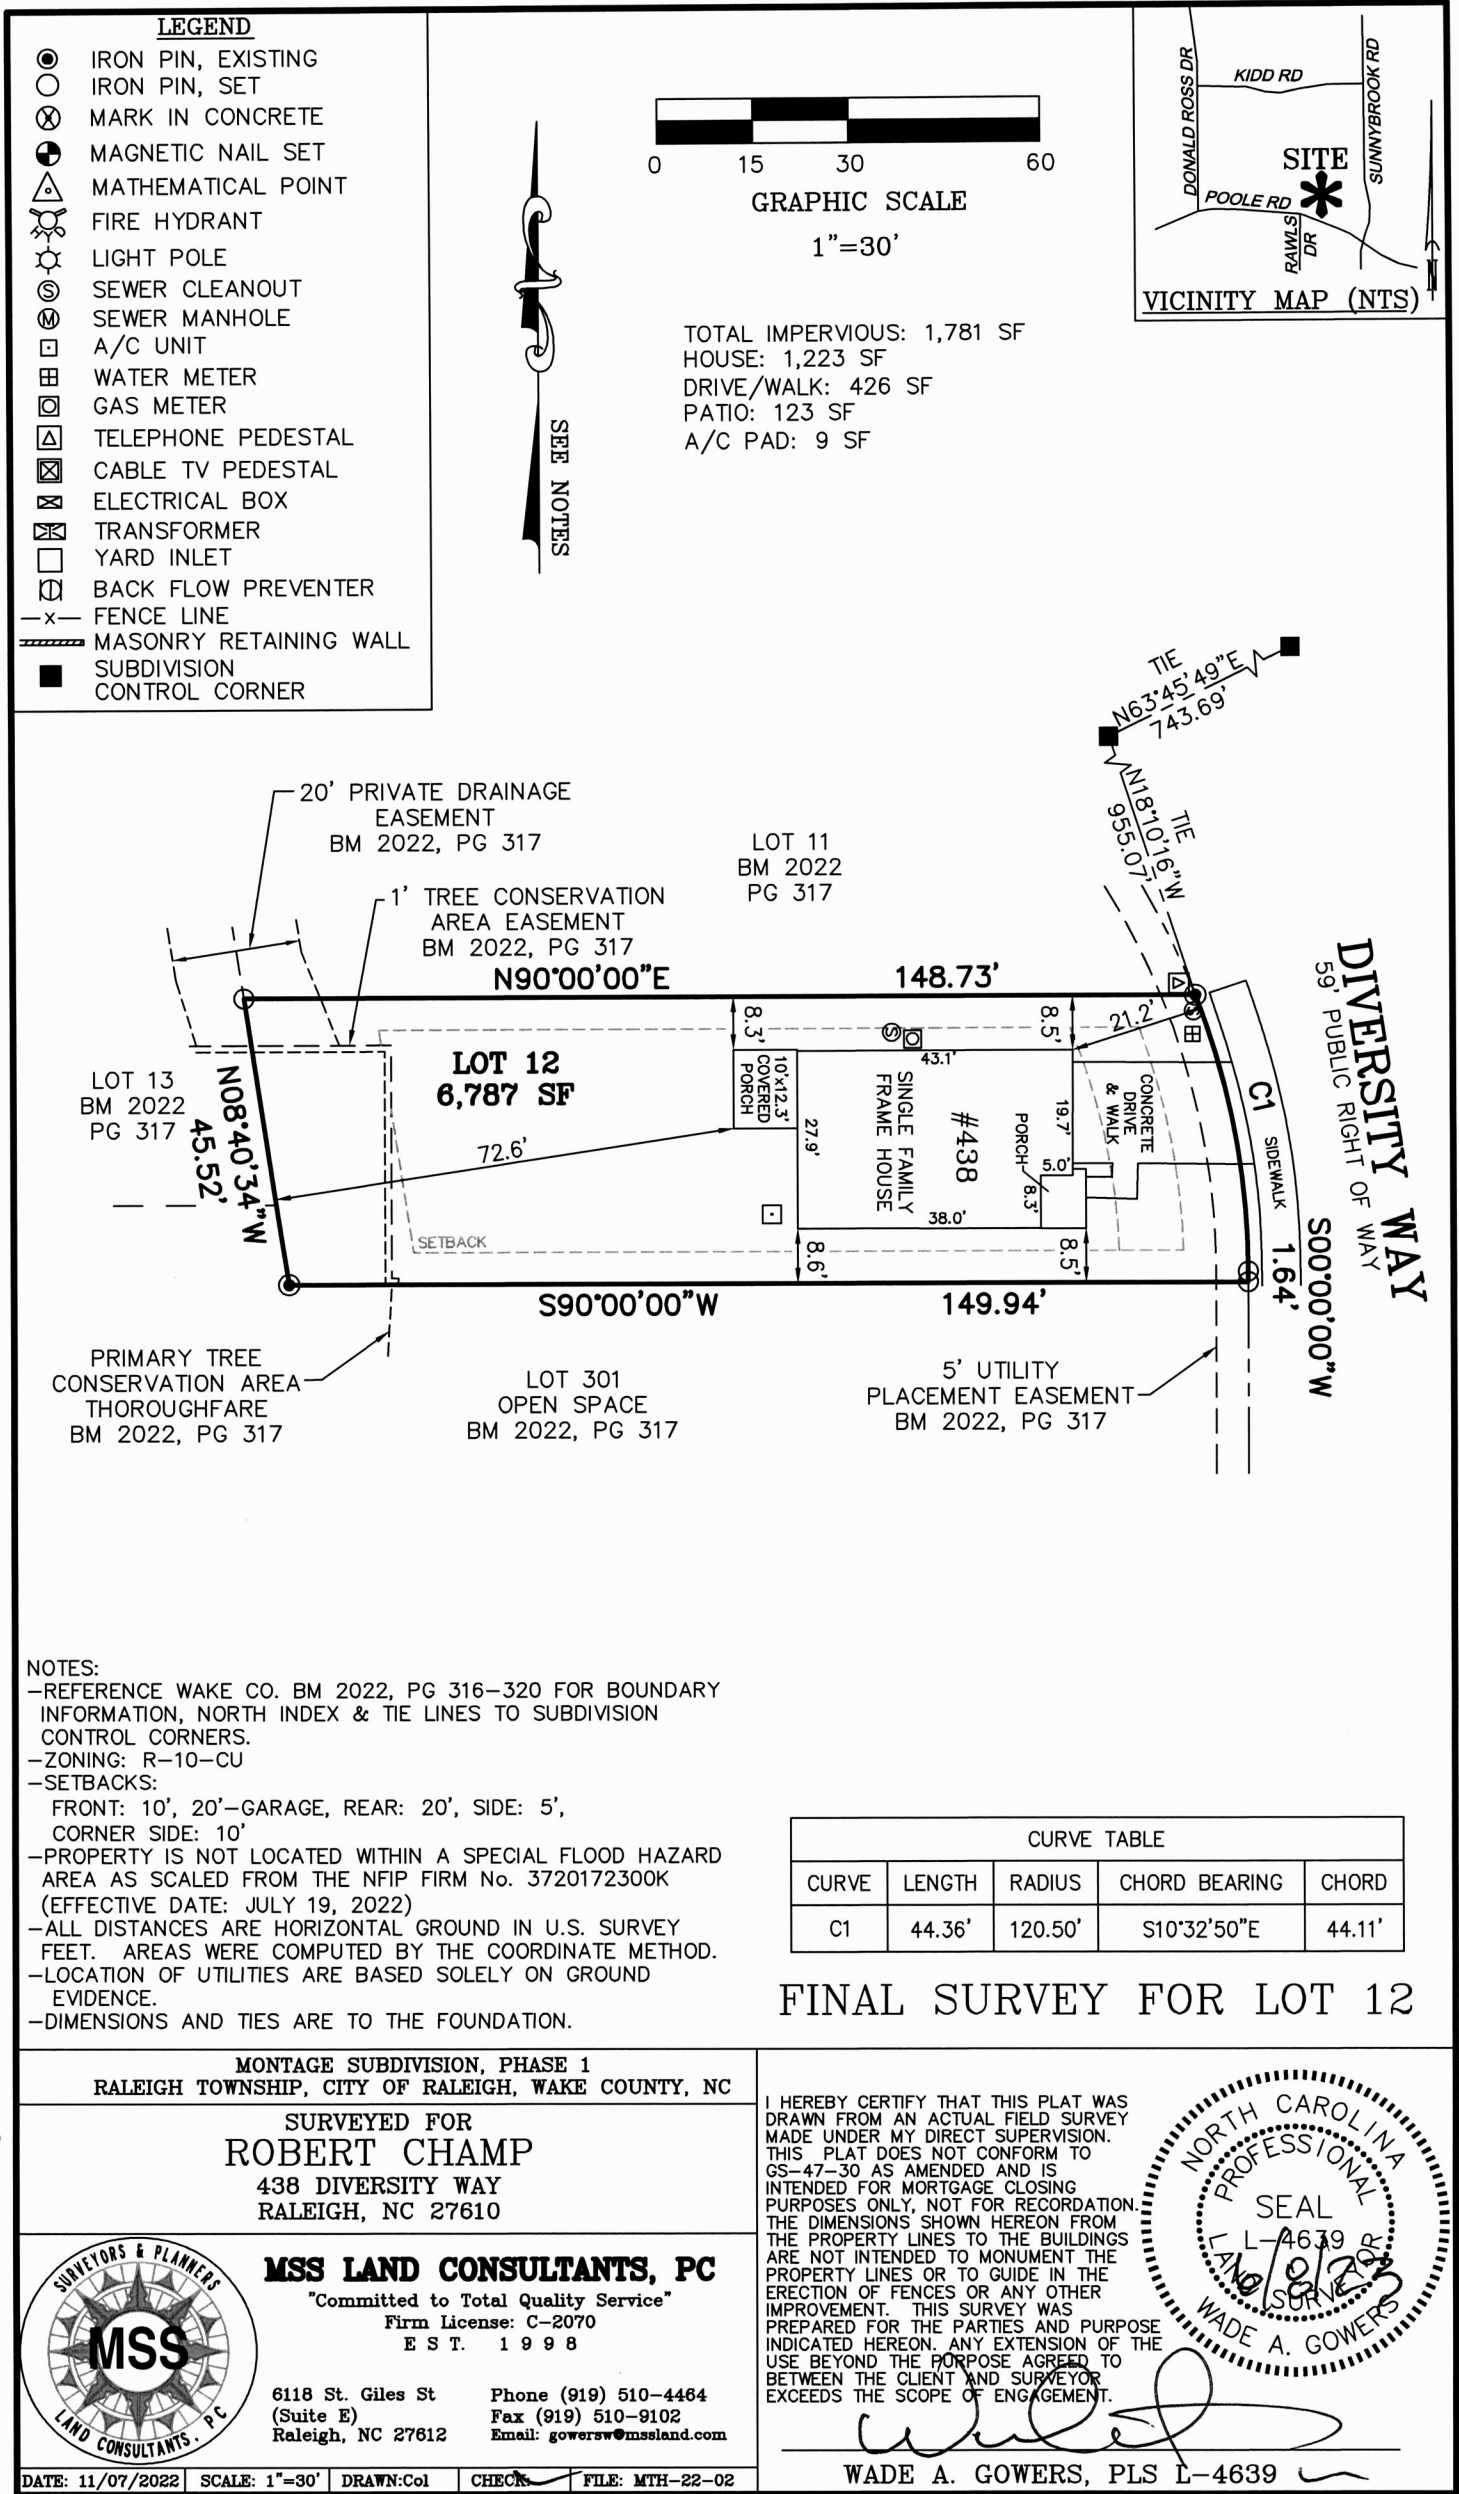

SURVEYOR’S REPORT FORM

TO: _____ (TITLE COMPANY)

THIS IS TO CERTIFY, that on NOVEMBER 7, 2022 I made an accurate survey of the premises standing in the name of

ROBERT CHAMP

Situated at RALEIGH WAKE NC
CITY/TOWN COUNTY STATE

Briefly described as LOT 12, MONTAGE SUBDIVISION

And shown on the accompanying survey entitled: **FINAL SURVEY FOR LOT 12, MONTAGE SUBDIVISION, PHASE 1, RALEIGH TOWNSHIP, CITY OF RALEIGH, WAKE COUNTY, NC, SURVEYED FOR ROBERT CHAMP, 438 DIVERSITY WAY, RALEIGH, NC 27610.**

I made a careful inspection of said premises and of the buildings located thereof at the time of making such survey, and again on _____, _____, and at the time of such latter inspection I found _____
to be in the possession of said premises as _____

(TENANT) OR (OWNER)

I further certify as to the existence or non-existence of the following at the time of my last inspection:

1. Rights of way, old highways, or abandoned roads, lanes or driveways, drainage, sewer, water, gas or oil pipe lines across said premises:	5’ UTILITY PLACEMENT EASEMENT, 20’ PRIVATE DRAINAGE EASEMENT, PRIMARY TREE CONSERVATION AREA THOROUGHFARE & 1’ TREE CONSERVATION AREA EASEMENT, AS SHOWN ON PLAT
2. Springs, streams, rivers, ponds, or lakes located, bordering on or running through said premises.	NONE APPARENT
3. Cemeteries or family burying grounds located on said premises. (Show location on plat):	NONE APPARENT
4. Telephone, telegraph or electric power poles, wires or lines overhanging or crossing or located on said premises and serving said premises or other property or properties:	AS SHOWN ON PLAT
5. Joint driveways or walkways; party walls or rights of support; porches, steps or roofs used in common or joint garages:	NONE APPARENT
6. Encroachments, or overhanging projections. (If the buildings, projections or cornices thereof, or signs affixed thereto, fences or other indications or occupancy encroach upon or overhang adjoining properties, or the like encroach upon or overhang surveyed premises, specify all such):	NONE APPARENT
7. Building or possession lines. (In case of city or town property specify definitely as to whether or not walls are independent walls or party walls and as to all easements of support of “beam rights.” In case of country property report specifically how boundary lines are evidenced, that is, whether by fences or otherwise).	AS SHOWN ON PLAT
8. Indications of building construction, alterations or repairs within recent months: (a) If new improvements under construction, how far have they progressed?	NEW CONSTRUCTION (100% COMPLETE)
9. Changes in street lines either completed or officially proposed: (a) Are there indications of recent street or sidewalk construction or repairs?	NEW CONSTRUCTION
10. Does the property abut a dedicated public road? If not, explain what type of road it abuts. If property does not abut a road, answer this question “none.”	YES




Registered Land Surveyor

NOTE: In all cases where there are encroachments, support easements, party walls, etc., they should also be denoted upon the map of your survey. Also, be certain map complies with “Instructions” on the following page.

NOTE: Express disclaimers shown on the face of the plat of survey or surveyor’s report which \qualify or limit the responsibility of the surveyor or engineer and which relate to the standards and requirements for approved surveys will not be permitted.