

CENTERLINE CURVE DATA


CURVE NO.	DELTA	RADIUS	ARC	TANGENT	CHORD	CHORD BEARING
4	20°40'00"	1,096.90'	395.65'	200.00'	393.51'	S 08°38'10" E
8	31°20'00"	356.56'	195.00'	100.00'	192.57'	S 79°58'10" E
9	17°00'00"	1,338.23'	397.06'	200.00'	395.61'	S 03°48'10" E
10	31°00'00"	540.88'	292.64'	150.00'	289.09'	S 75°15'52" W
11	29°30'00"	474.78'	244.45'	125.00'	241.76'	S 87°33'10" E
12	53°00'00"	401.14'	371.06'	200.00'	357.98'	S 51°15'00" W

WAKE COUNTY CERTIFICATION

I hereby certify that this record plat has been found to comply with the Subdivision Ordinance of Wake County, North Carolina, and that this plat has been approved for recording in the office of the Register of Deeds of Wake County. I also certify that copies of all necessary approvals from the Wake County Departments Health and Natural Resources, the North Carolina Department of Transportation, Division of Highway, and all other local and state agencies having jurisdiction over the streets, utilities and other improvements have been submitted to me and are on file.

12-8-87 *Anna Latus*
Director

Approval expires if not recorded on or before 12-22-87

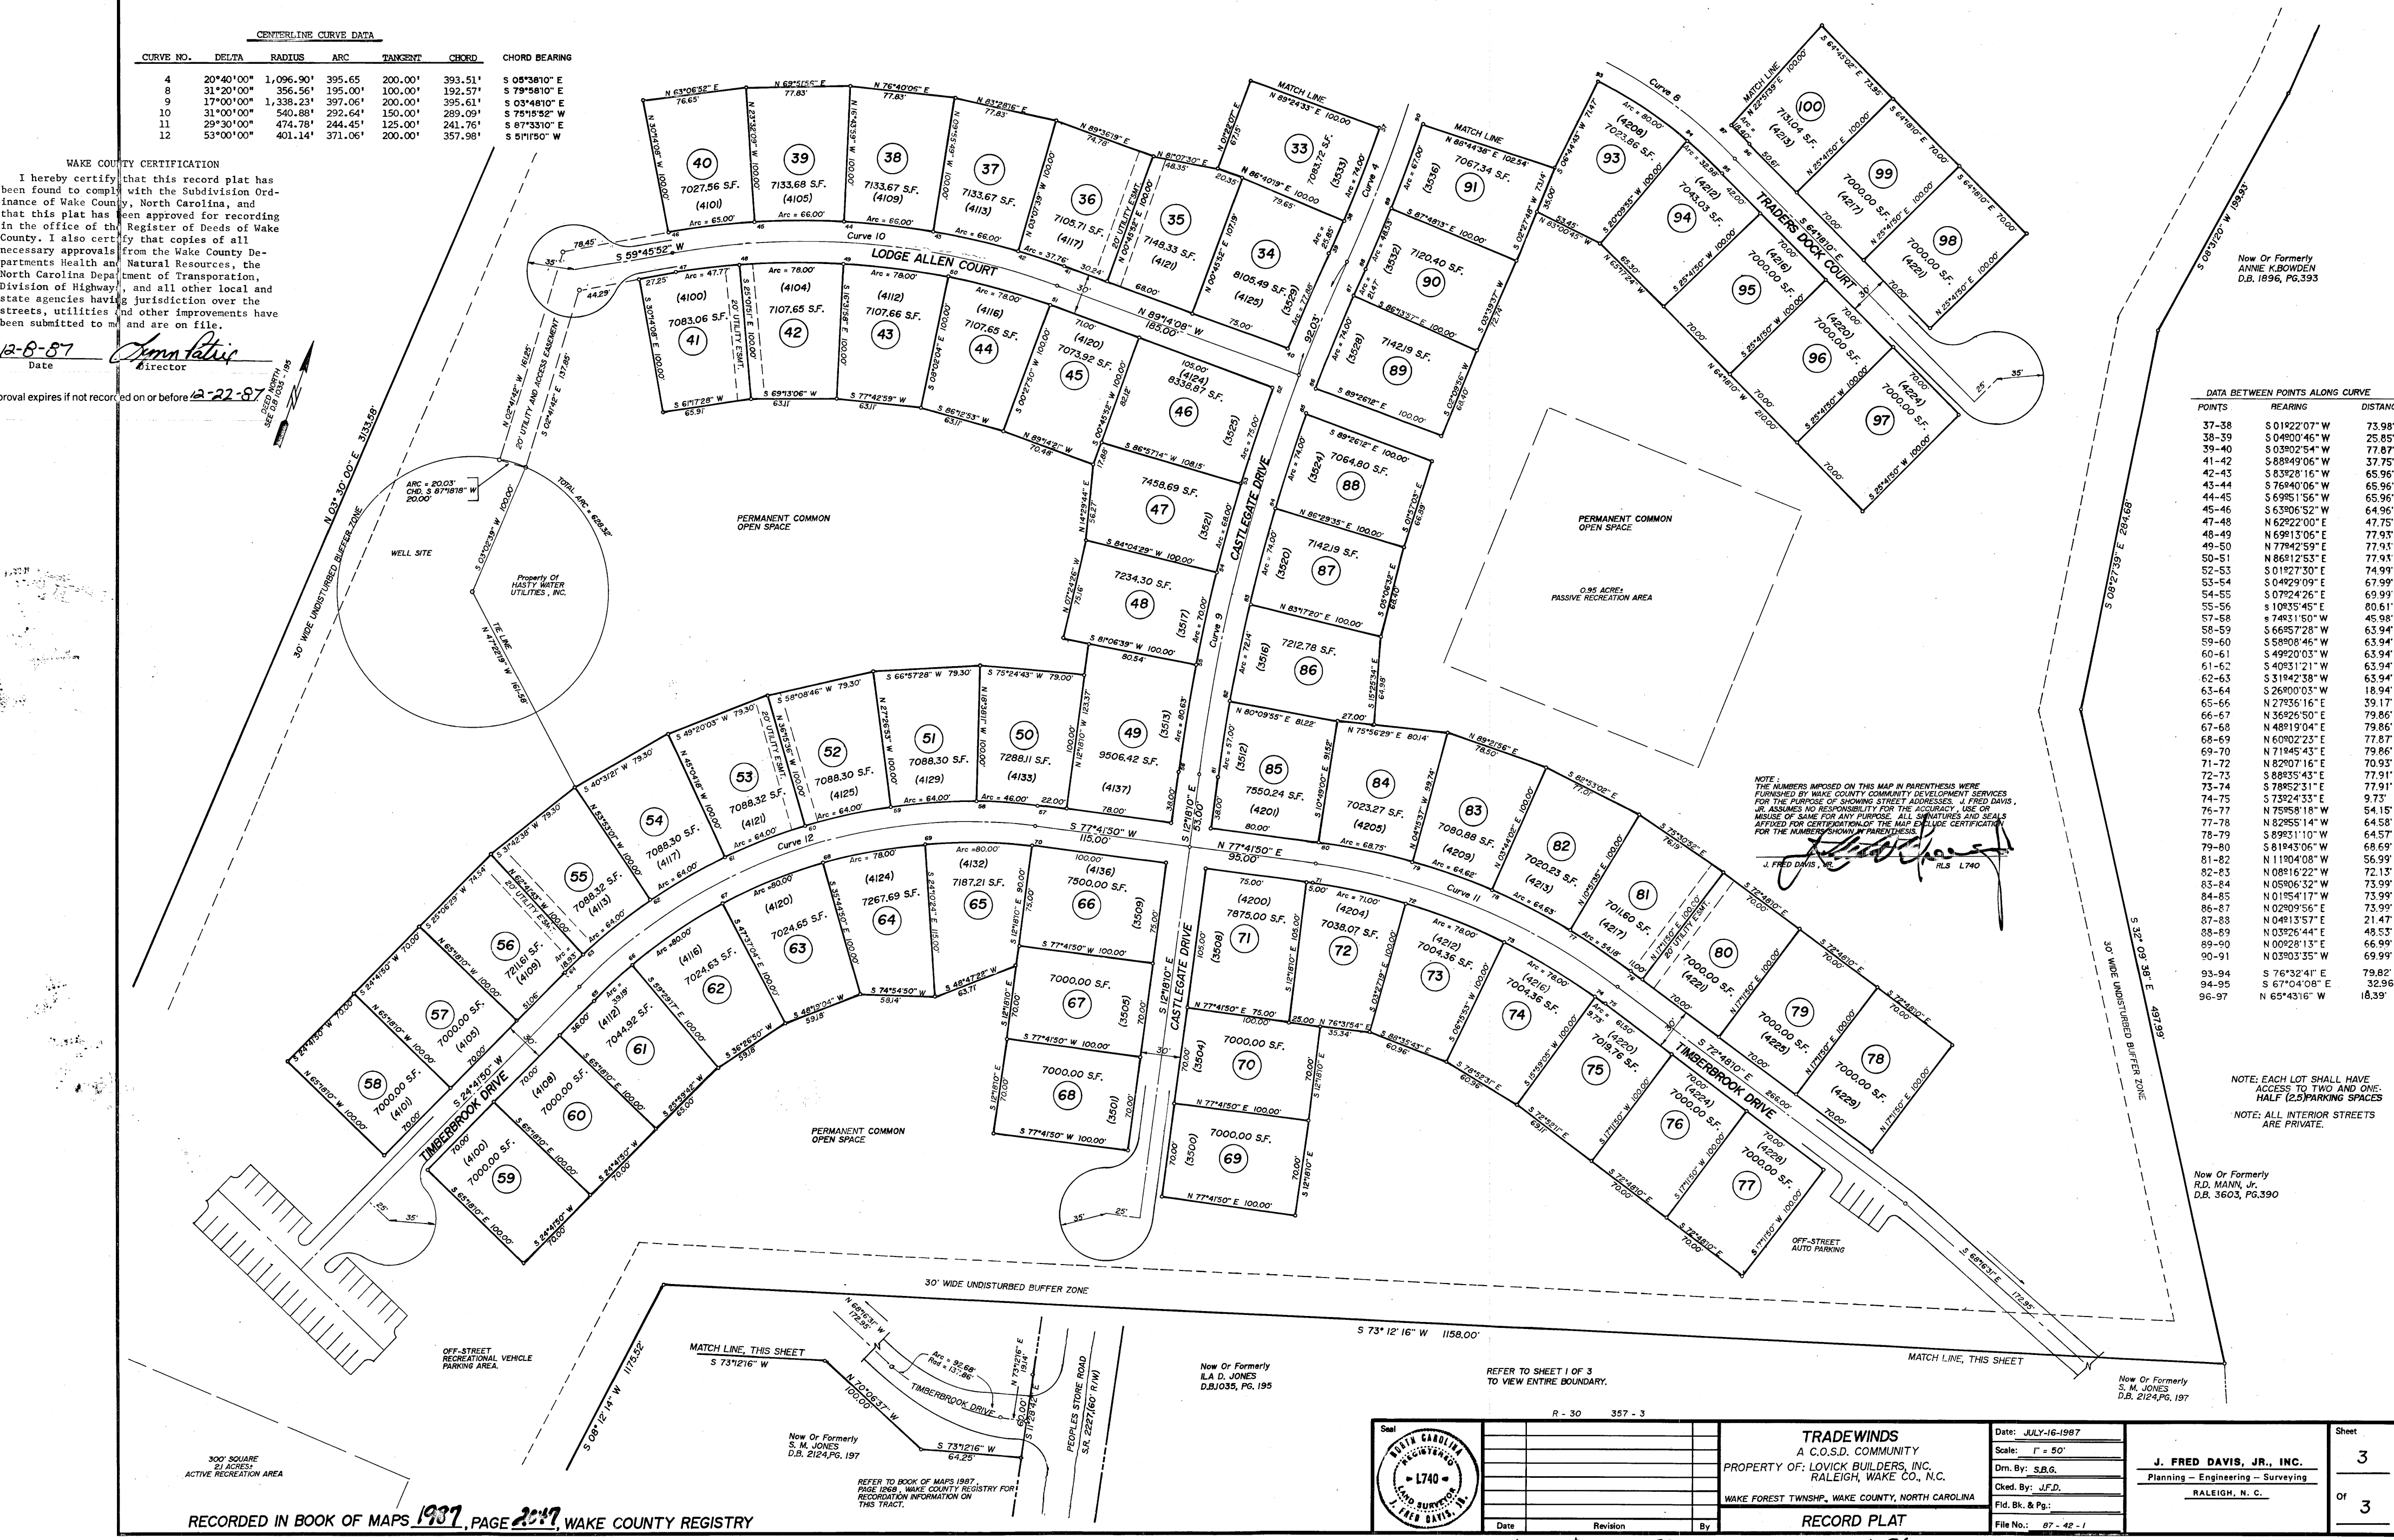

DATA BETWEEN POINTS ALONG CURVE

POINTS	BEARING	DISTANCE
37-38	S 01°22'07" W	73.98'
38-39	S 04°00'46" W	25.85'
39-40	S 03°02'54" W	77.87'
41-42	S 88°49'06" W	37.75'
42-43	S 63°28'16" W	65.96'
43-44	S 76°40'06" W	65.96'
44-45	S 69°51'56" W	65.96'
45-46	S 63°06'52" W	64.96'
47-48	N 62°22'00" E	47.75'
48-49	N 69°13'06" E	77.93'
49-50	N 77°42'59" E	77.93'
50-51	N 68°12'53" E	77.93'
52-53	S 01°22'30" E	74.99'
53-54	S 04°29'09" E	67.99'
54-55	S 07°24'26" E	69.99'
55-56	S 10°35'45" E	80.61'
57-58	S 74°31'50" W	45.98'
58-59	S 66°57'28" W	63.94'
59-60	S 58°08'46" W	63.94'
60-61	S 49°20'03" W	63.94'
61-62	S 40°31'21" W	63.94'
62-63	S 31°42'38" W	63.94'
63-64	S 26°00'03" W	18.94'
65-66	N 27°56'16" E	39.17'
66-67	N 36°26'50" E	79.86'
67-68	N 48°19'04" E	79.86'
68-69	N 60°02'23" E	77.87'
69-70	N 71°45'43" E	79.86'
71-72	N 82°07'16" E	70.93'
72-73	S 88°35'43" E	77.91'
73-74	S 78°52'31" E	77.91'
74-75	S 73°24'33" E	97.73'
76-77	N 75°58'18" W	54.15'
77-78	N 82°05'14" W	64.58'
78-79	S 89°31'10" W	64.57'
79-80	S 81°43'06" W	68.69'
81-82	N 11°04'08" W	56.99'
82-83	N 08°16'22" W	72.13'
83-84	N 05°06'32" W	73.99'
84-85	N 01°54'17" W	73.99'
86-87	N 02°09'56" E	73.99'
87-88	N 04°13'57" E	21.47'
88-89	N 03°26'44" E	49.53'
89-90	N 00°28'13" E	66.99'
90-91	N 03°03'35" W	69.99'
93-94	S 76°32'41" E	79.82'
94-95	S 67°04'08" E	32.96'
96-97	N 65°43'16" W	18.39'

NOTE: EACH LOT SHALL HAVE ACCESS TO TWO AND ONE-HALF (2.5) PARKING SPACES

NOTE: ALL INTERIOR STREETS ARE PRIVATE.


Now Or Formerly
R.D. MANN, JR.
D.B. 3603, PG.390

Now Or Formerly
S. M. JONES
D.B. 2124, PG. 197

Now Or Formerly
I.A. D. JONES
D.B. 035, PG. 195

Now Or Formerly
S. M. JONES
D.B. 2124, PG. 197

REFER TO SHEET 1 OF 3
TO VIEW ENTIRE BOUNDARY.

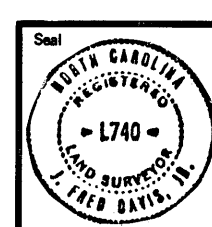

TRADEWINDS
A C.O.S.D. COMMUNITY
PROPERTY OF: LOVICK BUILDERS, INC.,
RALEIGH, WAKE CO., N.C.
WAKE FOREST TOWNSHIP, WAKE COUNTY, NORTH CAROLINA

Date: JULY-16-1987
Scale: 1" = 50'
Dm. By: S.B.G.
Ckd. By: J.F.D.
Fid. Bk. & Pg.:
File No.: 87 - 42 - 1

J. FRED DAVIS, JR., INC.
Planning - Engineering - Surveying
RALEIGH, N. C.

Sheet
3
of
3

RECORDED IN BOOK OF MAPS 1987, PAGE 2047, WAKE COUNTY REGISTRY

also on tax map 330

S-124-86