


UPRIGHT BUILDERS, INC.
590 NEW WARELY PLACE, SUITE 140 * CARY, N.C. 27518
(919) 858 - 8383 * FAX (919) 858 - 8345

Heritage at
Sanctuary II
Lot 86 Sanctuary

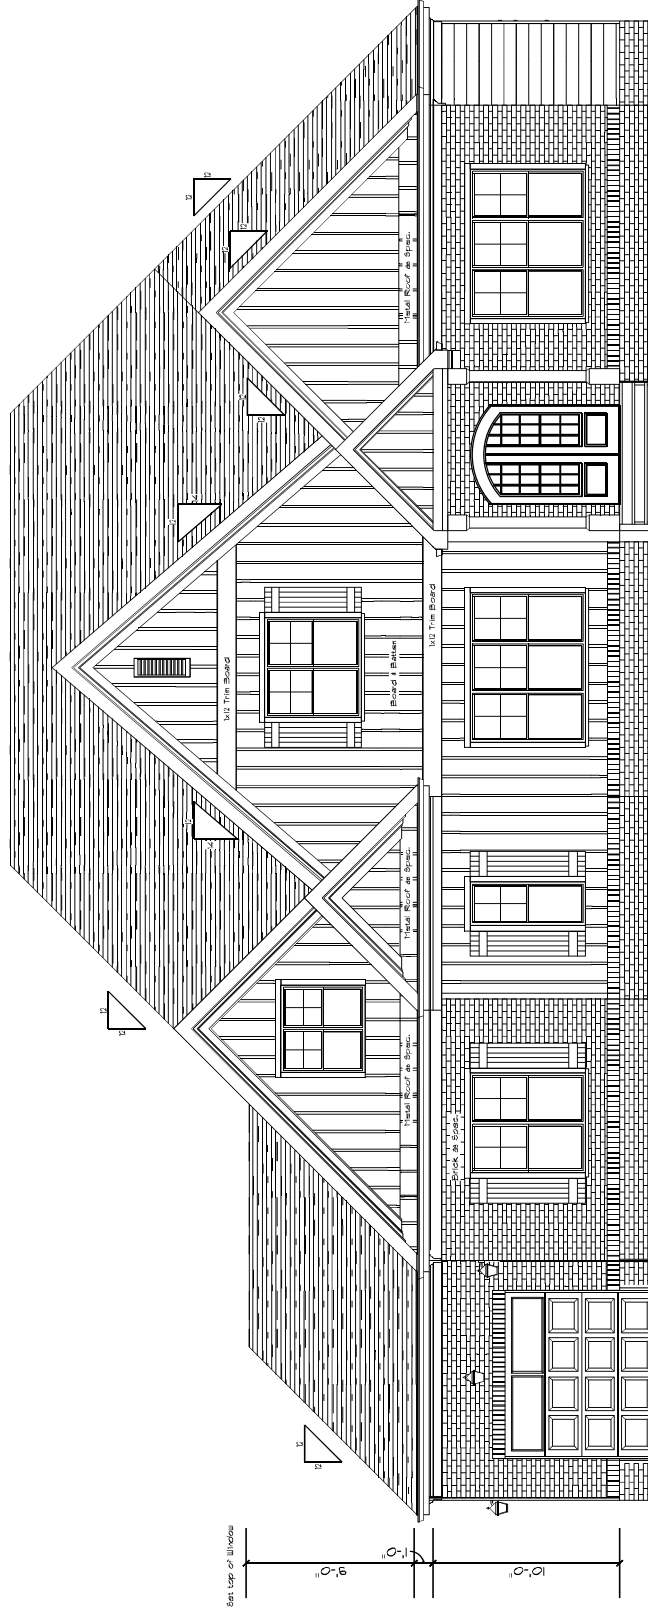


FRONT ELEVATION @ 1/4" = 1' - 0"

UPRIGHT BUILDERS, INC.

590 NEW WAVERLY PLACE, SUITE 140 * CARY, N.C. 27518
(919) 858-8383 * FAX (919) 858-8345

© COPYRIGHT UPRIGHT BUILDERS, INC. 2015

Heritage at
Sanctuary II
Lot 86 Sanctuary

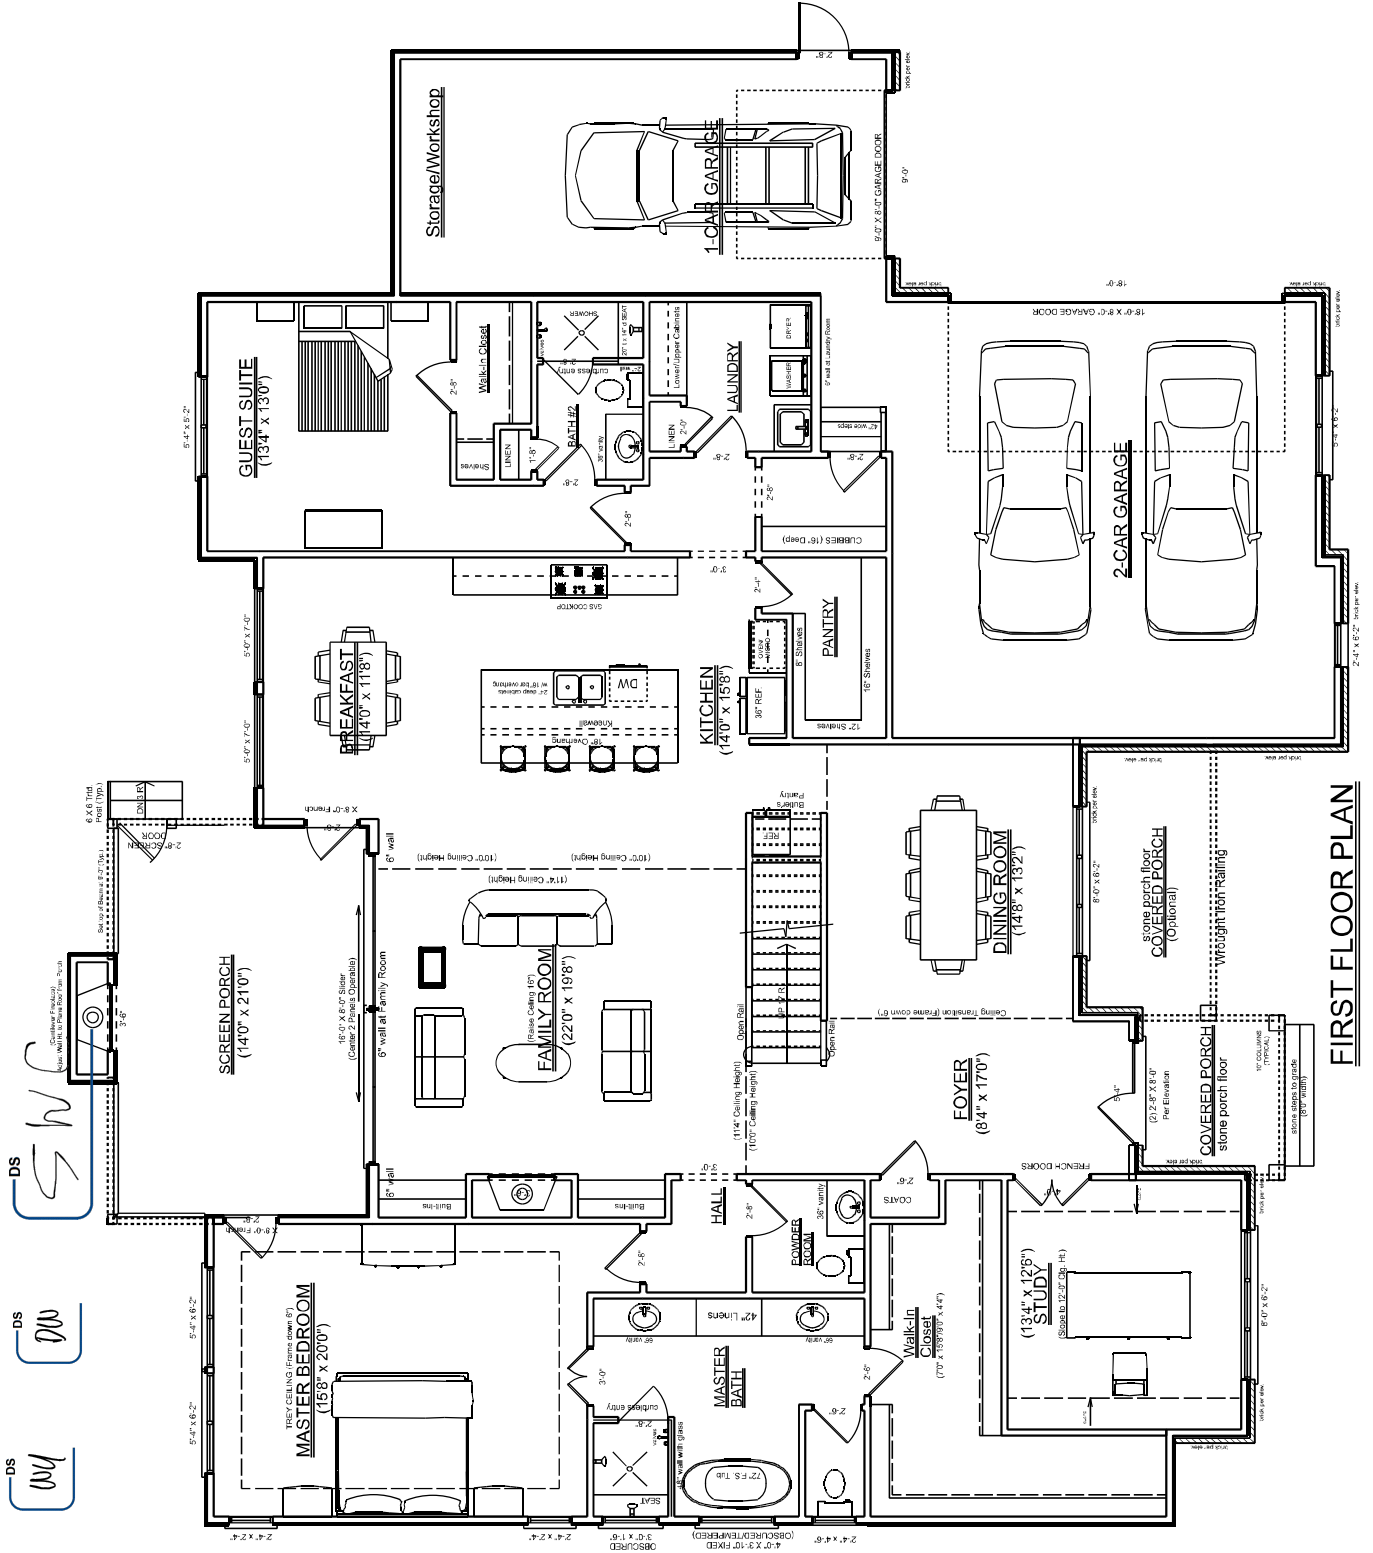

FIRST FLOOR PLAN


DS
WV

DS
DW

DS
SWE

UPRIGHT BUILDERS, INC.
590 NEW WAVERLY PLACE, SUITE 140 * CARY, N.C. 27518
(919) 858-8383 * FAX (919) 858-8345
www.uprightbuilders.com
©Copyright Upright Builders, Inc. 2019

**Heritage at
Sanctuary II**
Lot 86 Sanctuary

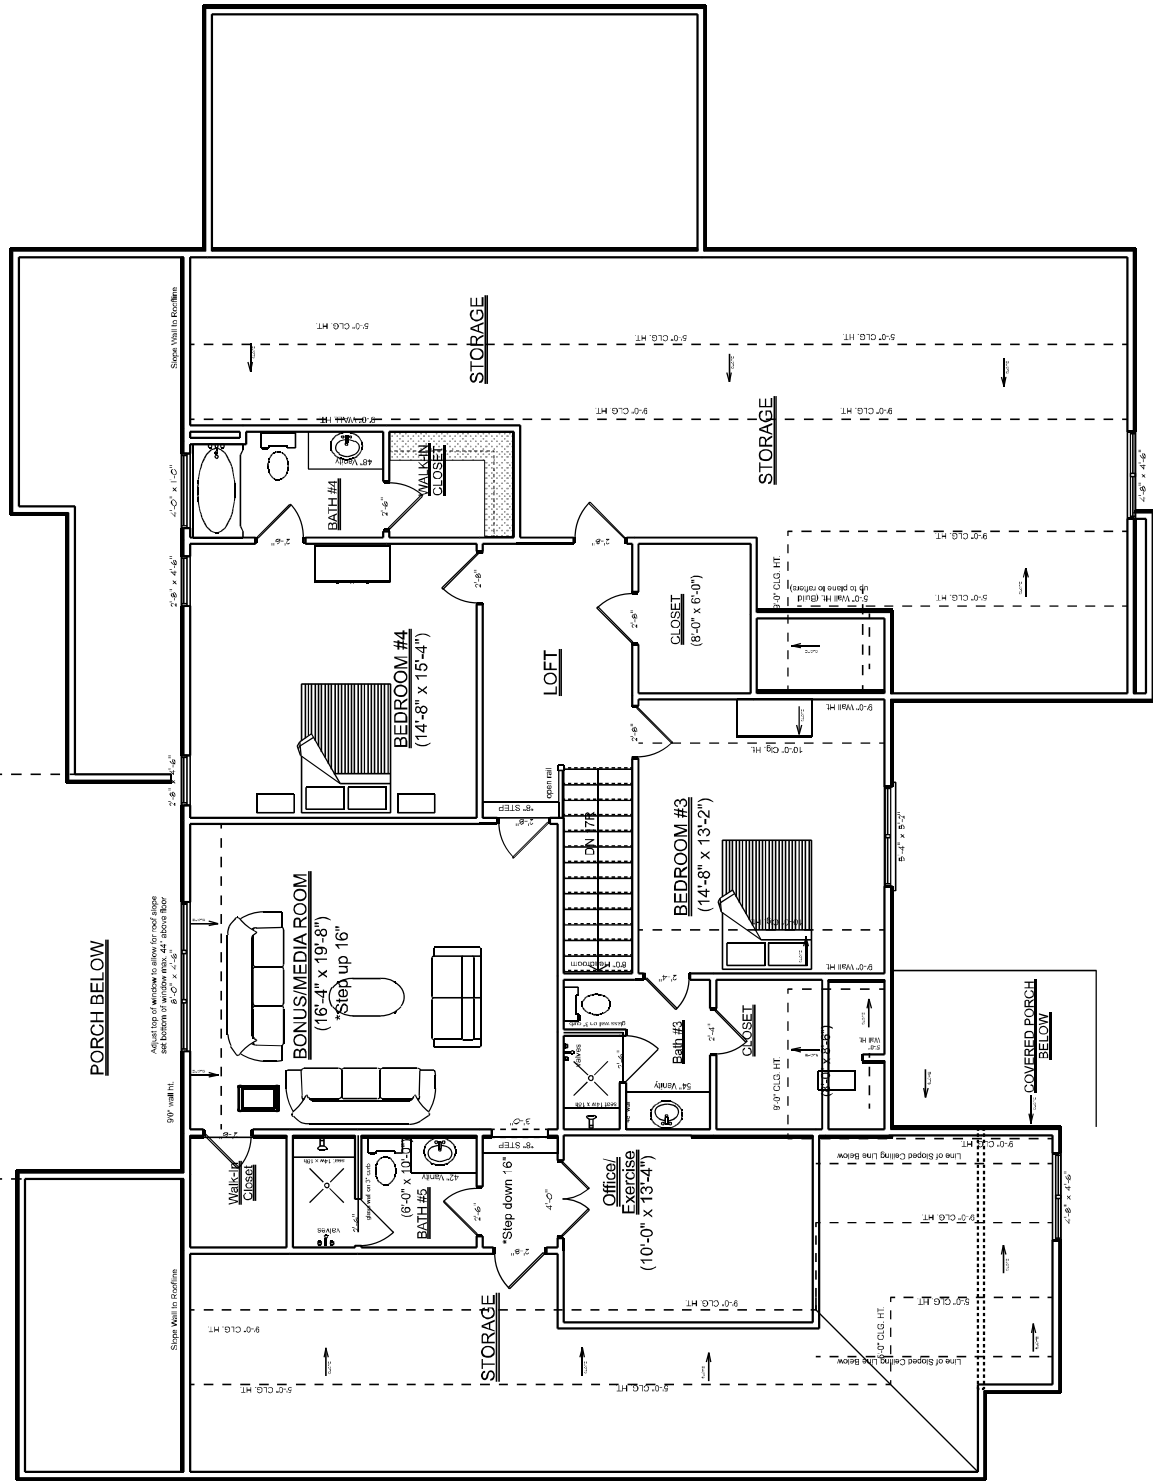

SECOND FLOOR PLAN