


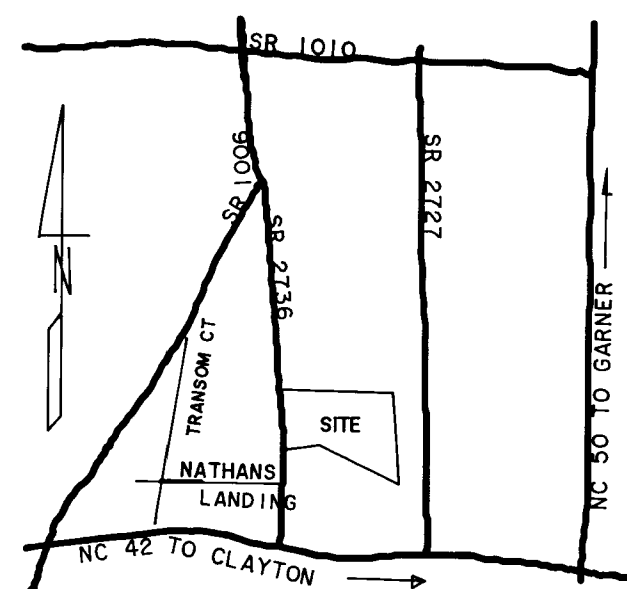


VICINITY MAP
(NOT TO SCALE)

NORTH CAROLINA
WAKE COUNTY

I, BOBBY O. FUQUAY, CERTIFY THAT THIS PLAT WAS DRAWN UNDER MY SUPERVISION FROM AN ACTUAL SURVEY, MADE UNDER MY SUPERVISION (DEED DESCRIPTION RECORDED IN BOOK----- PAGE-----, ETC. (OTHER); THAT THE BOUNDARIES NOT SURVEYED ARE CLEARLY INDICATED AS DRAWN FROM INFORMATION FOUND IN BOOK-----, PAGE-----; THAT THE RATIO OF PRECISION AS CALCULATED BY COORDINATE METHOD IS 1:18,500+; THAT THIS PLAT WAS PREPARED IN ACCORDANCE WITH G.S. 47-30 AS AMENDED. WITNESS MY ORIGINAL SIGNATURE, REGISTRATION NUMBER AND SEAL THIS 12 DAY OF DECEMBER, 2000.

I, ALSO CERTIFY THAT THIS MAP REPRESENTS A SURVEY OF RECOMBINATION OF EXISTING PARCELS OF LAND.

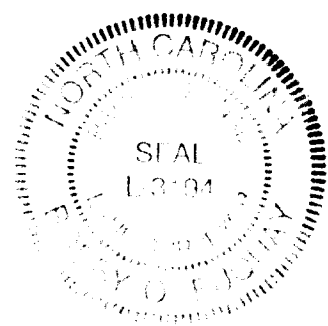

Bobby O. Fuquay
SURVEYOR


L-3194
REGISTRATION NUMBER

LEGEND:

EIP = EXISTING IRON PIPE FOUND
SIP = NEW IRON PIPE SET
EL. = ELEVATION
REBS = REBAR SET
REBF = REBAR FOUND
PKF = PK NAIL FOUND
PKS = PK NAIL SET
RRF = R R SPIKE FOUND
RRS = R R SPIKE SET
--- = LINE SURVEYED
--- = LINE NOT SURVEYED
CMF = CONCRETE MONUMENT FOUND
CMS = CONCRETE MONUMENT SET
R/W = RIGHT OF WAY
NPS = NO POINT SET
NF = NAIL & CAP FOUND
NS = NAIL & CAP SET
PP = POWER POLE
--- = IRON SET UNLESS OTHERWISE NOTED
--- = IRON FOUND UNLESS OTHERWISE NOTED
--- = OVER-HEAD UTILITY LINE
TL = TOTAL LENGTH OF LINE
AC = ACRES

NPF = NO POINT FOUND


Wake County, NC 27601
Laura M. Riddick, Register of Deeds
Presented & Recorded 12/21/2000 08:33:06
Book : B12000 Page : 02265

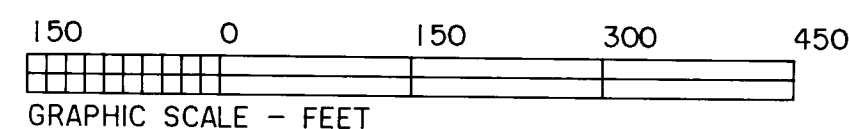


RECORDED IN BK. OF MAPS 2000, PAGE 2265.

WAKE COUNTY CERTIFICATION
I, *Shavelle Porter*, SUBDIVISION ADMINISTRATOR
AND REVIEW OFFICER OF WAKE CO., CERTIFY
THAT THIS PLAT DOES NOT CREATE A SUBDIVISION SUBJECT
TO THE WAKE CO. SUBDIVISION ORDINANCE, AND THAT IT
MEETS ALL STATUTORY REQUIREMENTS FOR RECORDING.

DATE 12-20-00 SUBDIVISION ADMINISTRATOR/REVIEW OFFICER
APPROVAL EXPIRES IF NOT RECORDED ON OR BEFORE 1-5-01

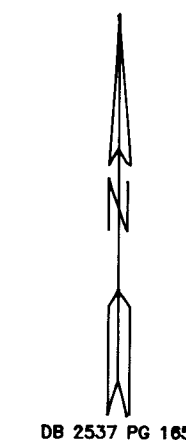

COURSE	BEARING	DISTANCE
L-1	S 46°53'31"E	19.51'
L-2	S 42°35'49"W	51.86'
L-3	S 56°47'41"E	57.79'
L-4	N 88°58'42"E	74.51'
L-5	S 40°48'28"E	64.96'
L-6	N 83°50'12"E	49.12'
L-7	S 49°02'54"E	76.00'
L-8	N 60°55'17"E	46.30'
L-9	S 23°32'02"E	22.79'
L-10	S 39°25'53"W	33.36'
L-11	S 01°33'33"E	70.29'
L-12	N 89°48'10"E	107.22'
L-13	N 20°35'30"W	45.77'
L-14	N 49°44'48"E	43.96'
L-15	S 61°27'16"E	42.39'
L-16	S 61°27'16"E	90.48'
L-17	S 86°26'25"E	69.73'
L-18	S 15°00'49"E	89.59'
L-19	S 40°14'35"E	55.74'
L-20	S 12°04'38"E	22.62'
L-21	S 75°54'52"E	42.11'
L-22	N 67°54'52"E	111.78'
L-23	S 28°19'44"W	75.15'
L-24	S 36°01'58"E	22.43'
L-25	N 72°06'26"E	38.88'
L-26	S 89°57'34"E	67.80'
L-27	S 08°30'10"E	36.44'
L-28	S 27°43'18"W	55.05'

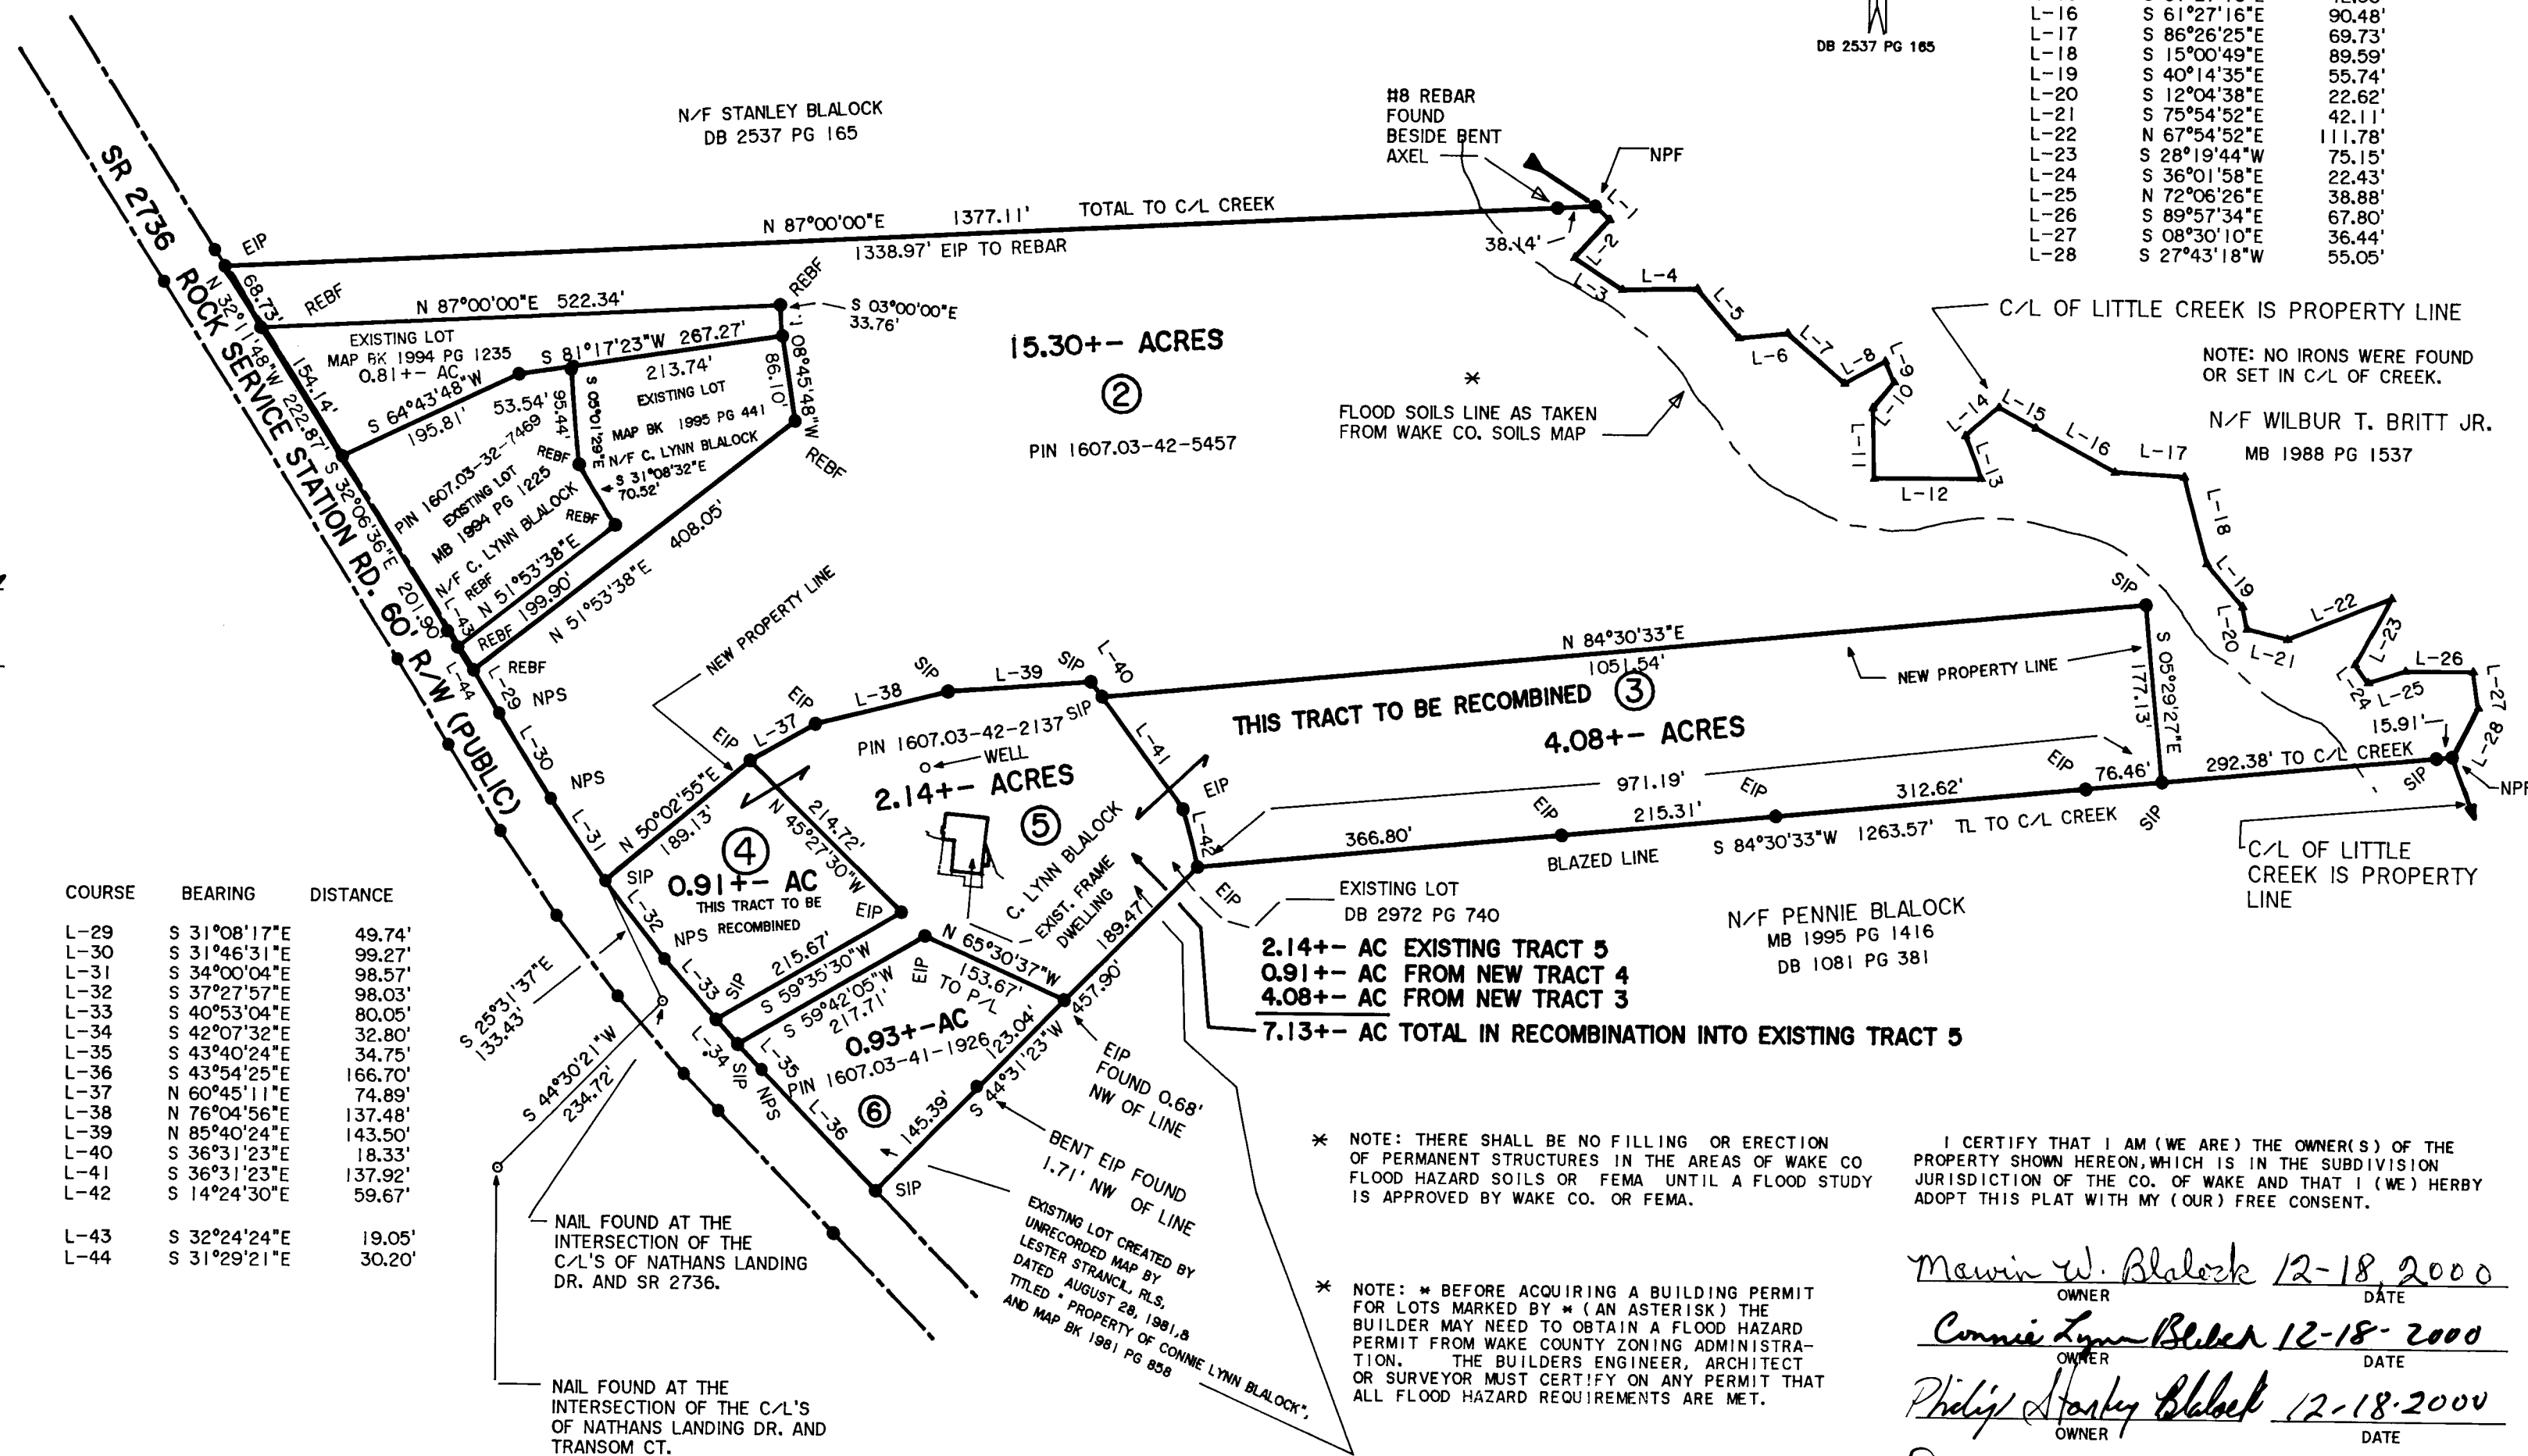

I CERTIFY THAT I AM (WE ARE) THE OWNER(S) OF THE PROPERTY SHOWN HEREON, WHICH IS IN THE SUBDIVISION JURISDICTION OF THE CO. OF WAKE AND THAT I (WE) HERBY ADOPT THIS PLAT WITH MY (OUR) FREE CONSENT.

Mawin W. Blalock 12-18-2000
OWNER DATE

Connie Lynn Blalock 12-18-2000
OWNER DATE

Philip Stanley Blalock 12-18-2000
OWNER DATE

Donald E. Blalock 12-18-2000
OWNER DATE

SOURCE OF TITLE: DEED BOOK 5766, PAGE 561, OF THE WAKE CO. REGISTRY, ALSO WILL BK 1457 E 1992, WAKE CO. NC.

REVISIONS		RECOMBINATION SURVEY FOR: C. LYNN BLALOCK and WIFE DIANE W. BLALOCK		BOBBY FUQUAY and ASSOCIATES 6525 MAL WEATHERS RD., RALEIGH N.C., 27603 (919) 772-6435	
TOWNSHIP : PANTHER BRANCH	COUNTY: WAKE	DATE OF SURVEY	12-5-2000	DATE OF MAP	12-11-2000
STATE : NORTH CAROLINA	1607.03-42-2137 1607.03-41-1926 PIN:1607.03-42-5457 1607.03-32-7469	CHECK AND CLOSURE BY	EBOF	DRAWING	9452G
SCALE: 1" = 150'	ZONE: R-30	TAX MAP: 844	PARCEL: 9		

5476-00