

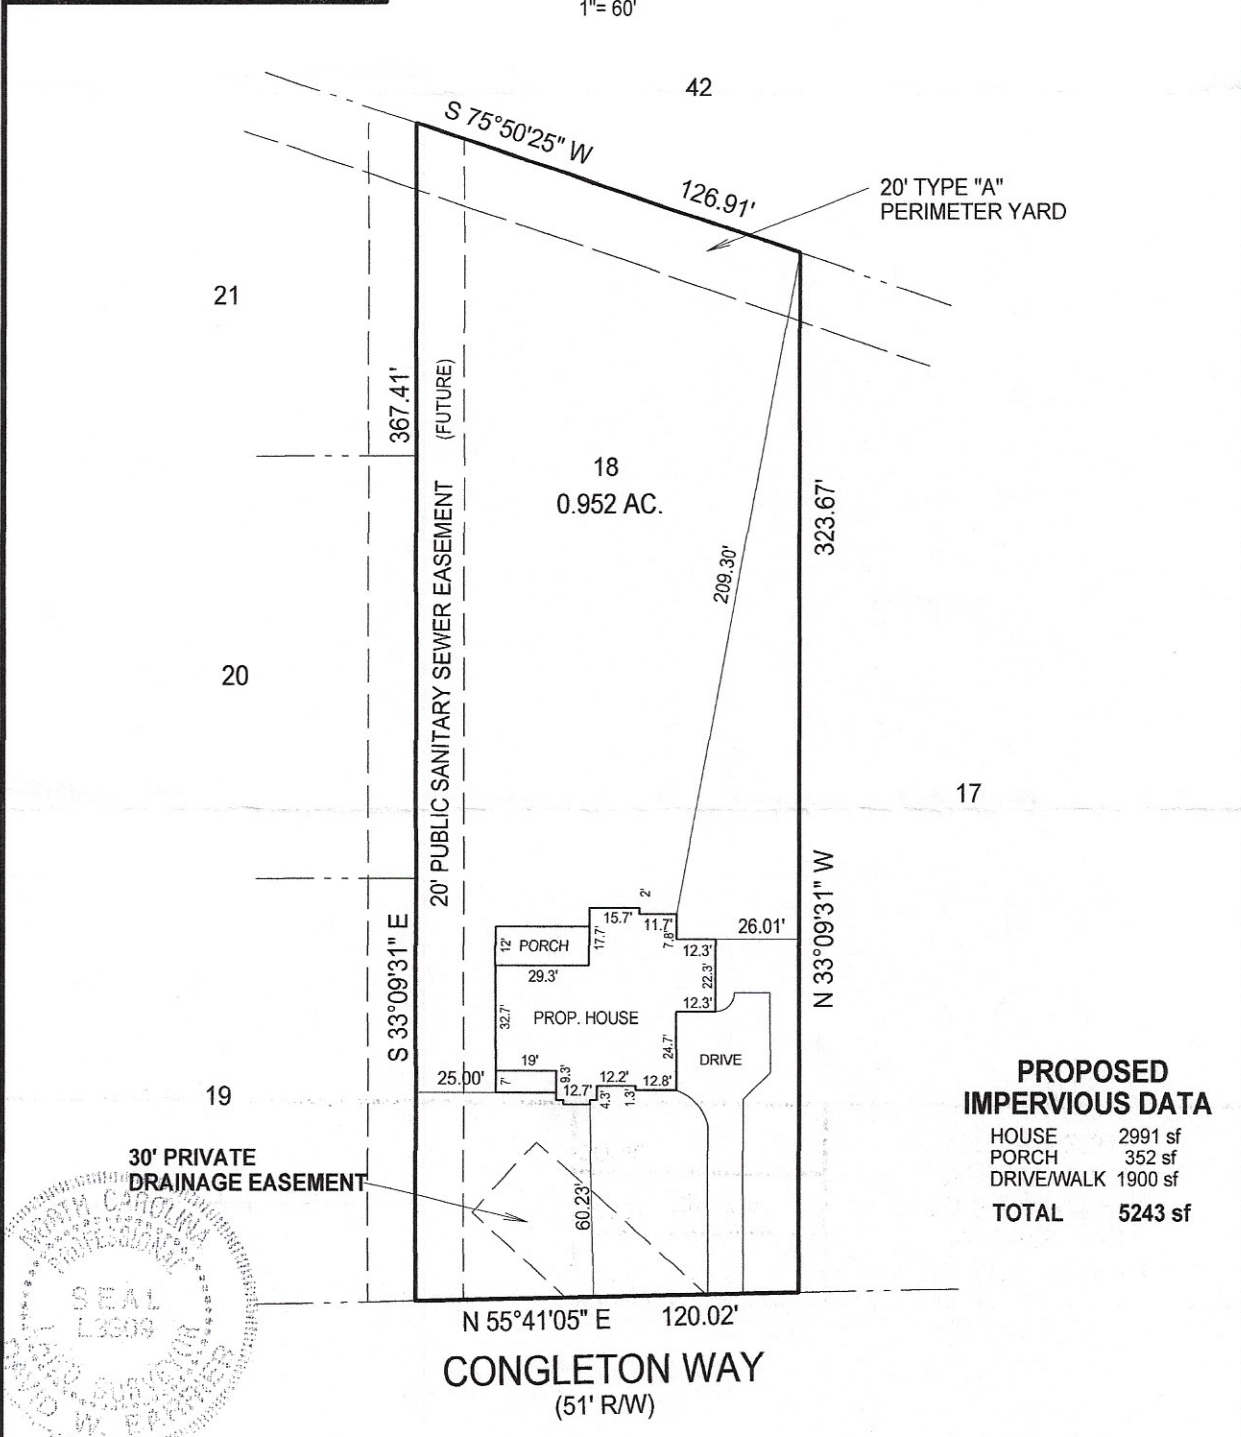
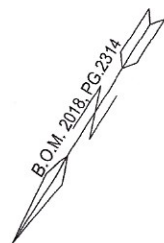


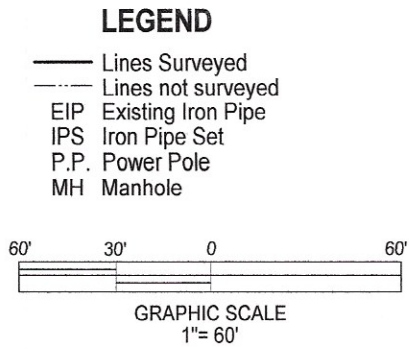

**PROPOSED IMPERVIOUS DATA**

|              |                |
|--------------|----------------|
| HOUSE        | 2991 sf        |
| PORCH        | 352 sf         |
| DRIVE/WALK   | 1900 sf        |
| <b>TOTAL</b> | <b>5243 sf</b> |

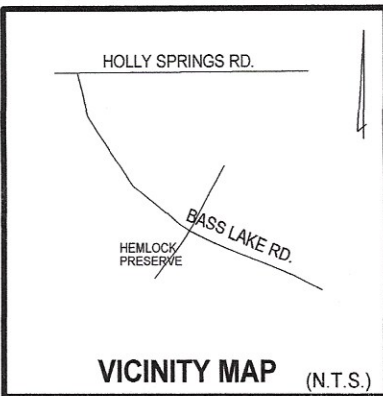

LOT 18, HEMLOCK PRESERVE,  
RECORDED IN B.O.M. 2018, PG. 2314, WAKE CO.

PRELIMINARY PLOT