

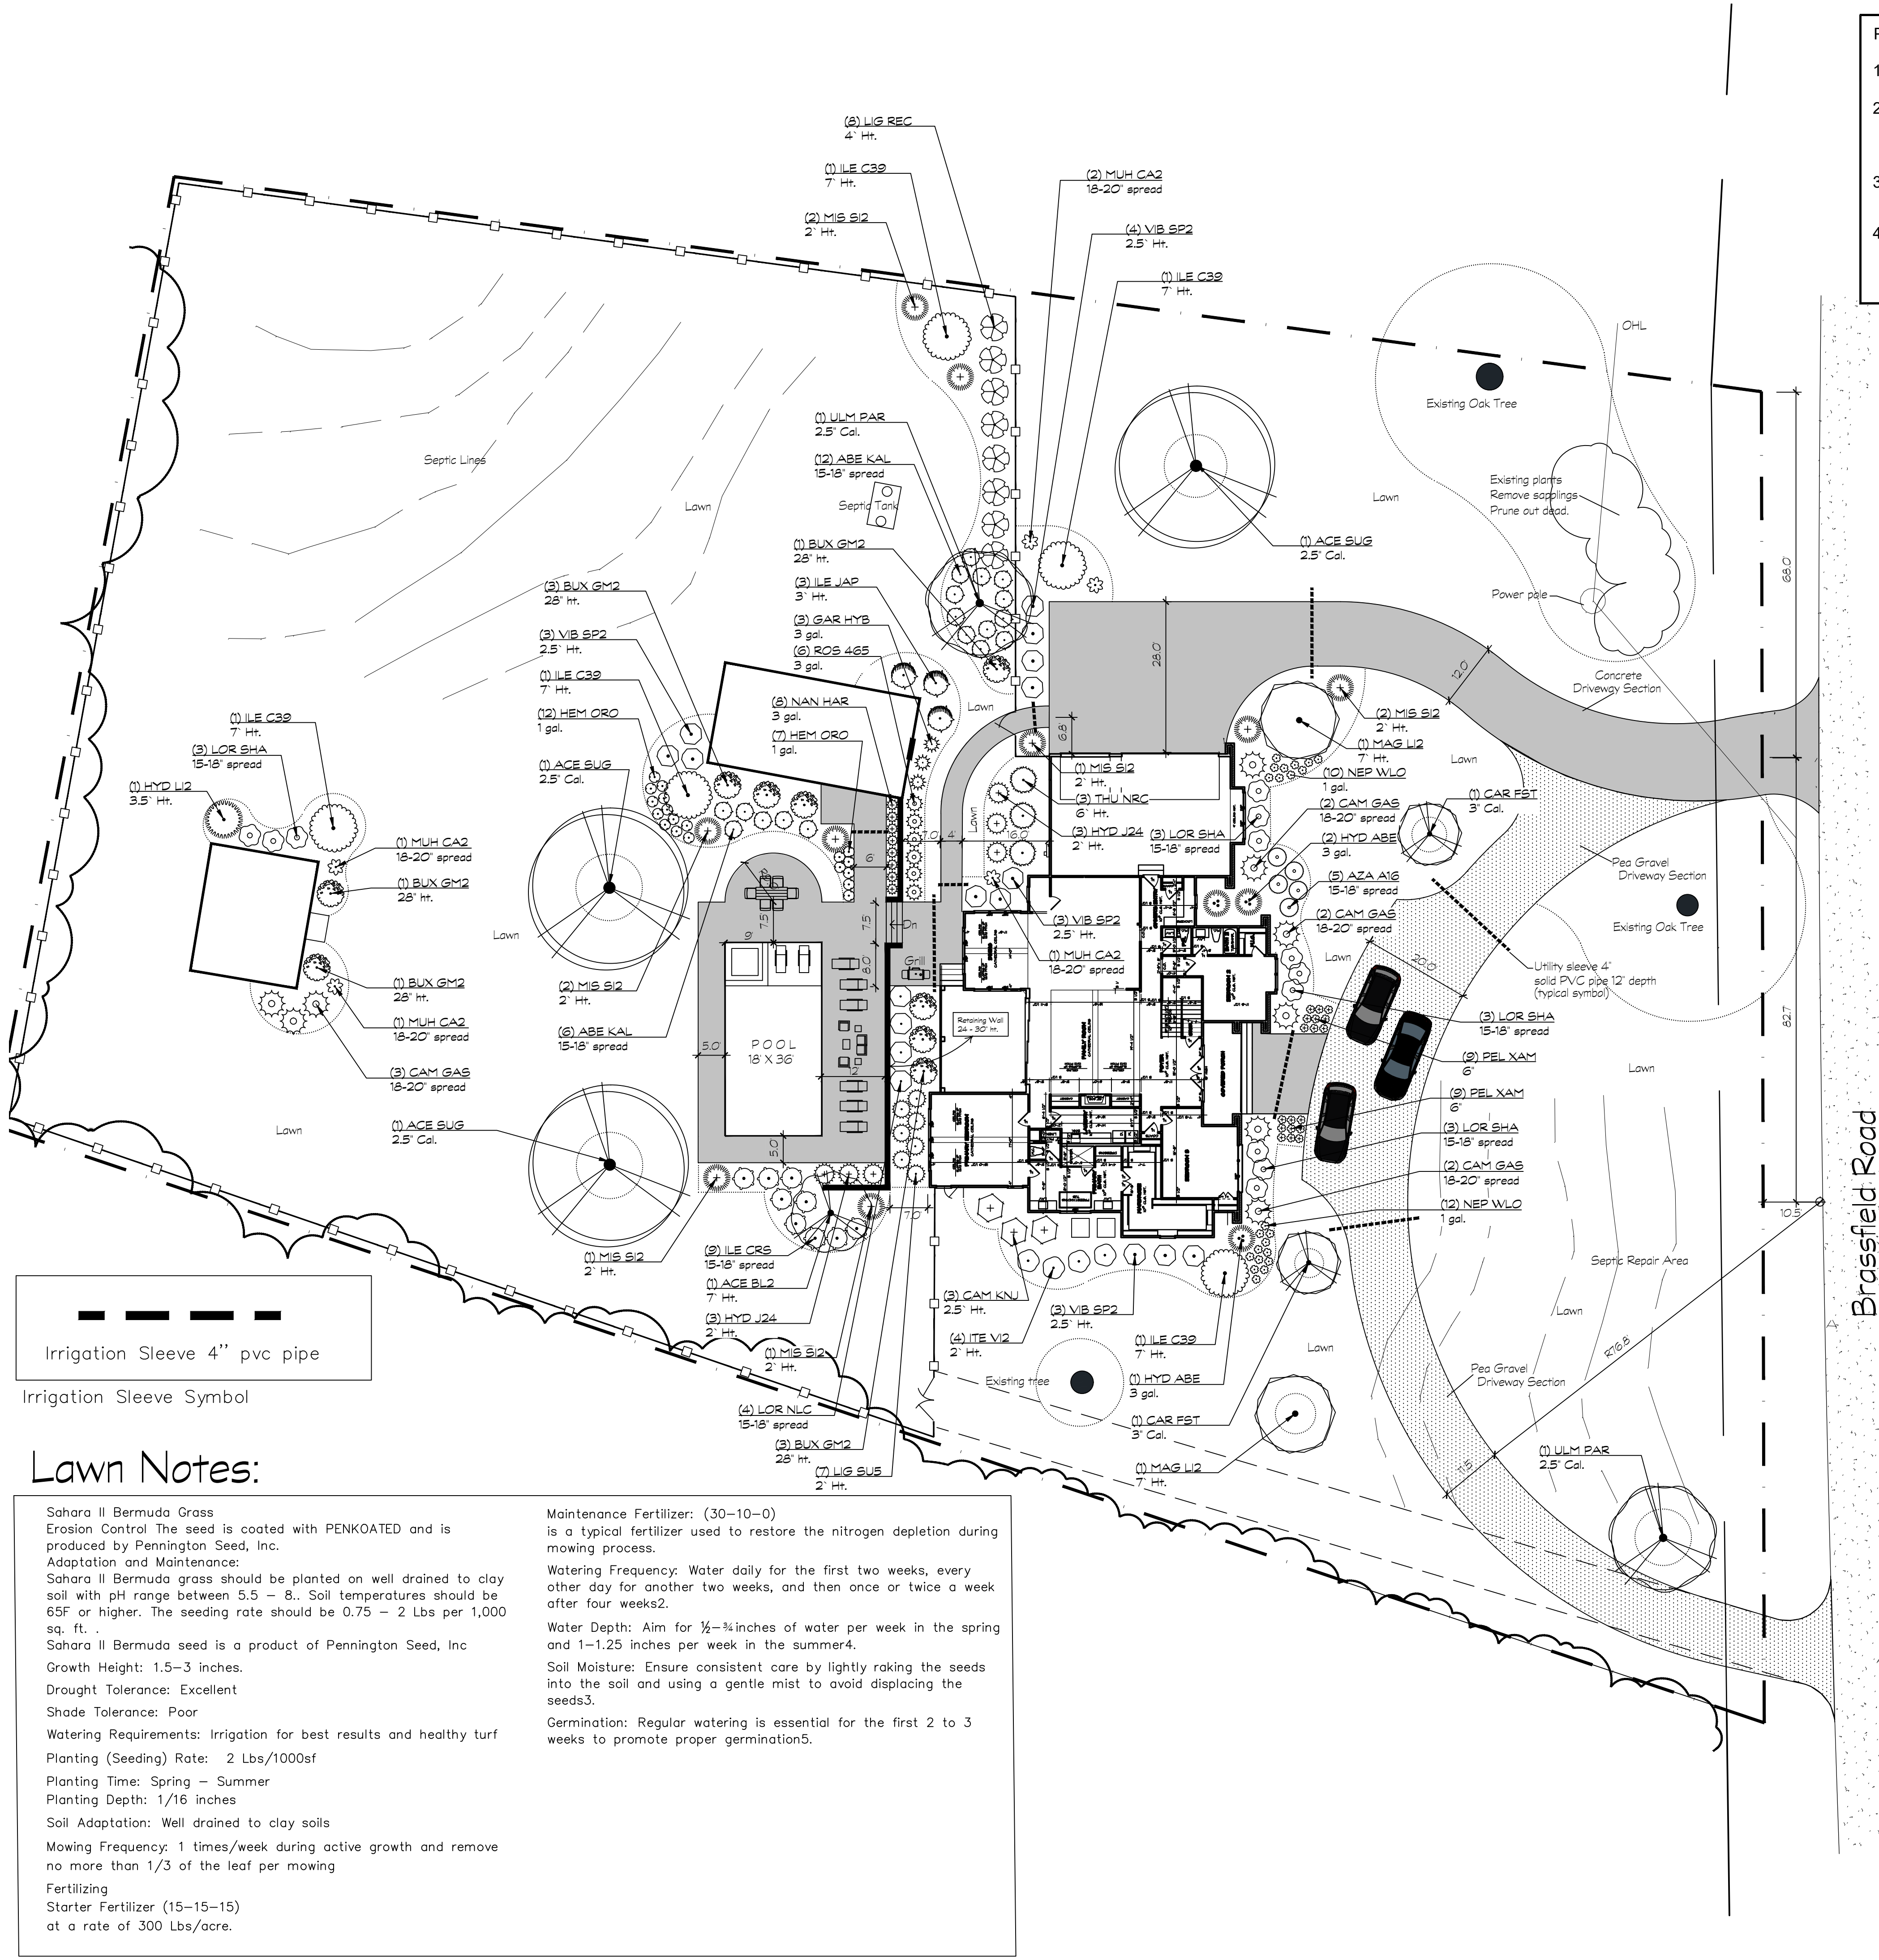


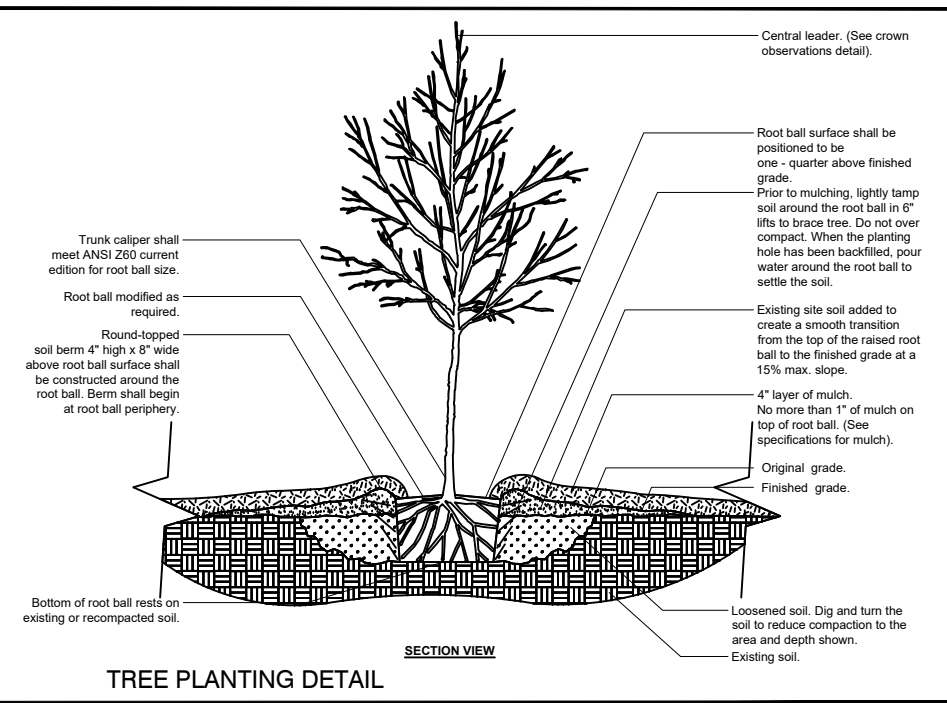

- Planting Notes:
- Mulch all new plant beds with 3" designer brown hardwood mulch.
 - Prepare plant beds by removing grass, add 5" of 50-50 organic screened topsoil blend to plant beds, till and rake smooth. Remove large clods, rocks, roots, etc.
 - Plant quantities shall be checked for accuracy by the Landscape Contractor prior to construction. Notify LA of discrepancies.
 - Seed new lawn with Tif-Tuff Bermuda. See Lawn Notes.

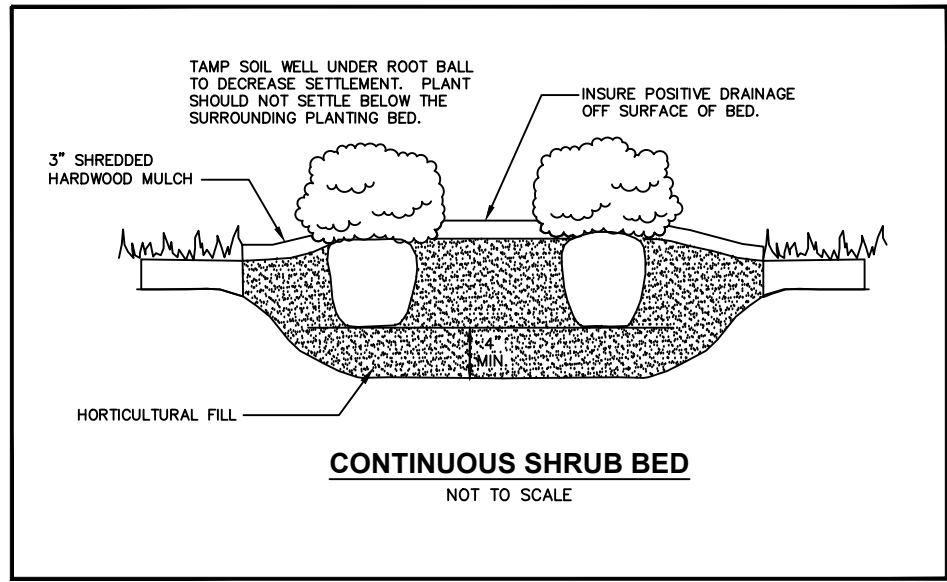

PLANT SCHEDULE

CODE	BOTANICAL / COMMON NAME	SIZE	CONTAINER	QTY
TREES				
ACE BL2	Acer palmatum Bloodgood / Bloodgood Japanese Maple	7' Hr.	25 Gal Cont	1
ACE SUG	Acer saccharum / Sugar Maple	2.5' Cal.	B&B	3
CAR FST	Carpinus betulus Fastigiata / Upright European Hornbeam	3' Cal.	B&B	2
ILE C39	Ilex x Conat / Oak Leaf™ Holly	7' Hr.	B&B	5
MAG L12	Magnolia grandiflora Little Gem / Little Gem Dwarf Southern Magnolia	7' Hr.	25 Gal Cont	2
THU NRC	Thuja occidentalis American Pillar / American Pillar Arborvitae	6' Hr.		3
ULM PAR	Ulmus parvifolia / Lacebark Elm	2.5' Cal.	Field Grown	2
SHRUBS				
ABE KAL	Abelia x grandiflora Kaleidoscope / Kaleidoscope Glossy Abelia	15-18" spread	Container	16
AZA A16	Azalea x Robled / Autumn Chiffon® Encore® Azalea	15-18" spread	Container	5
BUX GM2	Buxus x Green Mountain / Green Mountain Boxwood	28" ht.	B&B	9
CAM KNU	Camellia sasanqua Kanjira / Kanjira Camellia	2.5' Hr.	Container	3
CAM GAS	Camellia sasanqua Shishi Gashira / Shishi Gashira Camellia	18-20" spread	Container	9
GAR HYB	Gardenia x Leafyve / Diamond Spire® Gardenia	3 gal.	Container	3
HEM ORO	Hemerocallis x Stella de Oro / Stella de Oro Daylily	1 gal.	Container	19
HYD ABE	Hydrangea arborescens Abetwa / Incredible® Hydrangea	3 gal.	Container	3
HYD J24	Hydrangea paniculata Jane / Little Lime® Panicle Hydrangea	2' Hr.	Container	7
HYD L12	Hydrangea paniculata Limelight / Limelight Panicle Hydrangea	3.5' Hr.	Container	1
ILE CRS	Ilex cornuta Carissa / Carissa Chinese Holly	15-18" spread	Container	9
ILE JAP	Ilex crenata Sreeds / Sreeds Japanese Holly	3' Hr.	Container	3
ITE V12	Itea virginica / Virginia Sweetspire	2' Hr.	Container	4
LIG REC	Ligustrum japonicum Recurvifolium / Wavy Leaf Japanese Privet	4' Hr.	Container	7
LIG SUS	Ligustrum sinense Sunshine / Sunshine Chinese Privet	2' Hr.		4
LOR NLC	Loropetalum chinense rubrum PILLIC® / Crimson Fire™ Fringe Flower	15-18" spread	Container	12
LOR SHA	Loropetalum chinense rubrum Shangri-la® / Purple Diamond® Fringe Flower	15-18" spread	Container	9
MIS S12	Miscanthus sinensis Adagio / Adagio Eulalia Grass	2' Hr.	Container	5
MUH CA2	Muhlenbergia capillaris / Pink Muhly Grass	18-20" spread	Container	9
NAN HAR	Nandina domestica Harbour Dwarf / Harbour Dwarf Heavenly Bamboo	3 gal.	Container	22
NEP WLO	Nepeta x Walker's Low / Walker's Low Catmint	1 gal.	Container	8
PEL XAM	Pelargonium x Amri Toned® / Boldy® Dark Red Geranium	6"	Pot	18
ROS 465	Rosa x Meidrandra® / Coral Drift® Groundcover Rose	3 gal.		6
VIB SP2	Viburnum tinus Spring Bouquet® / Spring Bouquet Laurustinus	2.5' Hr.	Container	13

