


ELVIA E. HARRINGTON


WAKE COUNTY, NORTH CAROLINA

REF : LOTS 1, 2 & 3 ESTATE LANDS OF
SAMUEL DUNN D.B. 3549 PG. 630

VICINITY MAP

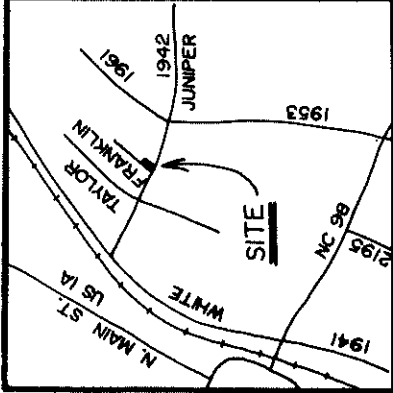


ADOPTED FROM D.B. 3549 PG. 630

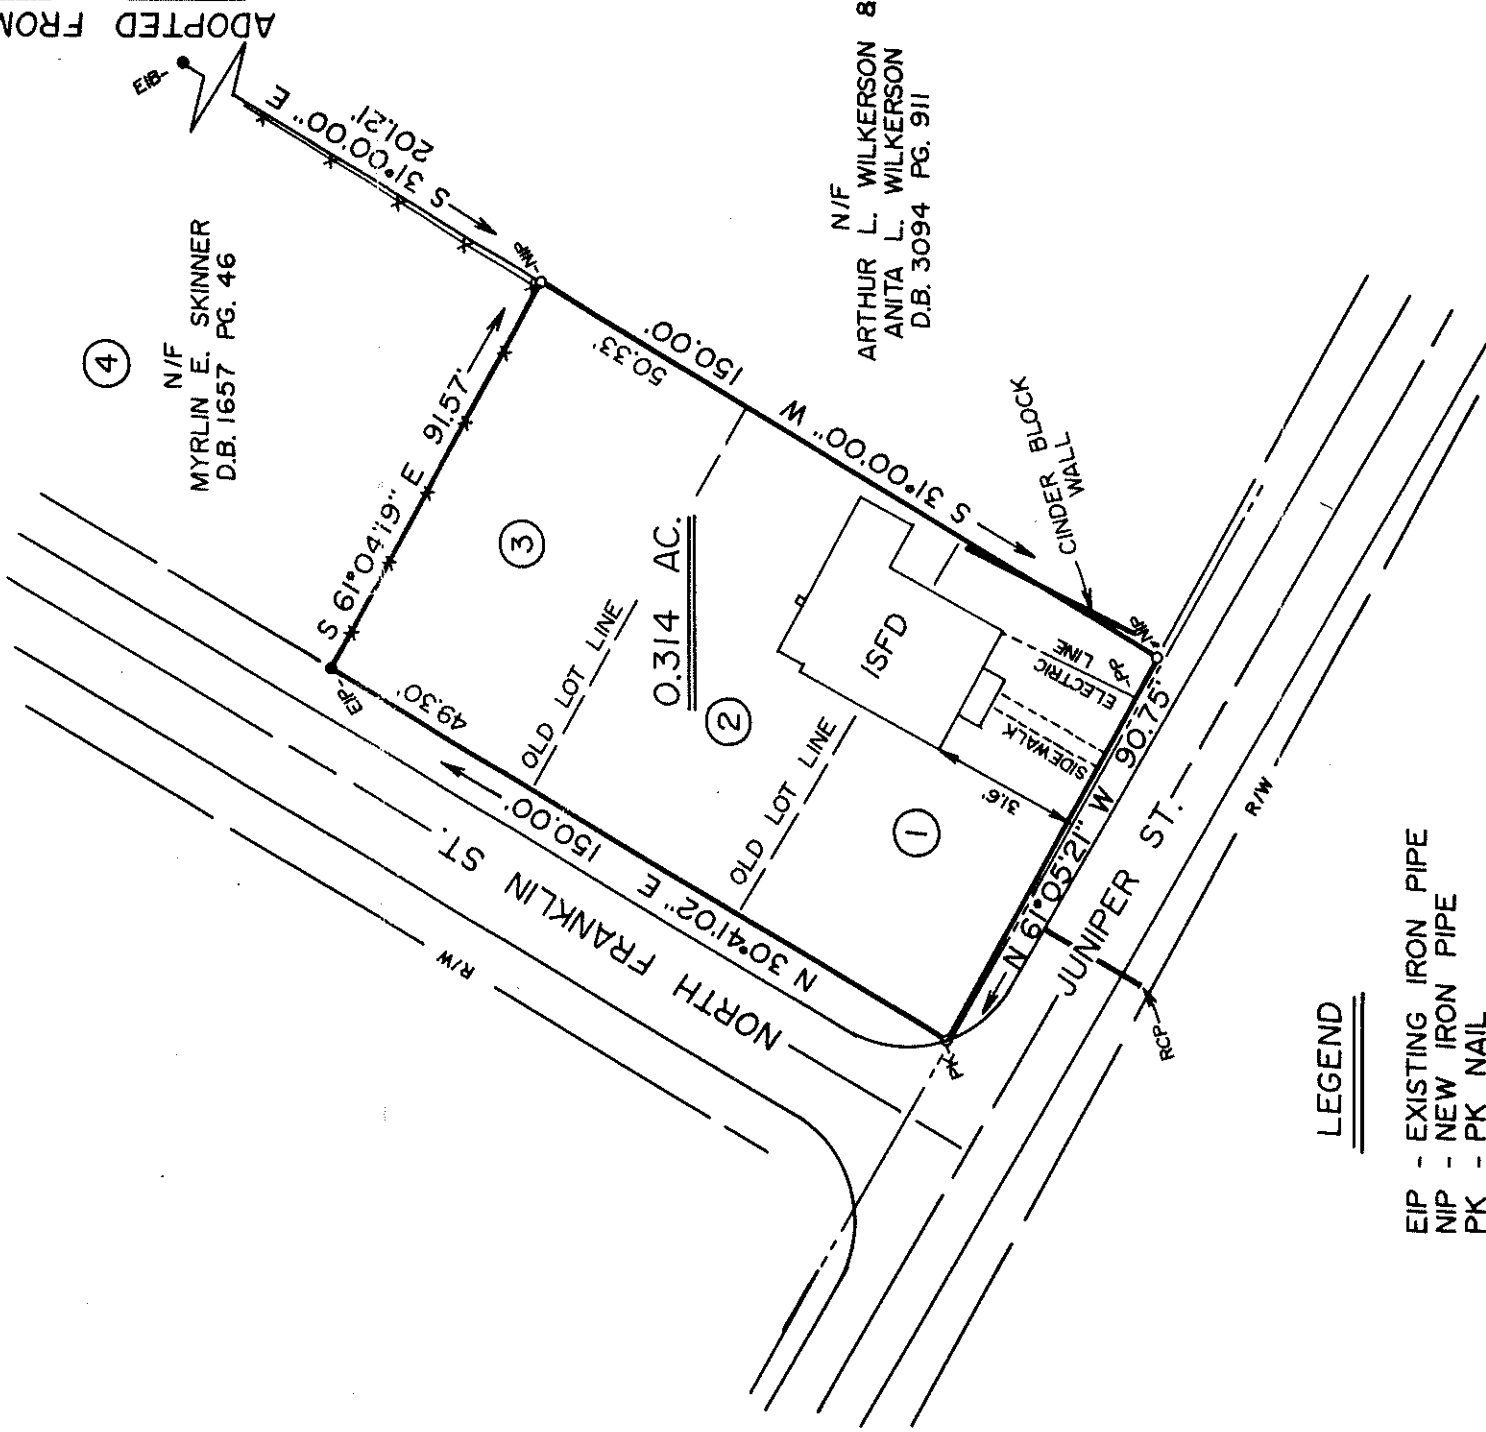


LEGEND

- EIP - EXISTING IRON PIPE
NIP - NEW IRON PIPE
PK - PK NAIL
R/W - RIGHT OF WAY
PP - POWER POLE
RCP - REINFORCED CONCRETE

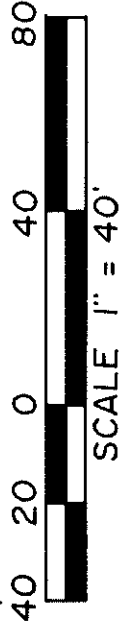

SCALE 1" = 40'

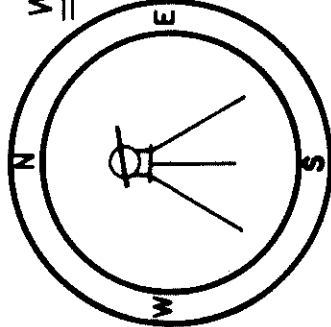

W. GRAHAM CAWTHORNE JR.

Registered Land Surveyor

239 E. Owen St.
Post Office Box 12533

Wake Forest, N.C. 27587

(919)556-3148

I, W. GRAHAM CAMPBELL, HEREBY CERTIFY THAT UNDER MY DIRECTION AND SUPERVISION THIS MAP WAS DRAWN FROM AN ACTUAL FIELD SURVEY THAT THE ERROR OF CLOSURE OF THE SURVEY AS CALCULATED BY LATITUDES AND DEPARTURES IS GREATER THAN 1:10,000 AND THE SOURCE OF INFORMATION FOR THE SURVEY IS SHOWN HEREON, THAT THIS MAP WAS PREPARED IN ACCORDANCE WITH G.S. 47-30 AS AMENDED. WITNESS MY ORIGINAL SIGNATURE, REGISTRATION NUMBER AND SEAL THIS 21ST DAY OF JUNE 1990

W. Y. Graham, Assistant
REGISTERED LAND SURVEYOR (L-2923)